


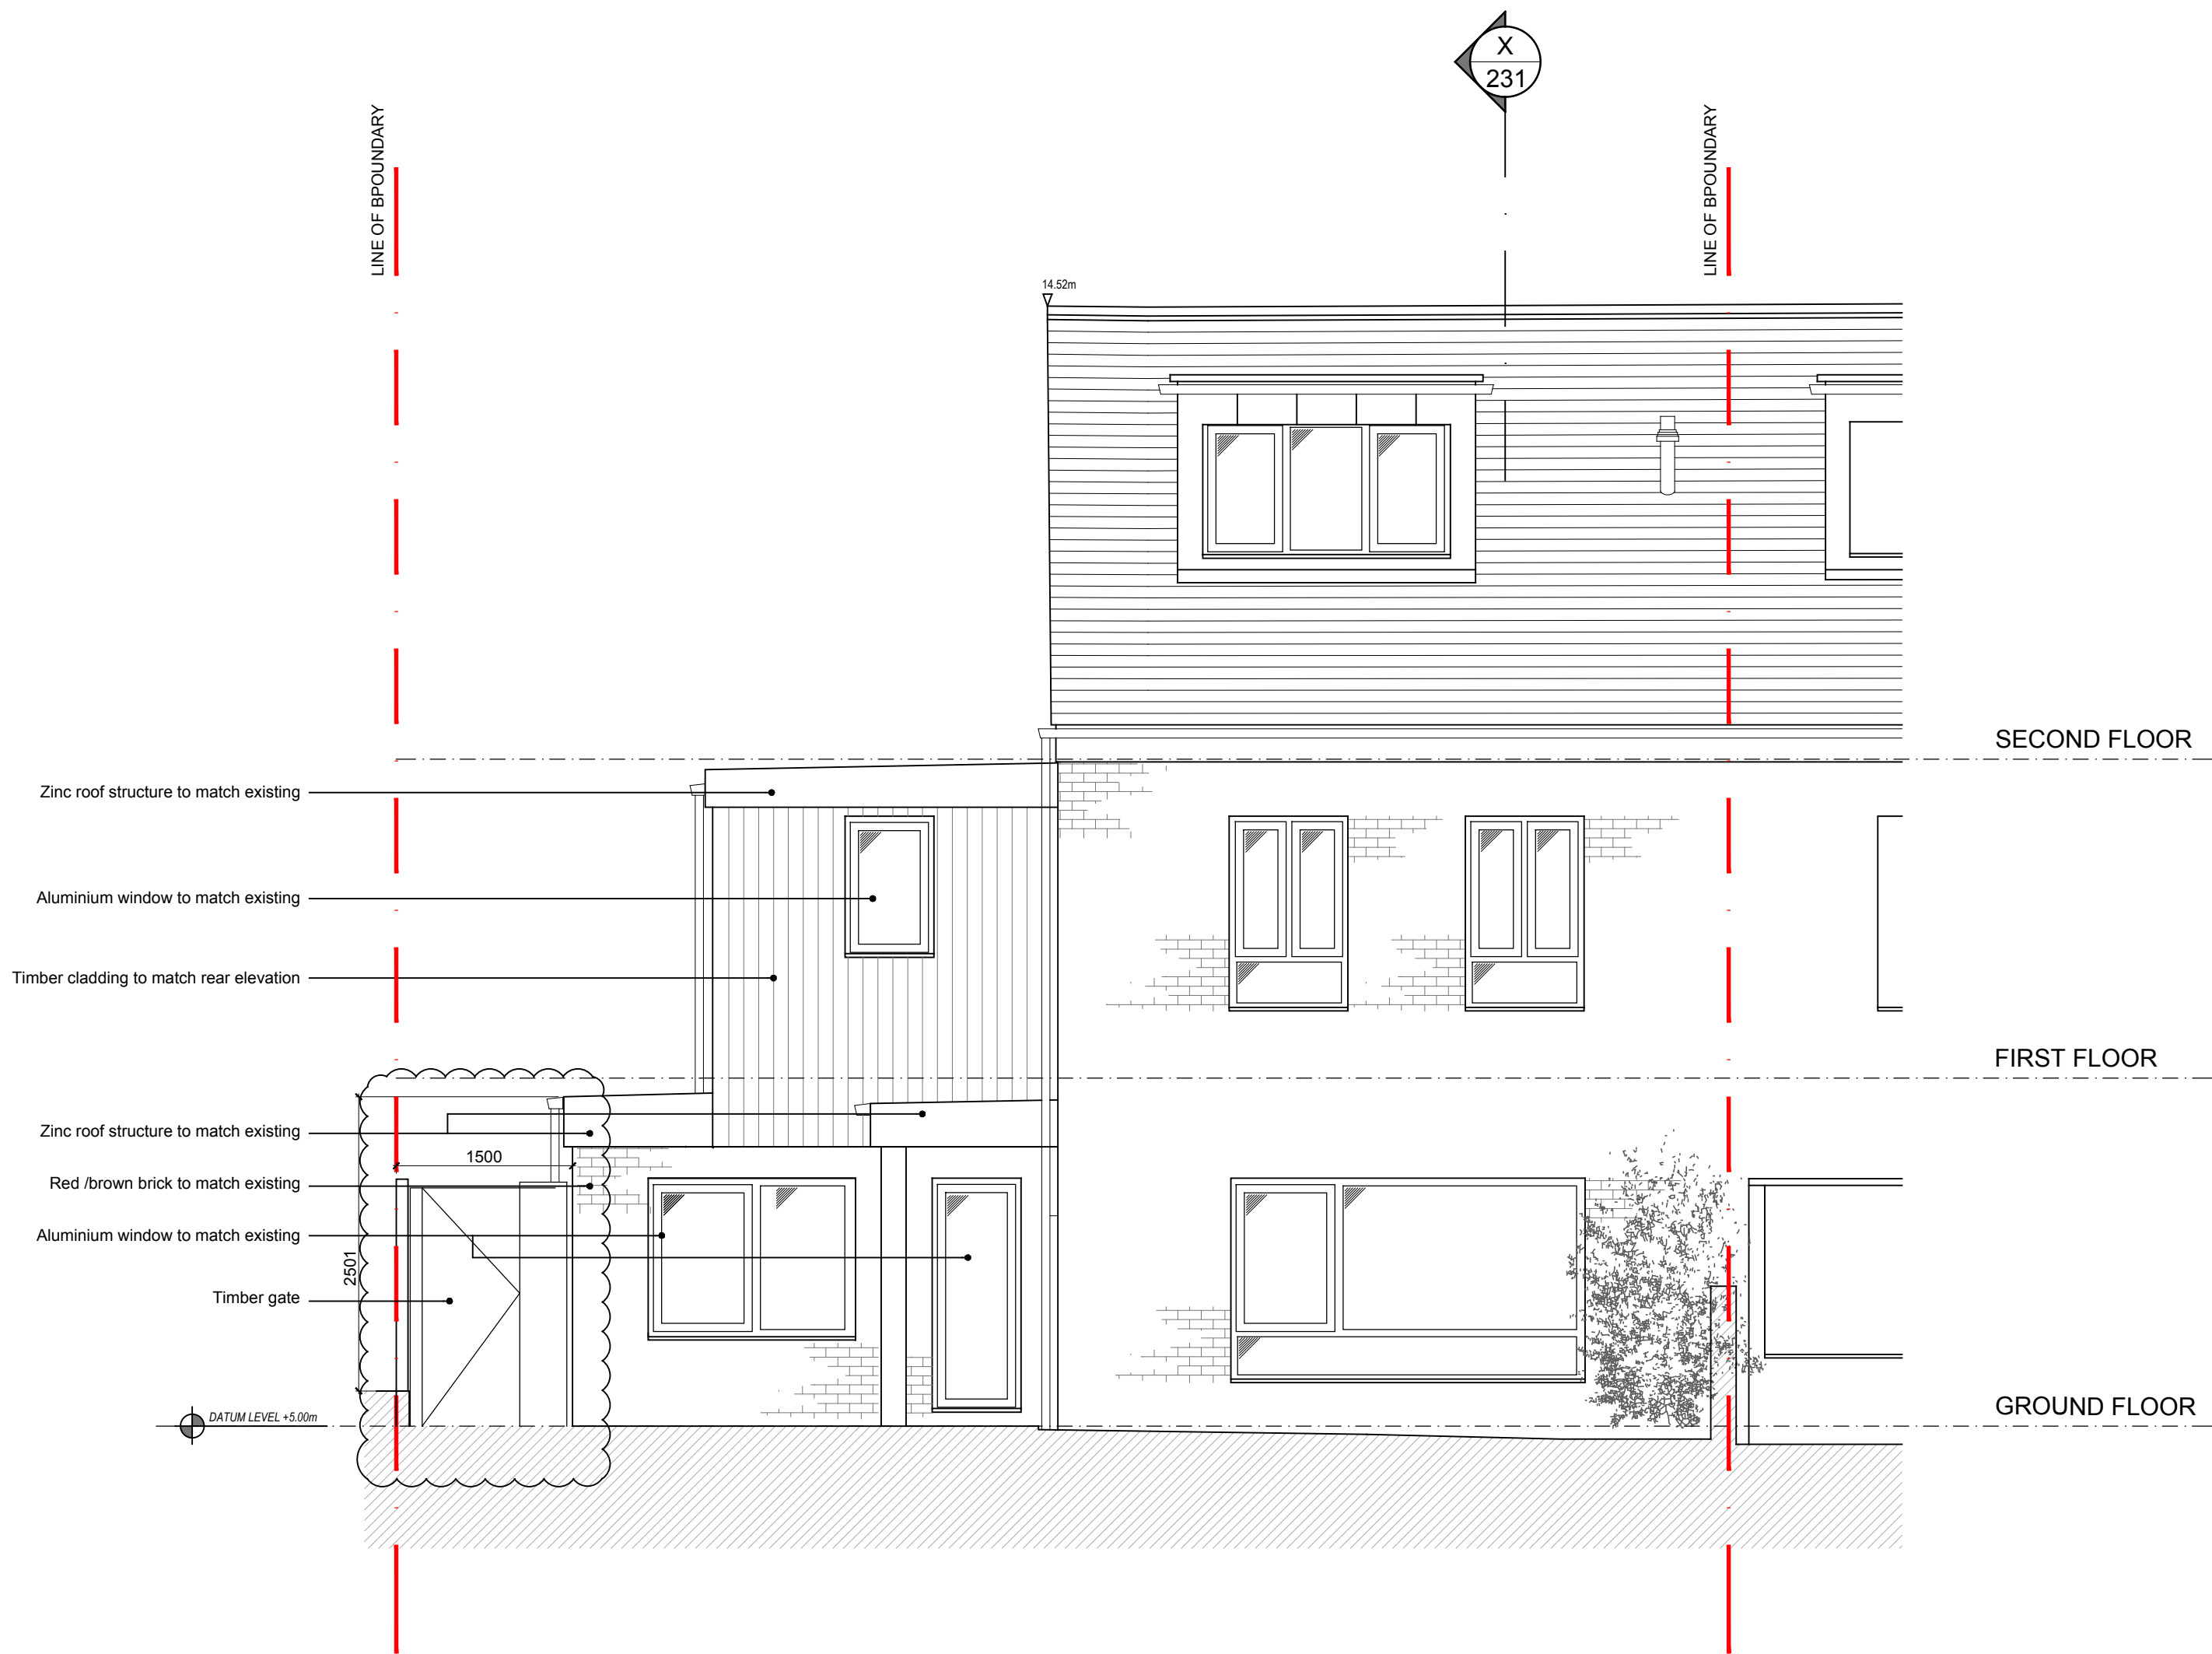

PROPOSED FRONT ELEVATION

C	15-06-23	Side extension amended to be 1500 from boundary to suit planning
B	13-03-23	ISSUE FOR PLANNING
A	09-03-23	Issue for clients comments
Rev	Date	Description
Title		
PROPOSED FRONT ELEVATION		
Job		
SAMANTHA THOMPSON 7 PARHAM WAY MUSWELL HILL N10		
Scale		
1:50 @ A2		
Date		
JAN 23		
Drm		
AS		
Chk		
-		
Dwg No		
1062 / 221		
Rev		
C		
©		