


- KEY
- Existing walls
 - New Masonry wall - Red bricks to match existing
 - New block wall with cedar cladding
 - New 130mm o/a stud partitioning at 400ctr with 12.5mm p/board to both sides.
 - Demolition
 - New planting

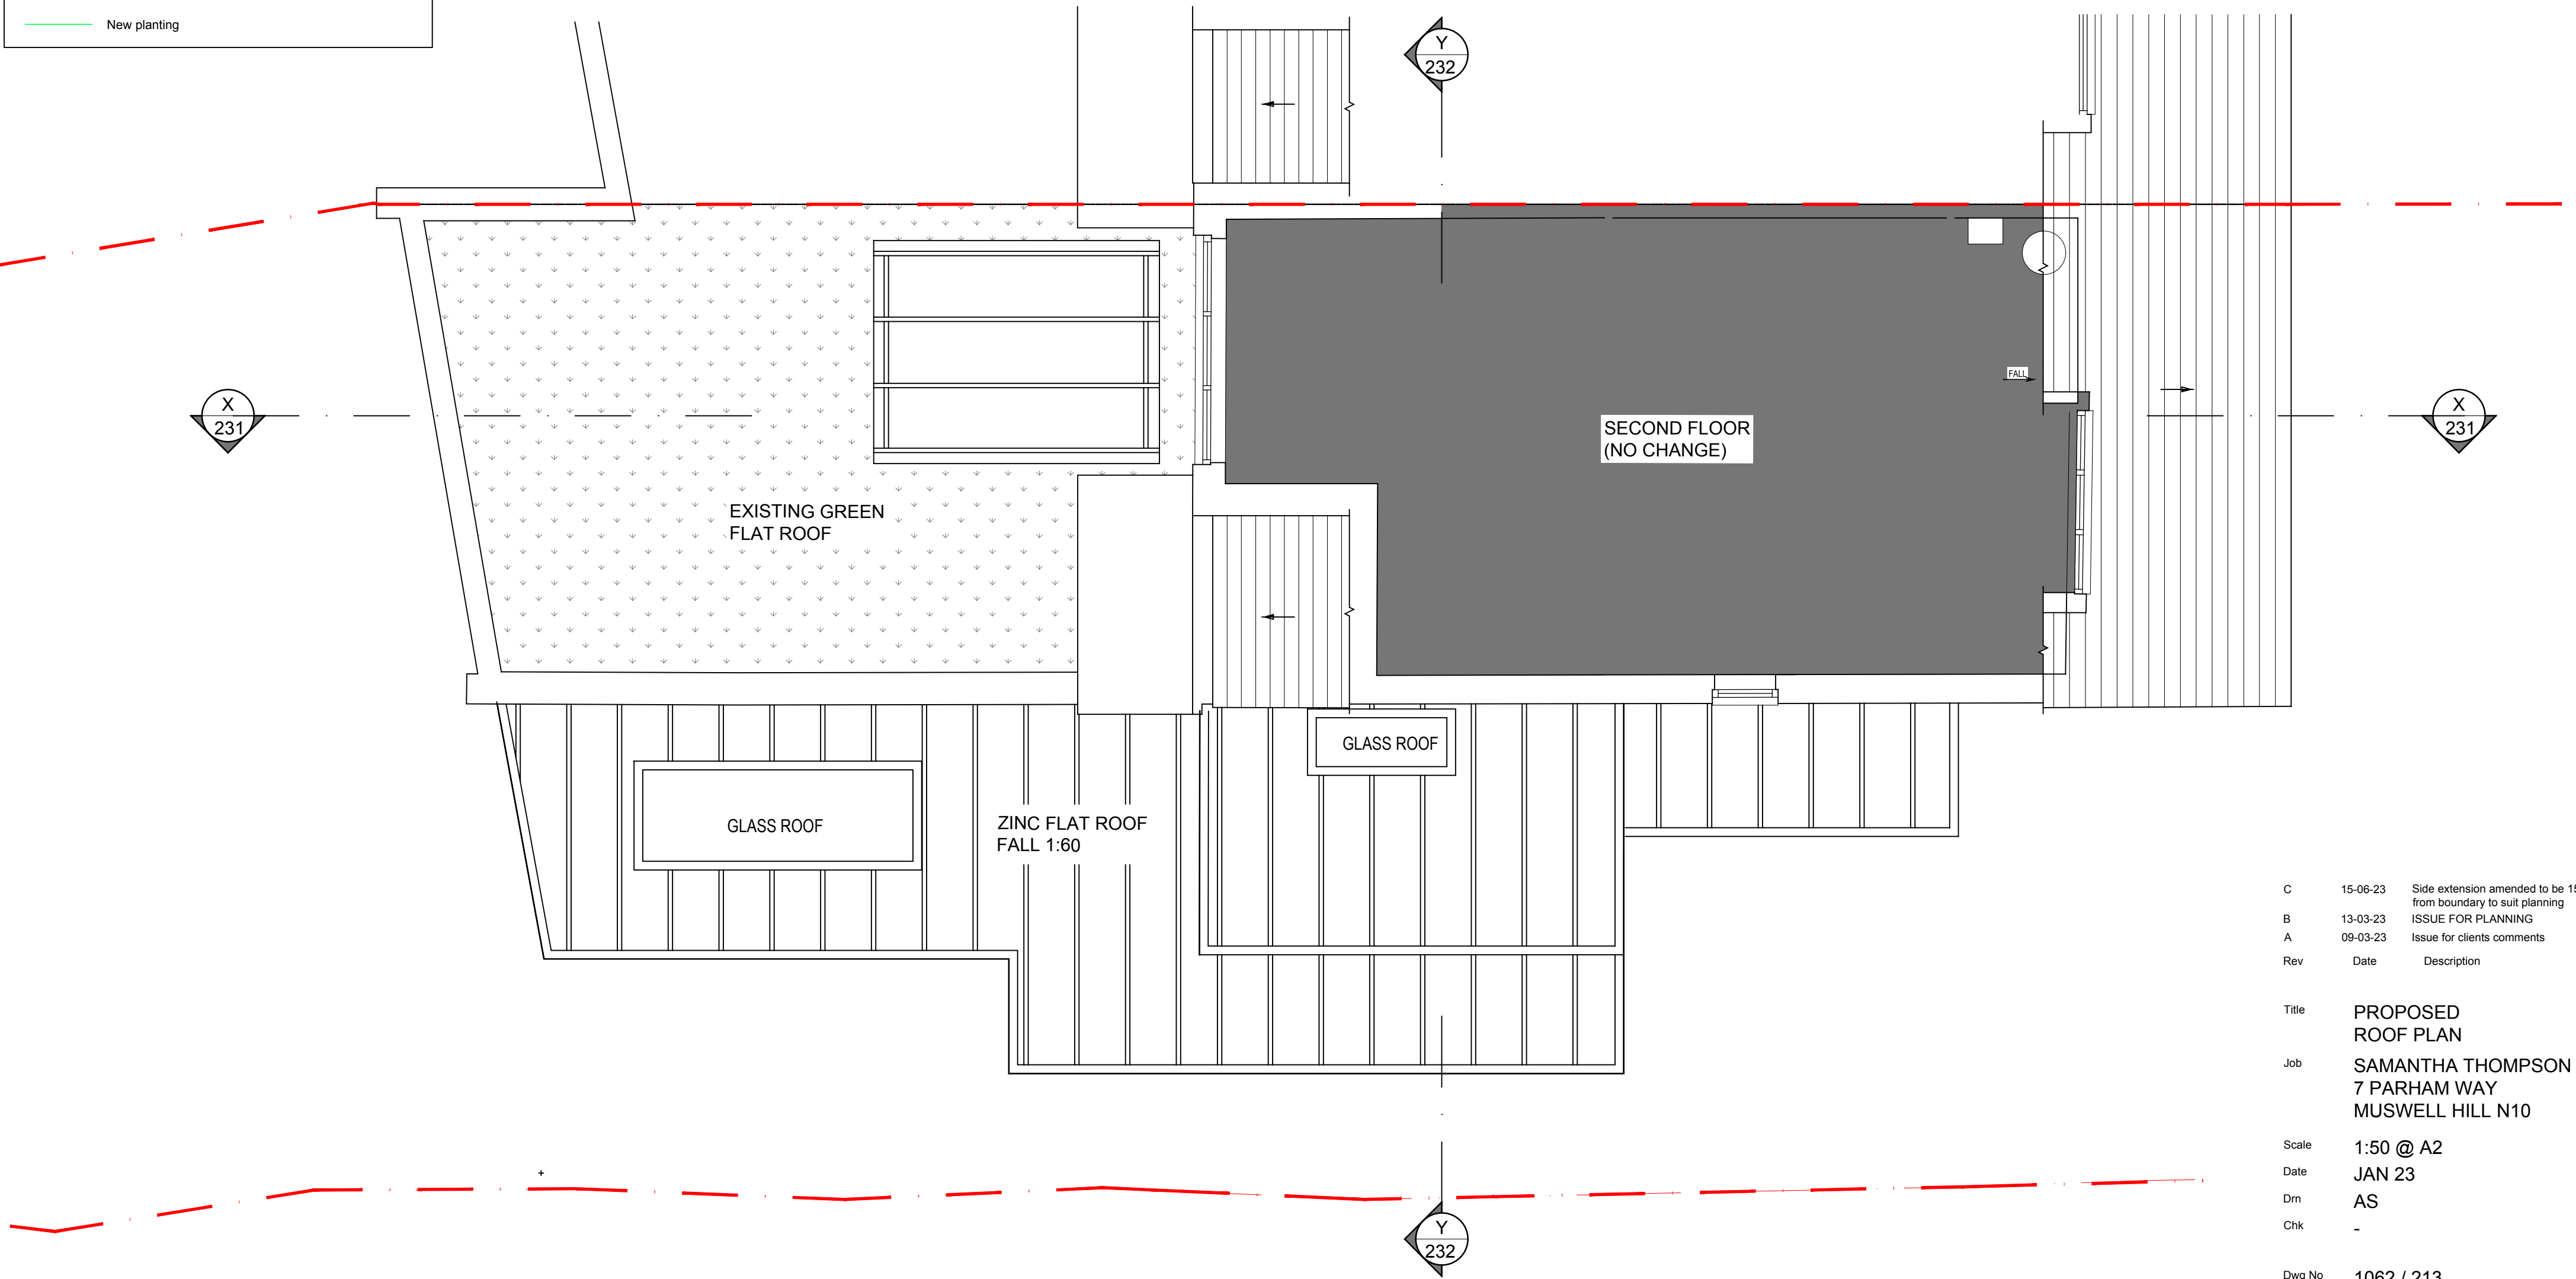

C	15-06-23	Side extension amended to be 1500 from boundary to suit planning
B	13-03-23	ISSUE FOR PLANNING
A	09-03-23	Issue for clients comments
Rev	Date	Description

Title
PROPOSED
ROOF PLAN

Job
SAMANTHA THOMPSON
7 PARHAM WAY
MUSWELL HILL N10

Scale
1:50 @ A2

Date
JAN 23

Drn
AS

Chk
-

Dwg No
1062 / 213

Rev
C

AS DESIGN
Architectural Designers

2 carysfort road n8 8rb
t 07855686577 / 02083479971
info@asdesignuk.com www.asdesignuk.com

PROPOSED ROOF PLAN

