

Note:
This drawing has been drawn to scale for the purposes of obtaining local authority approval. Any measurements required for construction must not be scaled from this drawing.

All structural elements to be agreed with local authority Building Control prior to commencement of works.

Attention is drawn to the provisions of the party wall act 1996. Legal boundaries should be determined by others.

Site boundary

LIVE-IN DESIGN
architectural

client
Mark Lickley & Louise Turner
3A Endymion Road, London N4 1EE

project
PLANNING
Rear extension & garden room

drawing title
Proposed LGF Plan & South Elevation

date
13/05/2023


scale
1:100@A3

dwn
AW

drawing number
089_PL_008

sheet no.
—

rev
—

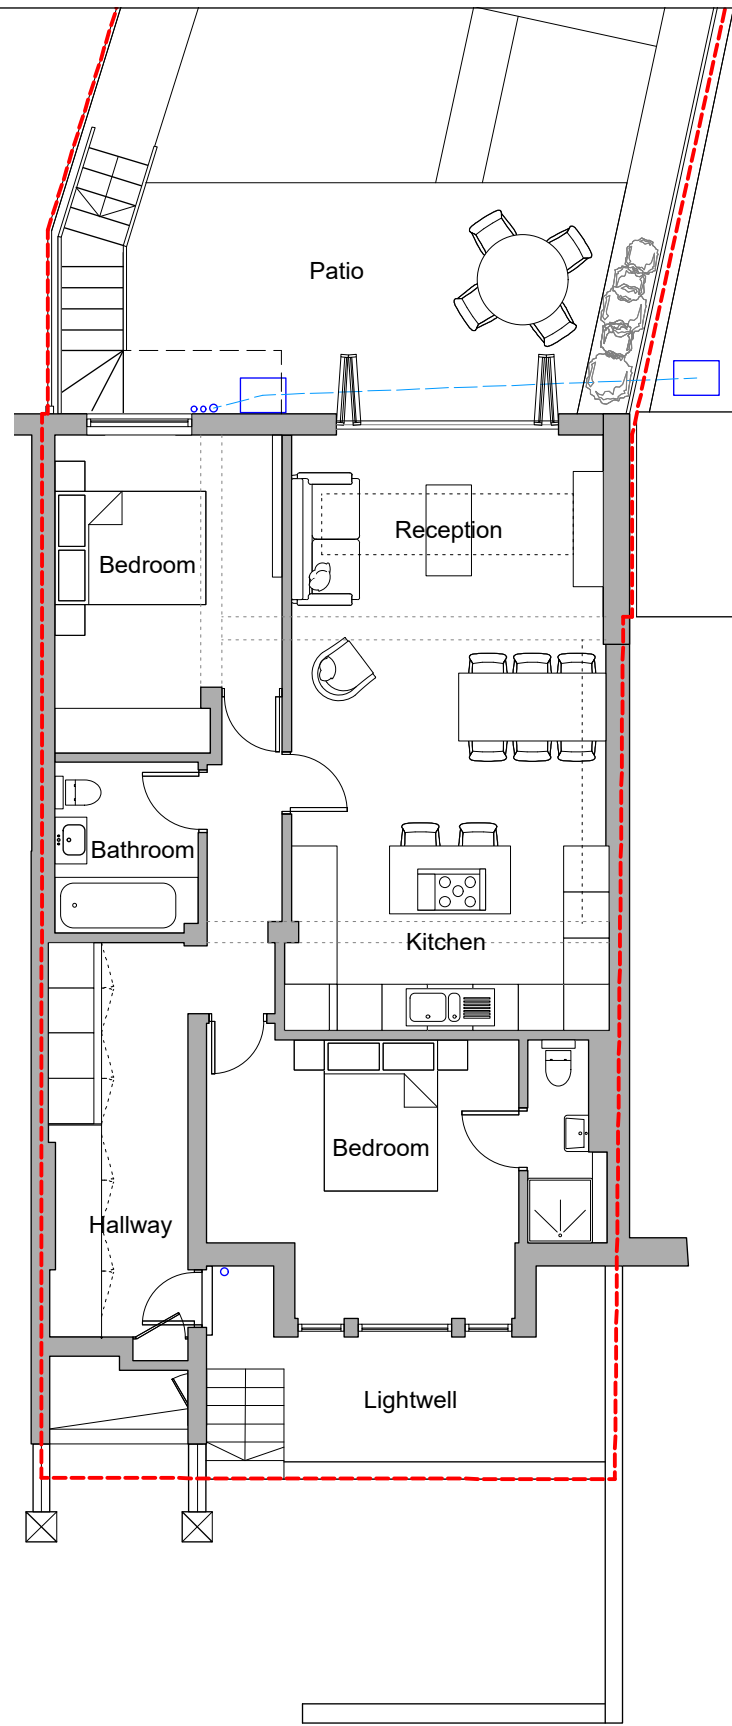

Proposed Lower Ground Floor
Plan



Proposed South Elevation

