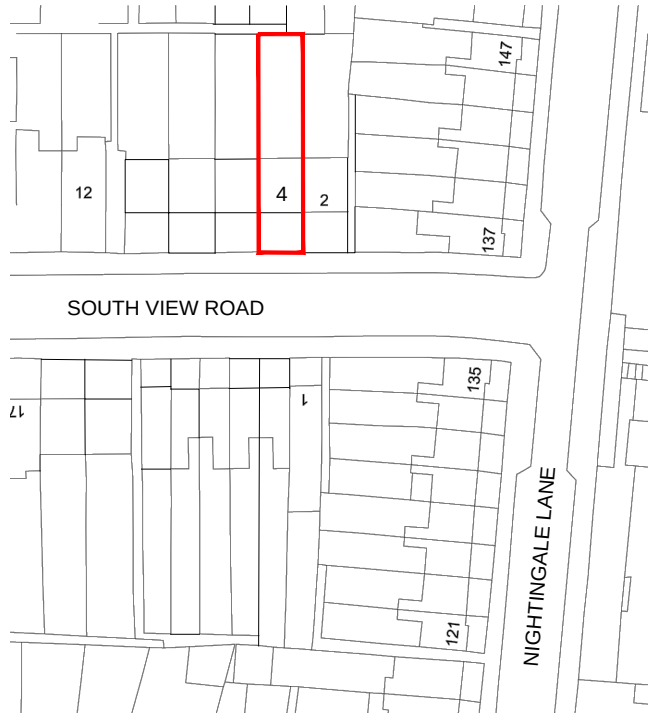


0 5m 10m 20m
Scale 1:500 @ A4

Lucia Pflucker Architecture Ltd

Mail: mail@luciapflucker.com
Website: www.luciapflucker.com

Client
PRIVATE CLIENT

Revisions:
00 08.06.2023 FOR PLANNING

Project 0076
4 South View Road, London N8 7LT

Notes:
ALL DIMENSIONS TO BE CHECKED ON SITE BEFORE FABRICATION. DO NOT SCALE THIS DRAWING BUT USE ONLY FIGURED DIMENSIONS. ANY ERRORS OR OMISSIONS ARE TO BE REPORTED TO THE ARCHITECT IMMEDIATELY.

Title

SITE PLAN

Scale
1/500 @ A4

Date
08/06/2023

Dwg. No.
LP - 01

Rev.
00