

Lucia Pflucker Architecture Ltd

Address: 66A Rathcoole Gardens
London N8 9NB
Office: +44 (0) 7919208639
Email: mail@luciapflucker.com
Website: www.luciapflucker.com

PLEASE NOTE:

- ALL DIMENSIONS TO BE CHECKED ON SITE BEFORE FABRICATION. DO NOT SCALE THIS DRAWING BUT USE ONLY FIGURED DIMENSIONS. ANY ERRORS OR OMISSIONS ARE TO BE REPORTED TO THE ARCHITECT IMMEDIATELY.
- THIS DRAWING IS TO BE READ IN CONJUNCTION WITH ALL THE RELEVANT CONSULTANTS' AND/OR SPECIALISTS' DRAWINGS/DOCUMENTS AND ANY DISCREPANCIES OR VARIATIONS ARE TO BE NOTIFIED TO THE ARCHITECT BEFORE WORK COMMENCES.
- ALL DRAWINGS AND DESIGNS ARE COVERED BY DESIGN RIGHT (INTELLECTUAL PROPERTY) AND MAY NOT BE DISTRIBUTED, COPIED OR ISSUED WITHOUT WRITTEN PERMISSION OF LUCIA PFLUCKER ARCHITECTURE.
- ALL DESIGN CONCEPTS ARE THE SOLE PROPERTY OF LUCIA PFLUCKER ARCHITECTURE AND NO ADAPTATIONS, REPRODUCTIONS OR COPIES MAY BE MADE WITHOUT WRITTEN PERMISSION OF LUCIA PFLUCKER ARCHITECTURE.

ADDITIONAL NOTES:

REVISIONS:

NO	DATE	DESCRIPTION	BY
00	08.06.2023	FOR PLANNING	LP

Client	PRIVATE CLIENT
--------	----------------


Project	4 South View Road, London N8 7LT
---------	----------------------------------

Title	Proposed Floor Plan, Section and Elevations
-------	--

Scale	Dwg. No.	Rev.
1 / 100	AR-01	00
Date	08/06/23	


Drawn	Project Number
LP	0076

Checked	
LP	

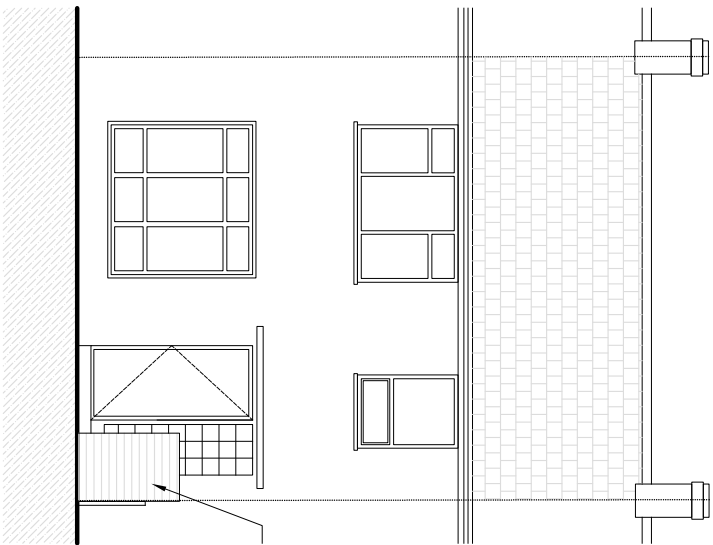


Proposed Front Elevation 1

SCALE 1:100 @ A3

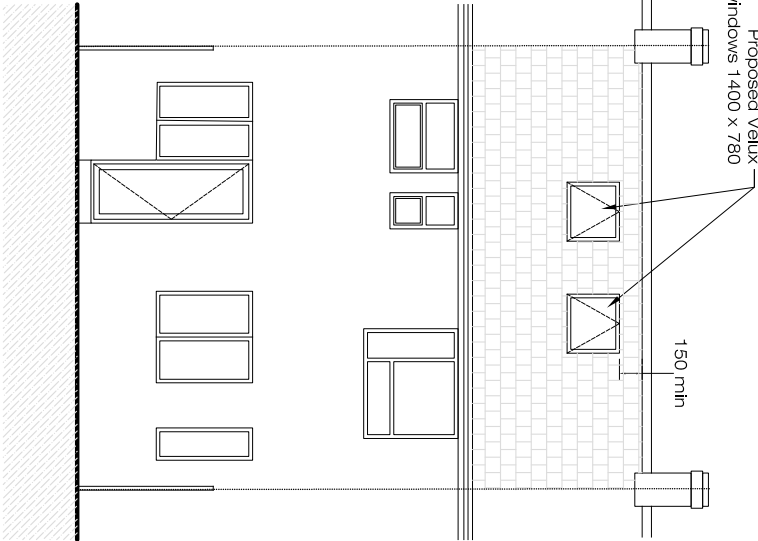


Proposed Rear Elevation 2

SCALE 1:100 @ A3

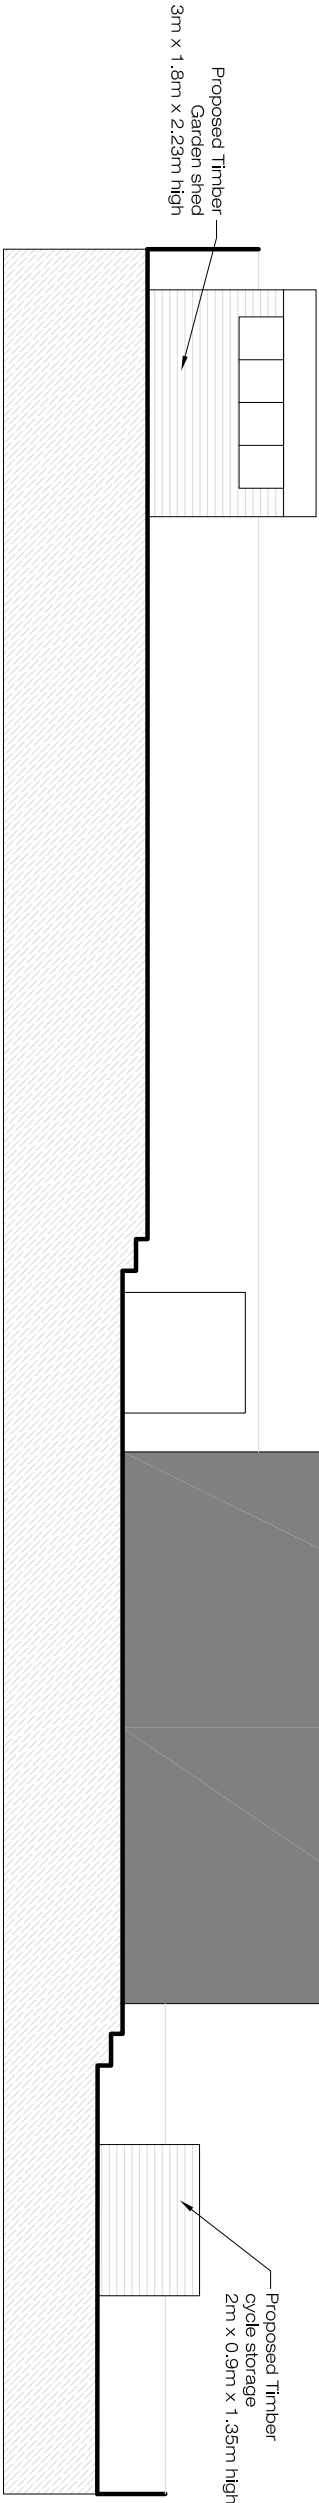

Proposed Section A

SCALE 1:100 @ A3

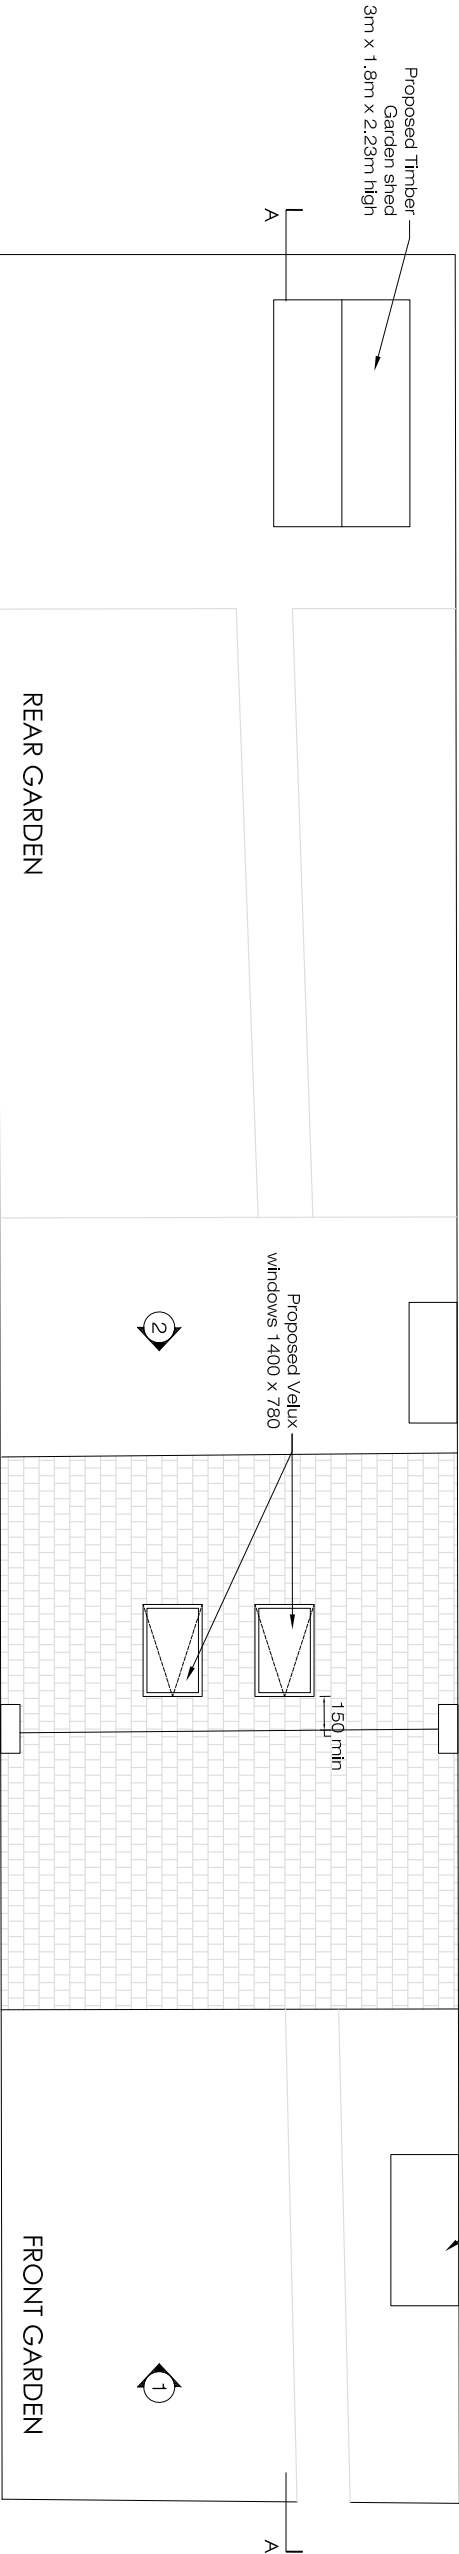

Proposed Plan

SCALE 1:100 @ A3



0 0.5m 1m 2m 3m 4m 5m
Scale 1:100 @ A3