



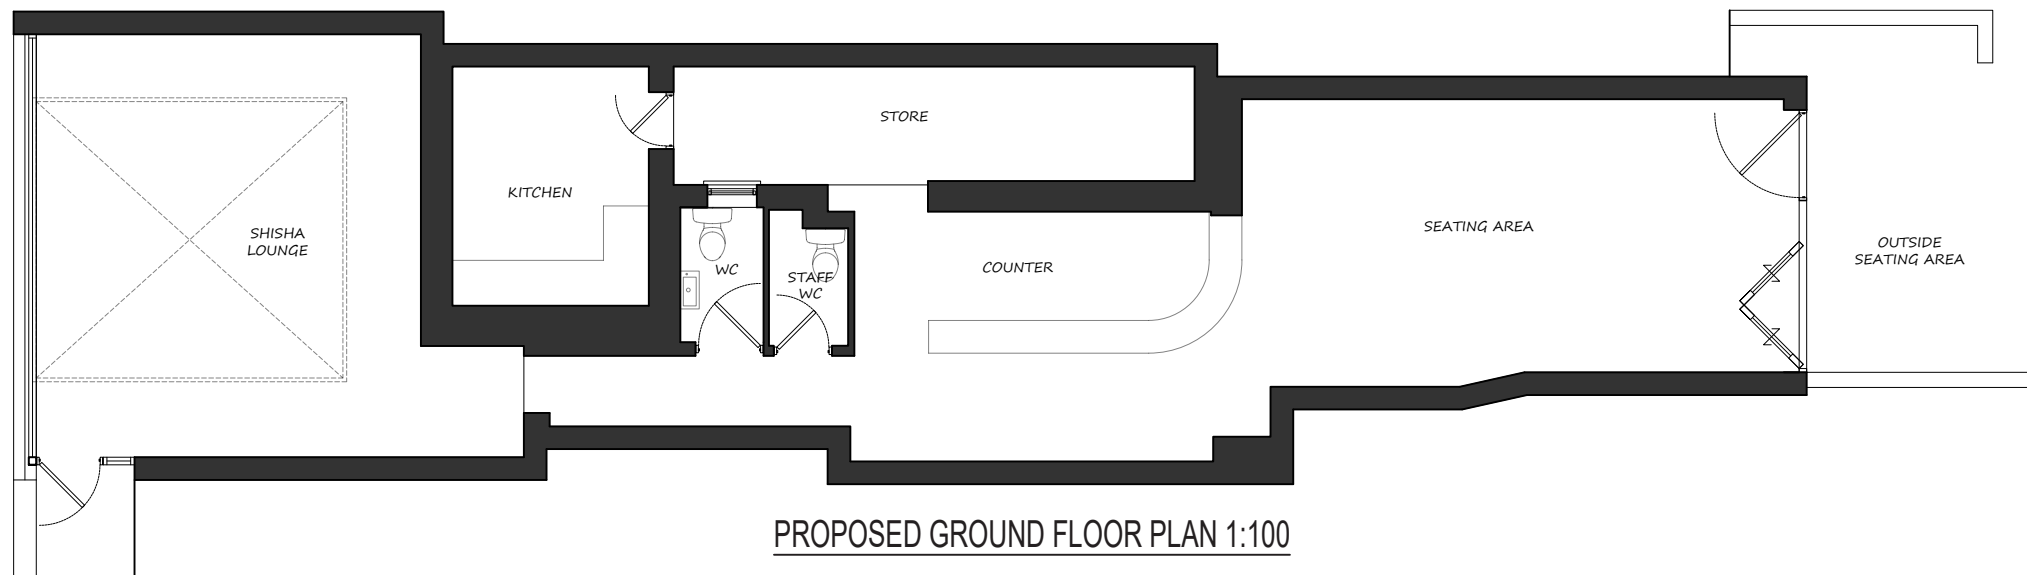

PROPOSED GROUND FLOOR PLAN 1:100

 

mza planning planning permission without the headaches		Title: PROPOSED FLOOR PLAN	
14 Devonshire Mews Chiswick London, W4 2HA		Dwg.No: 506-PROP-05	REV : ORIGINAL
T. 0844 500 5050 office@mzaplanning.com		Project: 31 Westbury Avenue London N22 6BS	Date: 22-05-23 Scale: as noted @ A3