



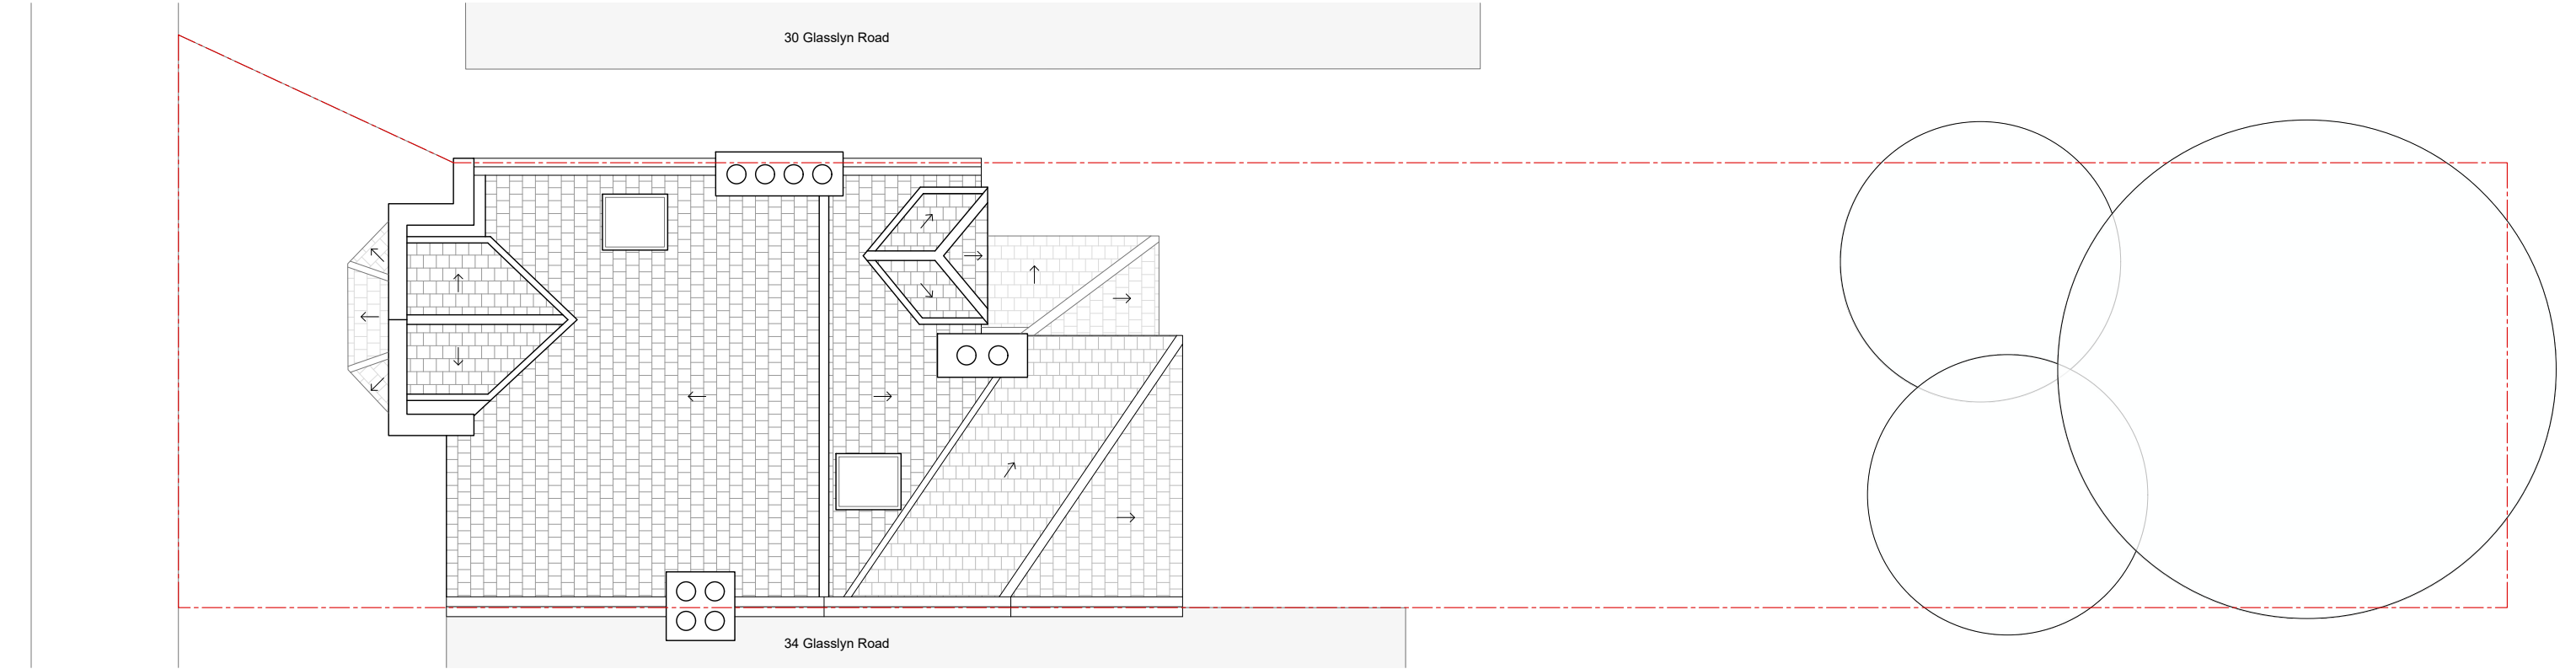

Existing Site Plan

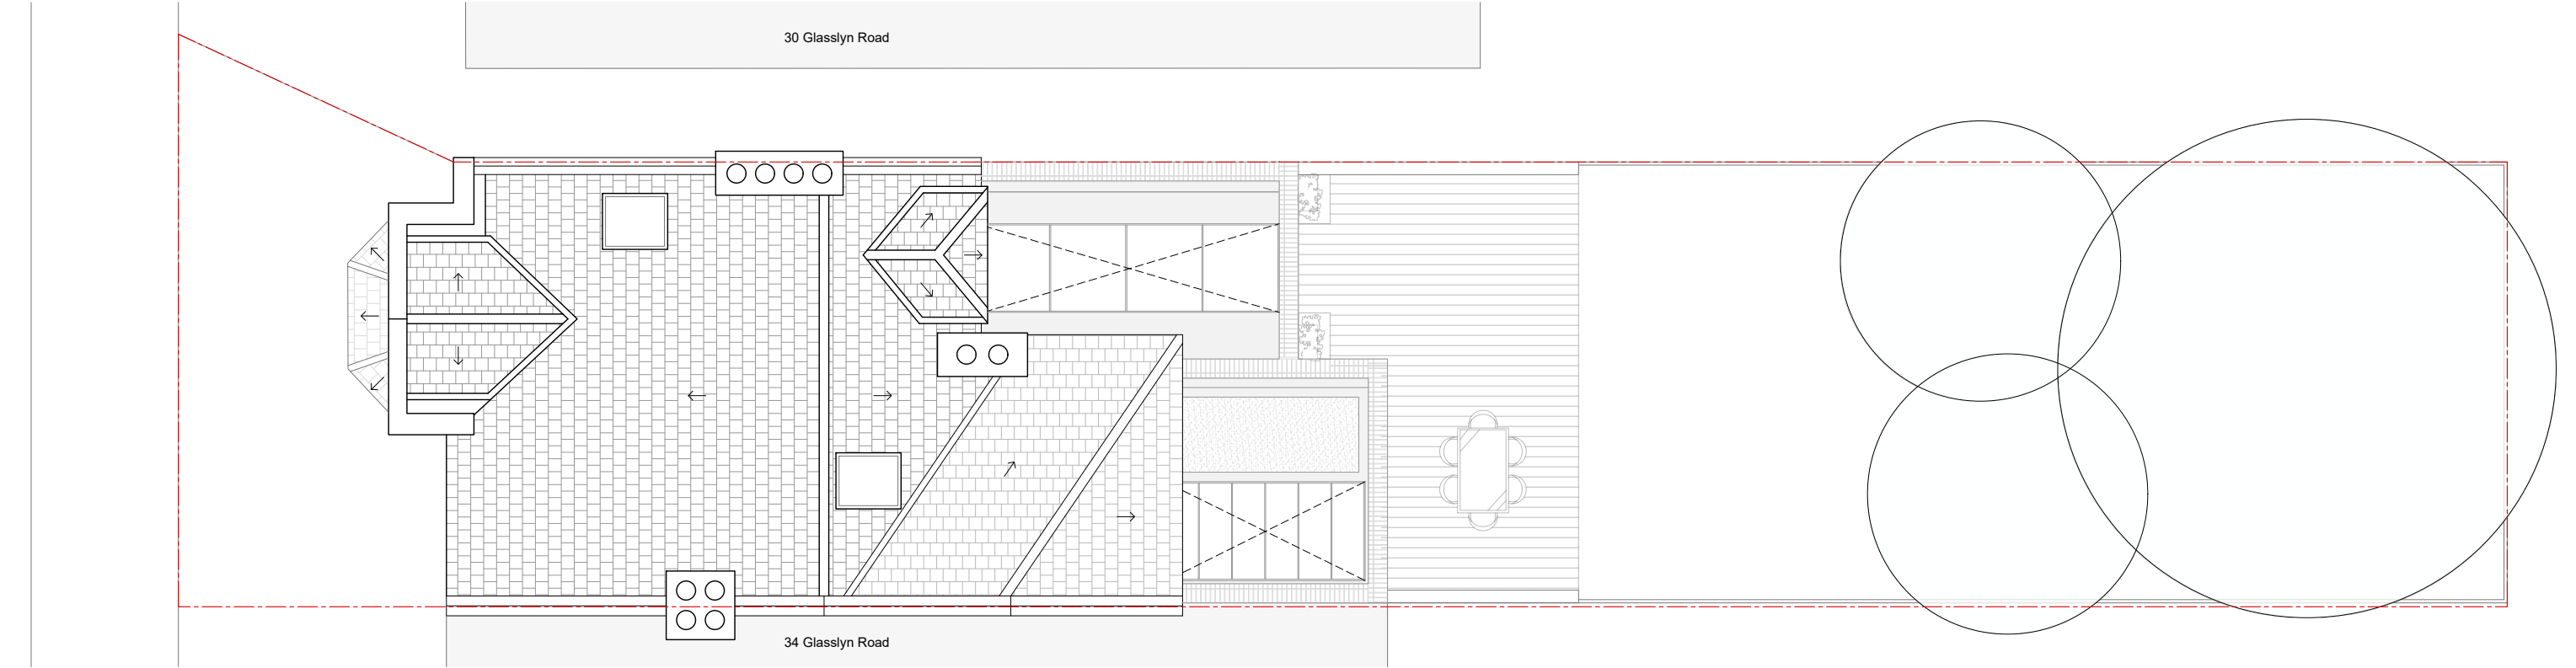

Proposed Site Plan

Orientation

Scale Bar

| Rev | Issue              | Drwn | Chk | Date     |
|-----|--------------------|------|-----|----------|
| --  | Stage 3 - Planning | AR   | MW  | 19.06.23 |
|     |                    |      |     |          |
|     |                    |      |     |          |
| Title                          |
|--------------------------------|
| Existing & Proposed Site Plans |
|                                |
| Drawing No                     |
| GLS.32_GA-P00                  |
|                                |
| Revision                       |
| --                             |

| Stage        |
|--------------|
| 3 - Planning |
|              |
| Date         |
| MAY 2023     |
|              |
| Scale        |
| 1:100 @A3    |

| Client                            |
|-----------------------------------|
| J Pinho & G Rouault               |
|                                   |
| Client Address                    |
| 32 Glasslyn Road<br>London N8 8RH |
|                                   |
| Project Address                   |
| 32 Glasslyn Road<br>London N8 8RH |

melissa white architects

Do not scale this drawing | All dimensions to be checked and confirmed on site prior to commencement of any work. Any discrepancies to be reported to the architect | All work and materials to be in accordance with current legislation, regulations, and codes of practice and British Standards | Drawing to be read in conjunction with relevant consultants, sub-contractors, and manufacturers information and specifications.