


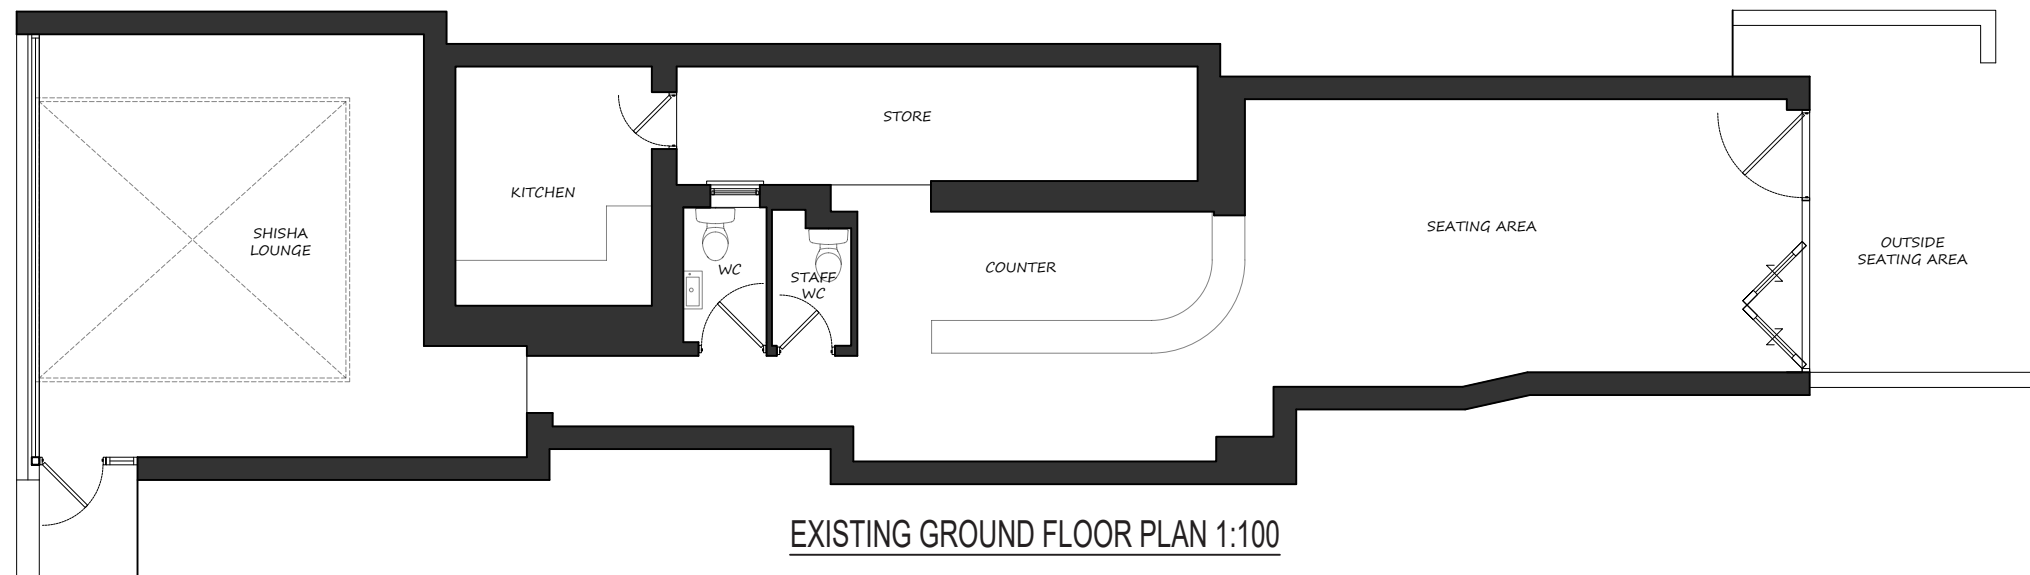

EXISTING GROUND FLOOR PLAN 1:100



mza planning
planning permission without the headaches

14 Devonshire Mews
Chiswick
London, W4 2HA
T. 0844 500 5050
office@mzaplanning.com

Title: **EXISTING FLOOR PLAN**

Dwg.No: **506-EXT-03**

Project: 31 Westbury Avenue
London
N22 6BS

REV : ORIGINAL

Date: 22-05-23
Scale: as noted @ A3