


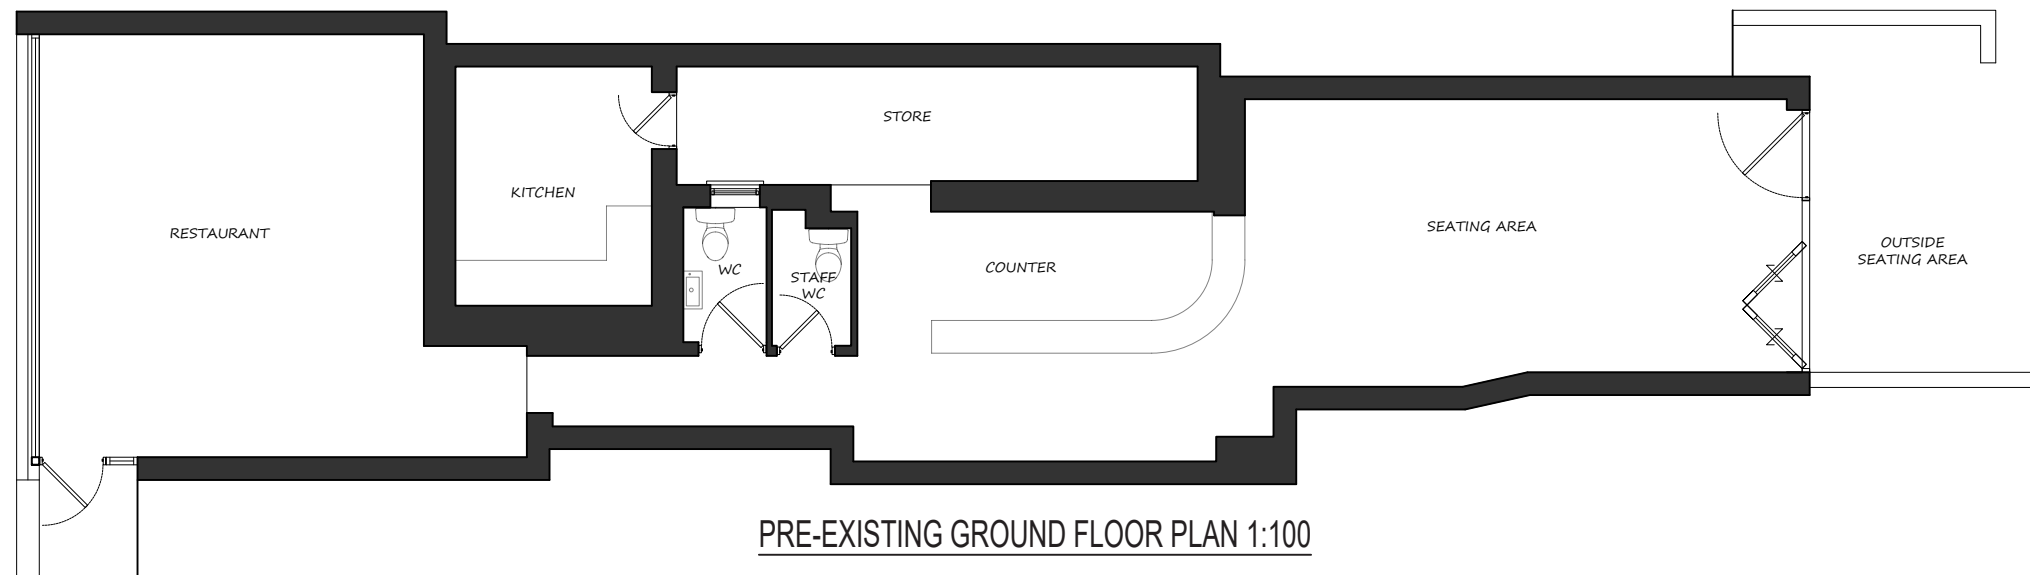

mza planning planning permission without the headaches		Title: PRE-EXISTING FLOOR PLAN	
14 Devonshire Mews Chiswick London, W4 2HA		Dwg.No: 506-PRE-EXT-01	REV : ORIGINAL
T. 0844 500 5050 office@mzaplanning.com		Project: 31 Westbury Avenue London N22 6BS	Date: 22-05-23 Scale: as noted @ A3