


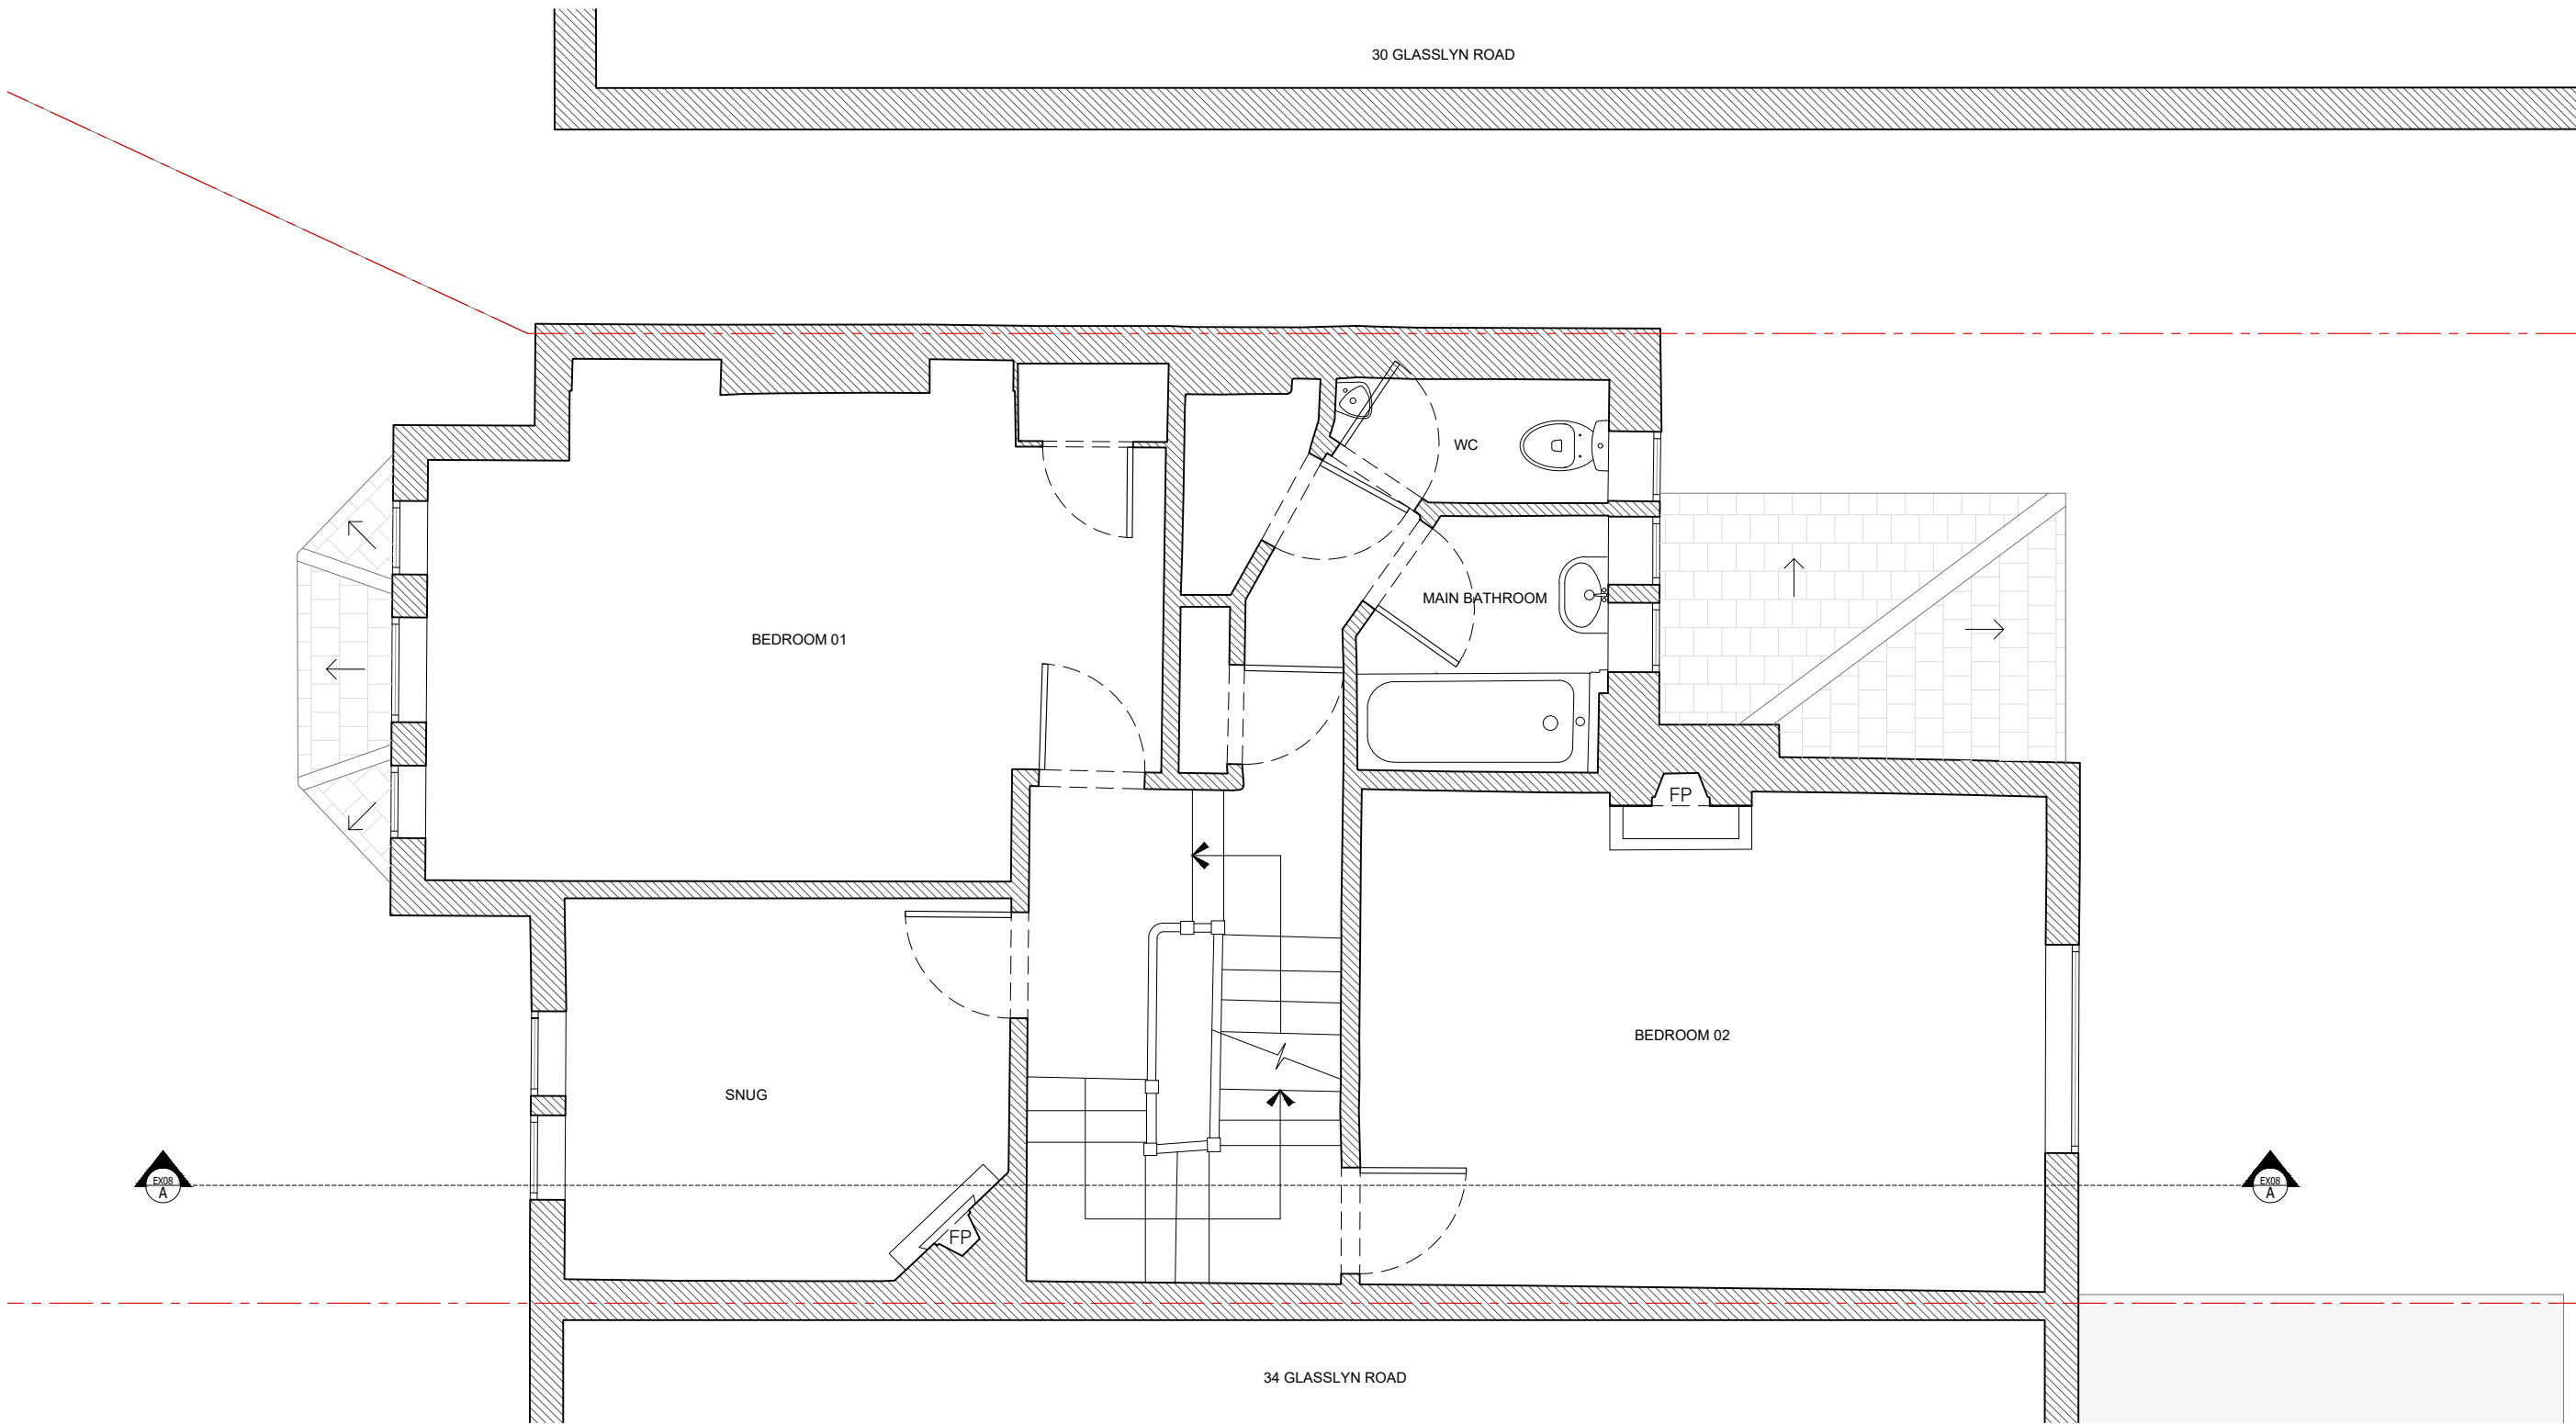


KEY

 existing walls

Orientation



Scale Bar

 

Rev	Issue	Drwn	Chk	Date
--	Stage 3 - Planning	AR	MW	19.06.23

Title	Stage	Client
Existing First Floor Plan	3 - Planning	J Pinho & G Rouault

Drawing No	Date	Client Address
GLS.32_GA-EX02	MAY 2023	32 Glasslyn Road London N8 8RH

Revision	Scale	Project Address
--	1:50 @A3	32 Glasslyn Road London N8 8RH

melissa white architects

Do not scale this drawing | All dimensions to be checked and confirmed on site prior to commencement of any work. Any discrepancies to be reported to the architect | All work and materials to be in accordance with current legislation, regulations, and codes of practice and British Standards | Drawing to be read in conjunction with relevant consultants, sub-contractors, and manufacturers information and specifications.