

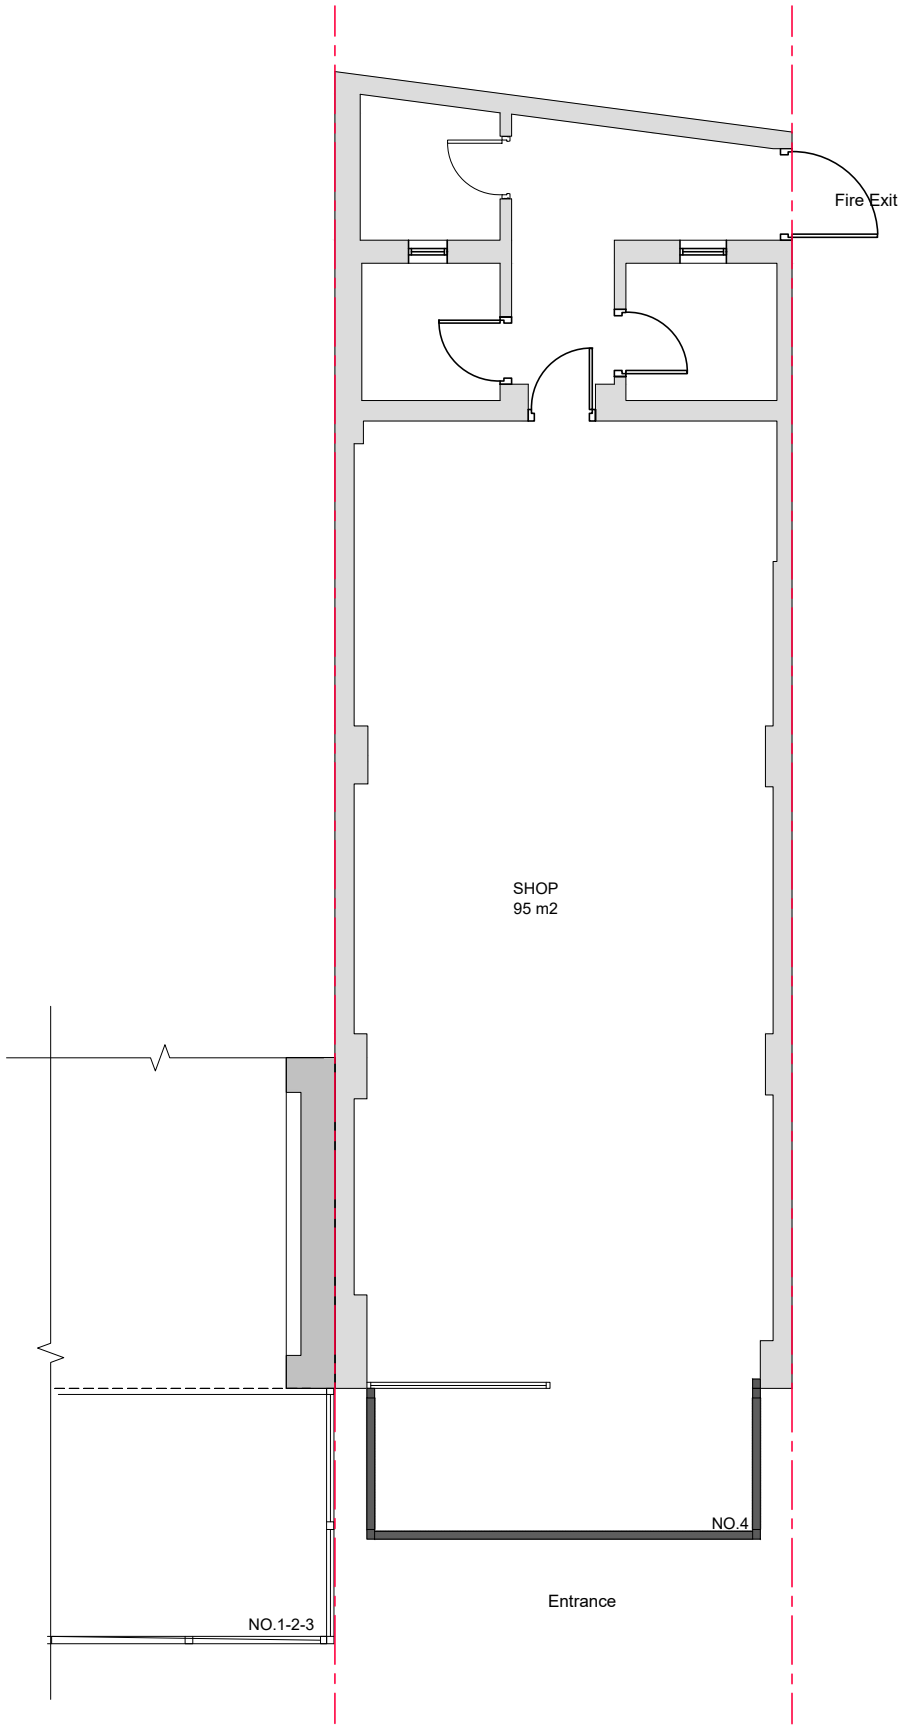


General Notes

- 1. This drawing is not for the construction
- 2. All dimensions are to be checked on the site.
- 3. All works may be subject to revision on site.
- 3. All drawings are the copyright of Merve Tay Architecture & Design
- 4. This drawing may not be copied without prior permission

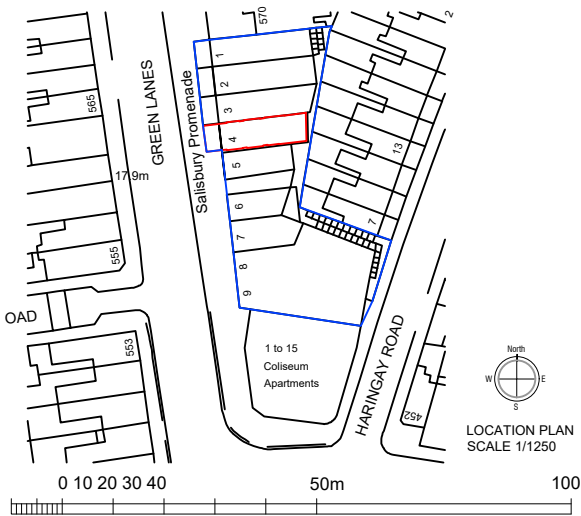

Existing Ground Floor Plan

 

Merve Tay Architecture&Design
+447515 884719
info@mervetay.com

Address	4 Salisbury Promenade, Green Lanes Haringay Ladder, London N8 0RX		
Project	Building Reg		
Drawing Title	Existing Ground Floor Plans		
Project Number	198	Date	26/02/2023
Drawn by	Merve Tay		
Scale	1:100@A3	Revision	-
Drawing No	P-01		