
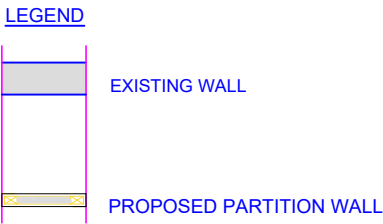
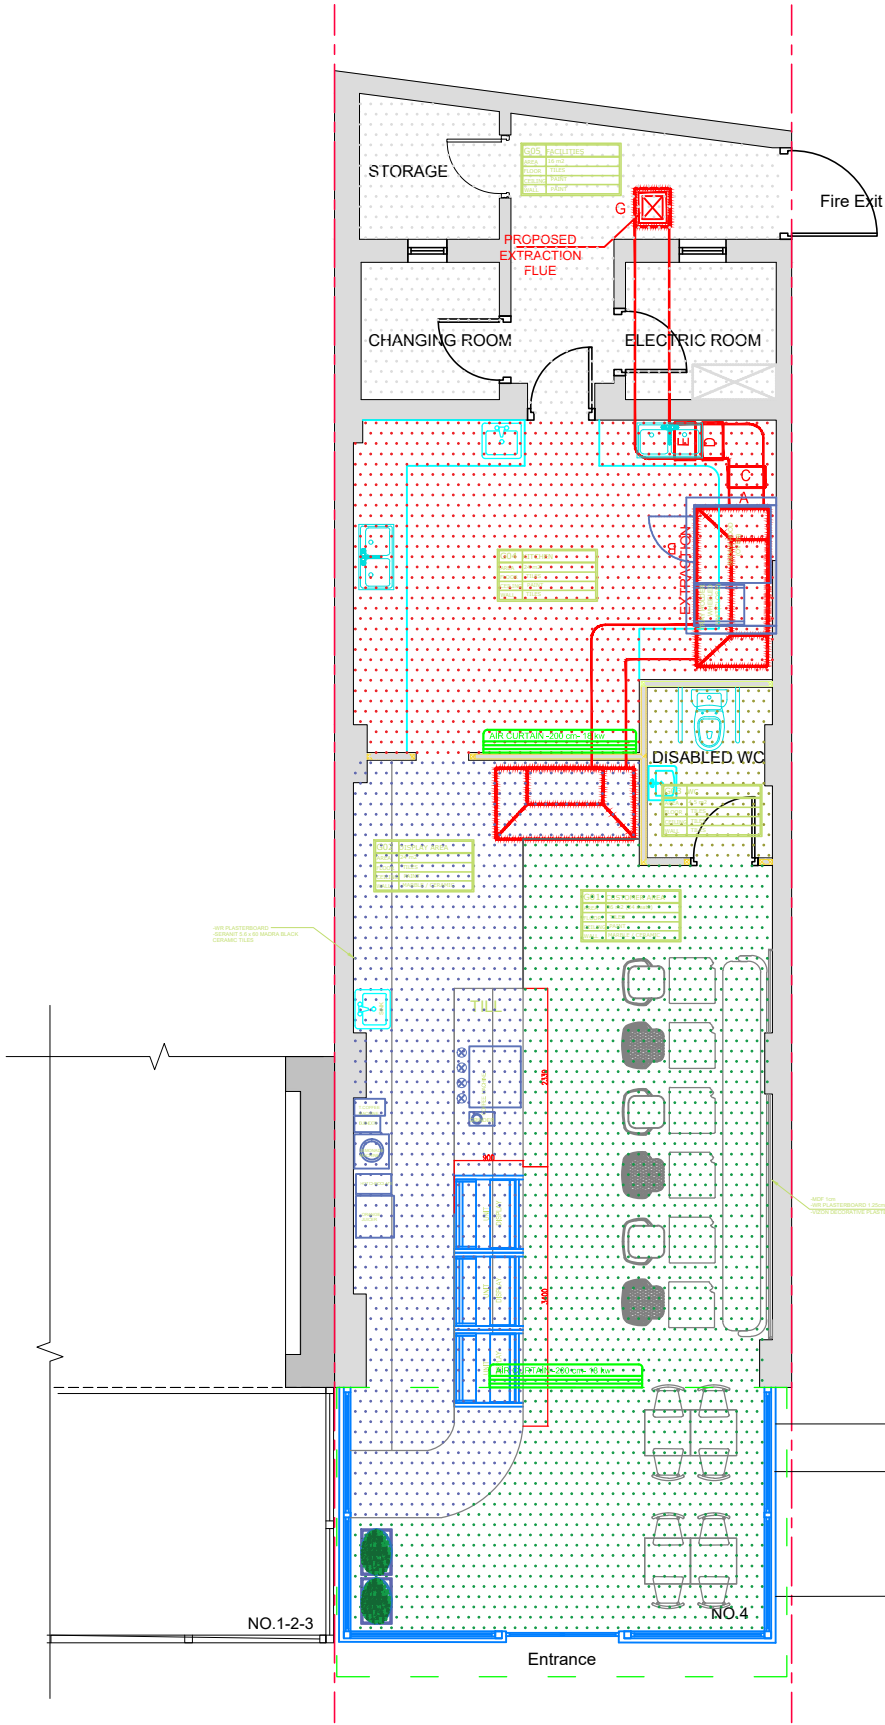


- General Notes
1. This drawing is not for the construction
 2. All dimensions are to be checked on the site.
 3. All works may be subject to revision on site.
 3. All drawings are the copyright of Merve Tay Architecture & Design
 4. This drawing may not be copied without prior permission

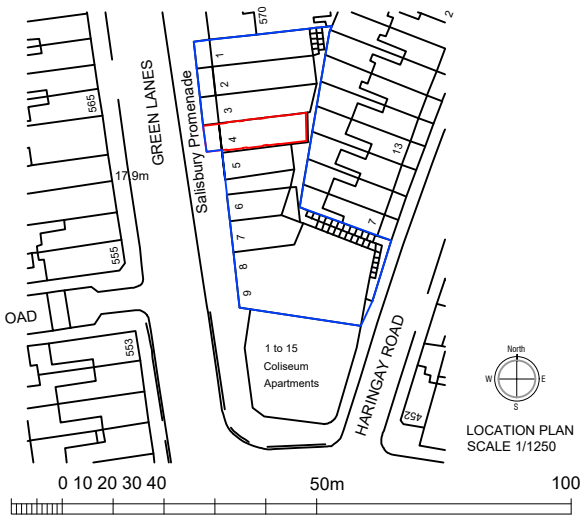

- Top sliding panels in a glazed clear finish
- Bottom Fixed half glazed panels
- Powder coated metal post, RAL 7015 Slate grey

Proposed Ground Floor Plan

Merve Tay Architecture&Design
+447515 884719
info@mervetay.com

Address	4 Salisbury Promenade, Green Lanes Harringay Ladder, London N8 0RX		
Project	Building Reg		
Drawing Title	Proposed Ground Floor Plans		
Project Number	198	Date	26/02/2023
Drawn by	Merve Tay		
Scale	1:100@A3	Revision	-
Drawing No	P-02		

