




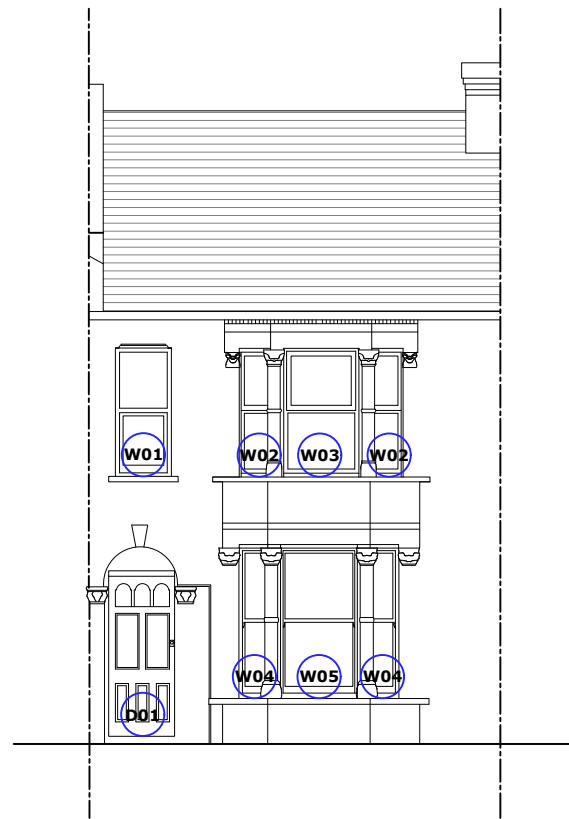

1 Existing West Elevation
Scale:1:100 @ A3

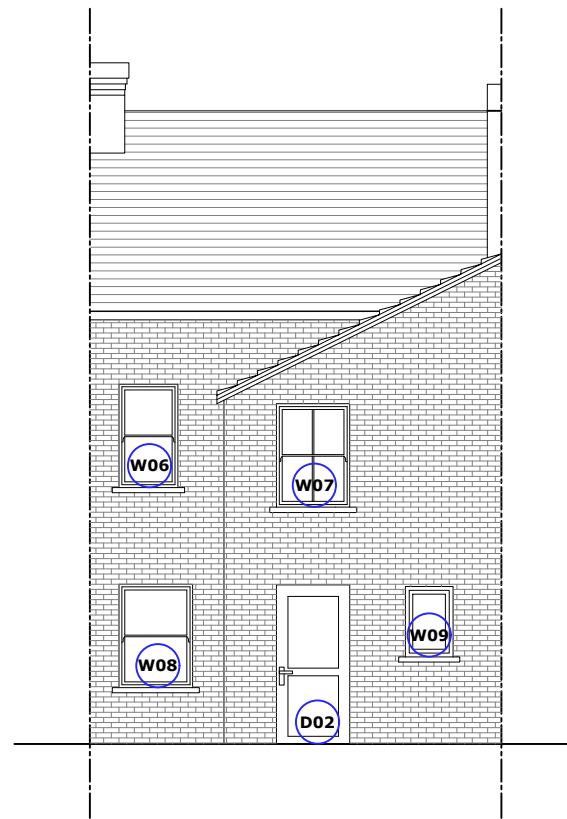

2 Existing East Elevation
Scale:1:100 @ A3

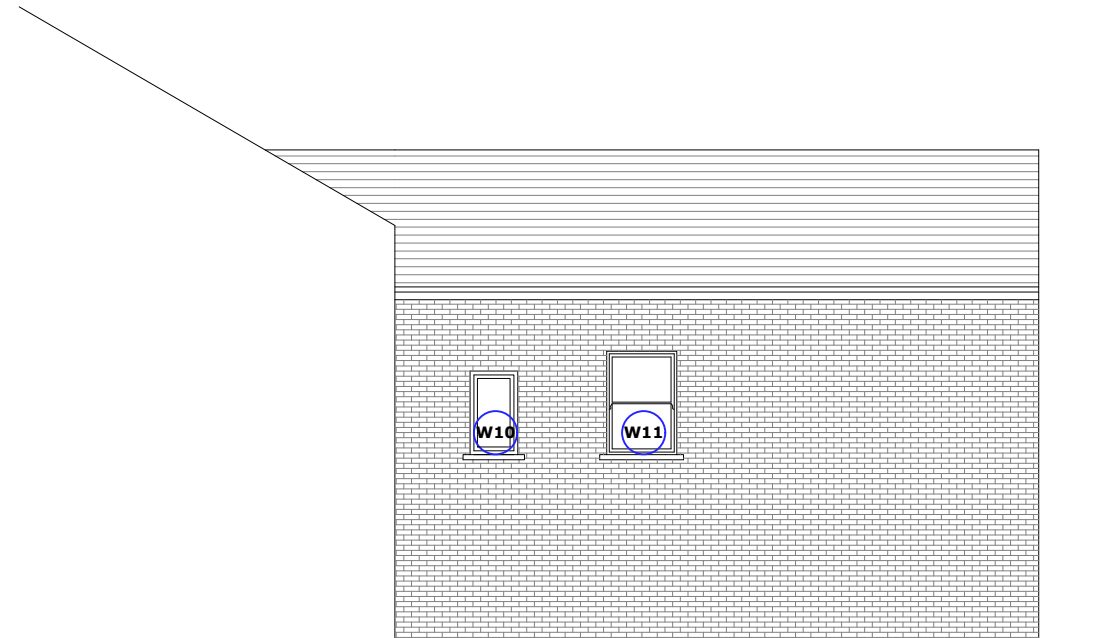

3 Existing South Elevation
Scale:1:100 @ A3

Scale Bar 1:100 0 1 2 5m

					Client	Wates	Sheet Name	Existing Elevations	Scale	As indicated @ A3
P1	Planning	MO	AS	13.03.2023	Project Name	Capital Works			 Duncan House 1A Burnhill Road Beckenham Kent BR3 3LA Tel: 020 8658 3538	
Rev	Description	By	QA	DD.MM.YY	Project Location	2 Gloucester Road Haringey, London N17 6DH	Project Status	Planning		
© This drawing and any design hereon is the copyright of Potter Raper and must not be reproduced without their written consent. All drawings remain the property of Potter Raper. Figured dimension only to be taken from this drawing. All dimensions to be checked on site. Please inform Potter Raper immediately of any discrepancies before work proceeds.							Drawing Nr.	BE091-PR-GR2-ZZ-DR-A-PL201		