


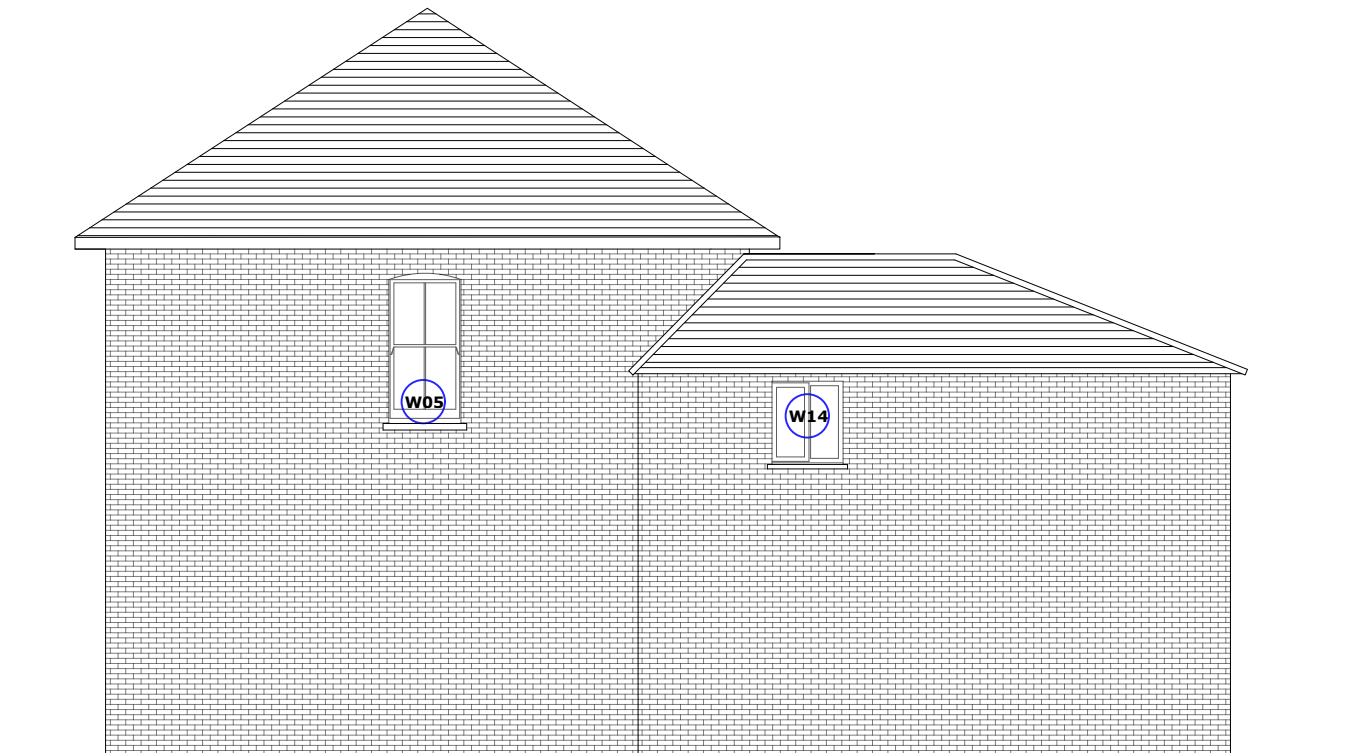


1 Proposed East Elevation
Scale:1:100 @ A2



2 Proposed North Elevation
Scale:1:100 @ A2



3 Proposed West Elevation
Scale:1:100 @ A2

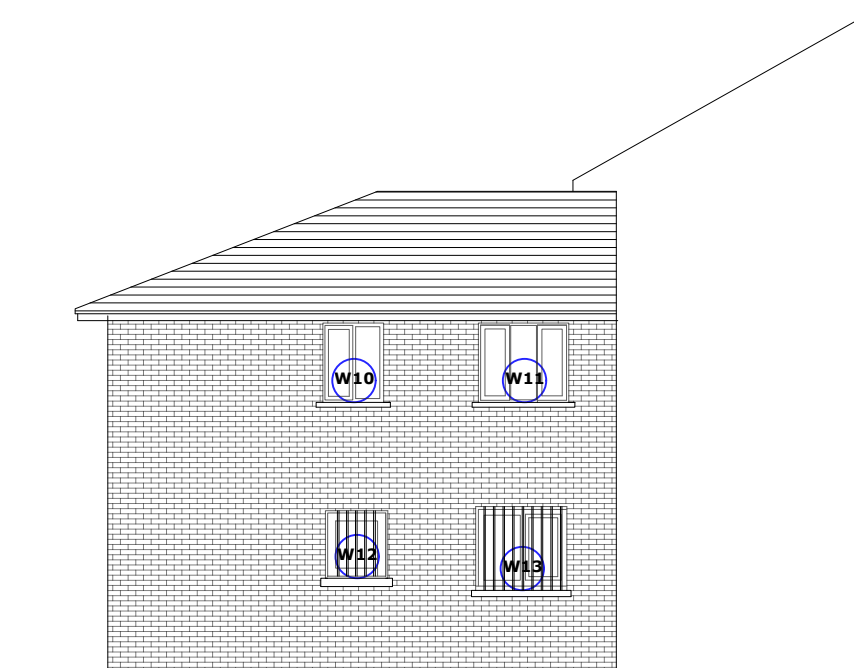

4 Proposed South Elevation
Scale:1:100 @ A2

Scale Bar 1:100
0 1 2 5m

				Client		Sheet Name		Scale	
				Wates		Proposed Elevations		 Duncan House 1A Burnhill Road Beckenham Kent BR3 3LA Tel: 020 8658 3538	
P1	Planning	MO	AS	06.04.2023	Project Name				
Rev	Description		By	QA	DD.MM.YY	Capital Works			
© This drawing and any design hereon is the copyright of Potter Raper and must not be reproduced without their written consent. All drawings remain the property of Potter Raper. Figured dimension only to be taken from this drawing. All dimensions to be checked on site. Please inform Potter Raper immediately of any discrepancies before work proceeds.				Project Location		Project Status			
				20 Bedford Road Haringey, London N15 4HA		Planning			
						Drawing Nr.		BE091-PR-BS20-ZZ-DR-A-PL202	