


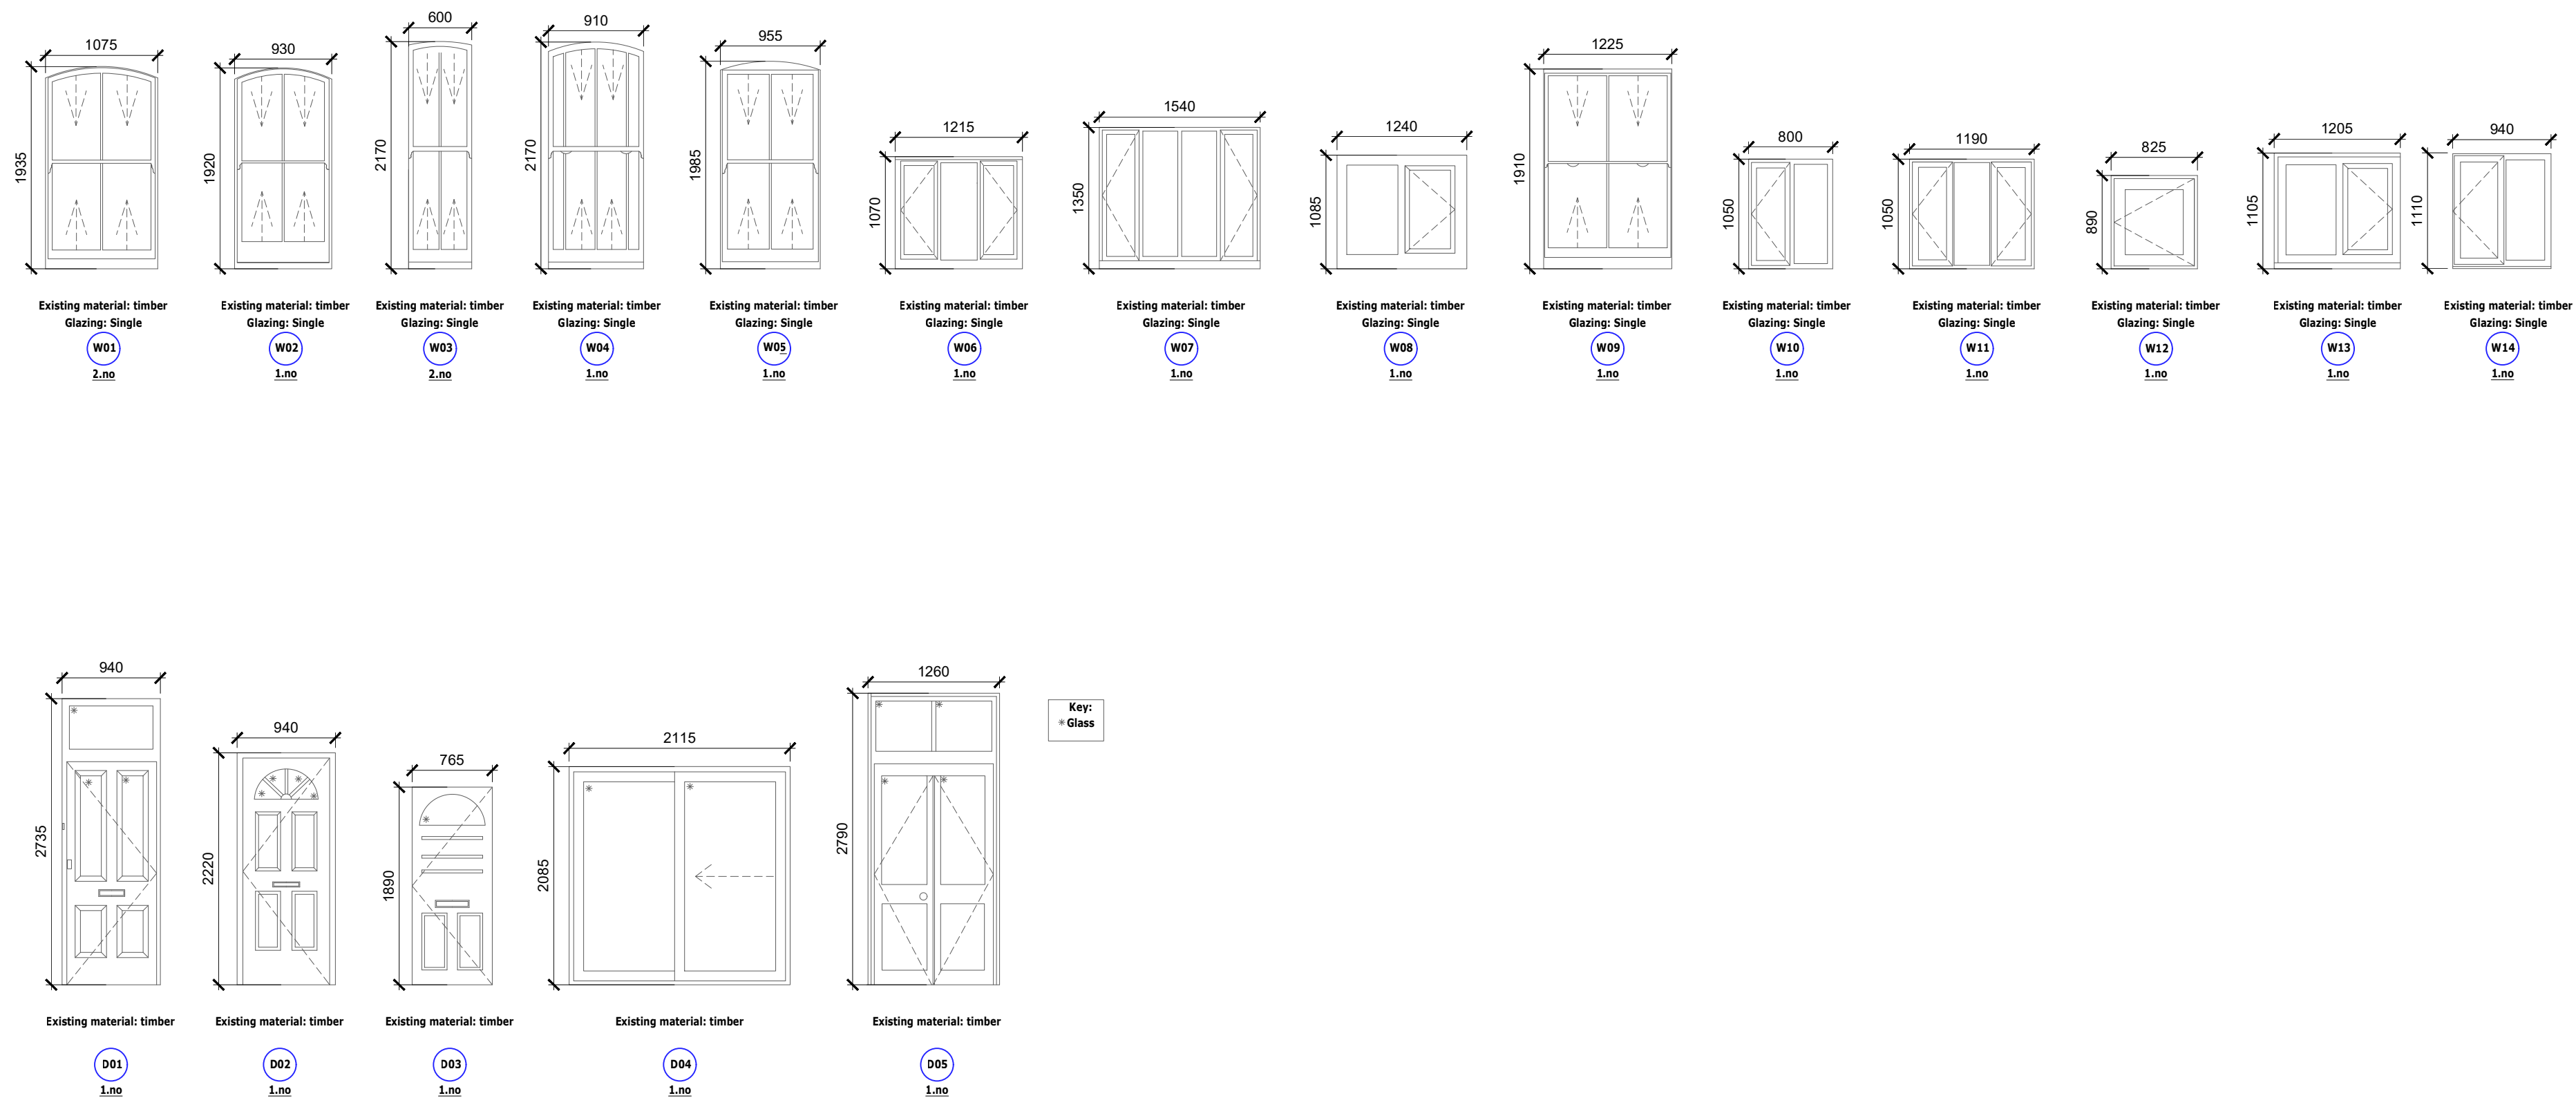

1 Existing Window and Door Schedule

Scale: 1:50 @ A2

					Client Wates		Sheet Name Existing Window and Door Schedule		Scale 1:50 @ A2	
P1	Planning	MO	AS	06.04.2023	Project Name Capital Works		Project Status Planning		 POTTER RAPER Duncan House 1A Burnhill Road Beckenham Kent BR3 3LA Tel: 020 8658 3538	
Rev	Description	By	QA	DD.MM.YY	Project Location 20 Bedford Road Haringey, London N15 4HA					
© This drawing and any design hereon is the copyright of Potter Raper and must not be reproduced without their written consent. All drawings remain the property of Potter Raper. Figured dimension only to be taken from this drawing. All dimensions to be checked on site. Please inform Potter Raper immediately of any discrepancies before work proceeds.					Project Location		Project Status			
					20 Bedford Road Haringey, London N15 4HA		Planning			
					Drawing Nr. BE091-PR-BS20-ZZ-DR-A-PL401					