

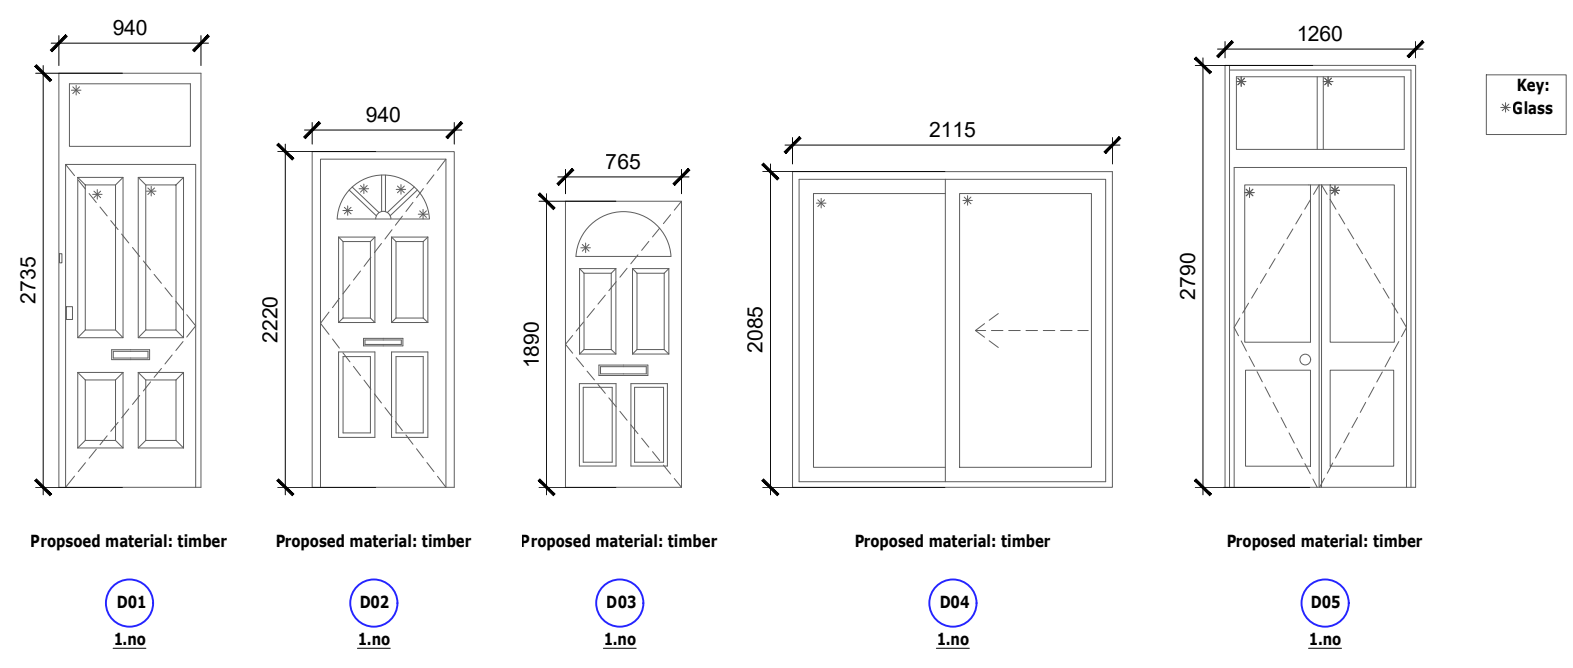


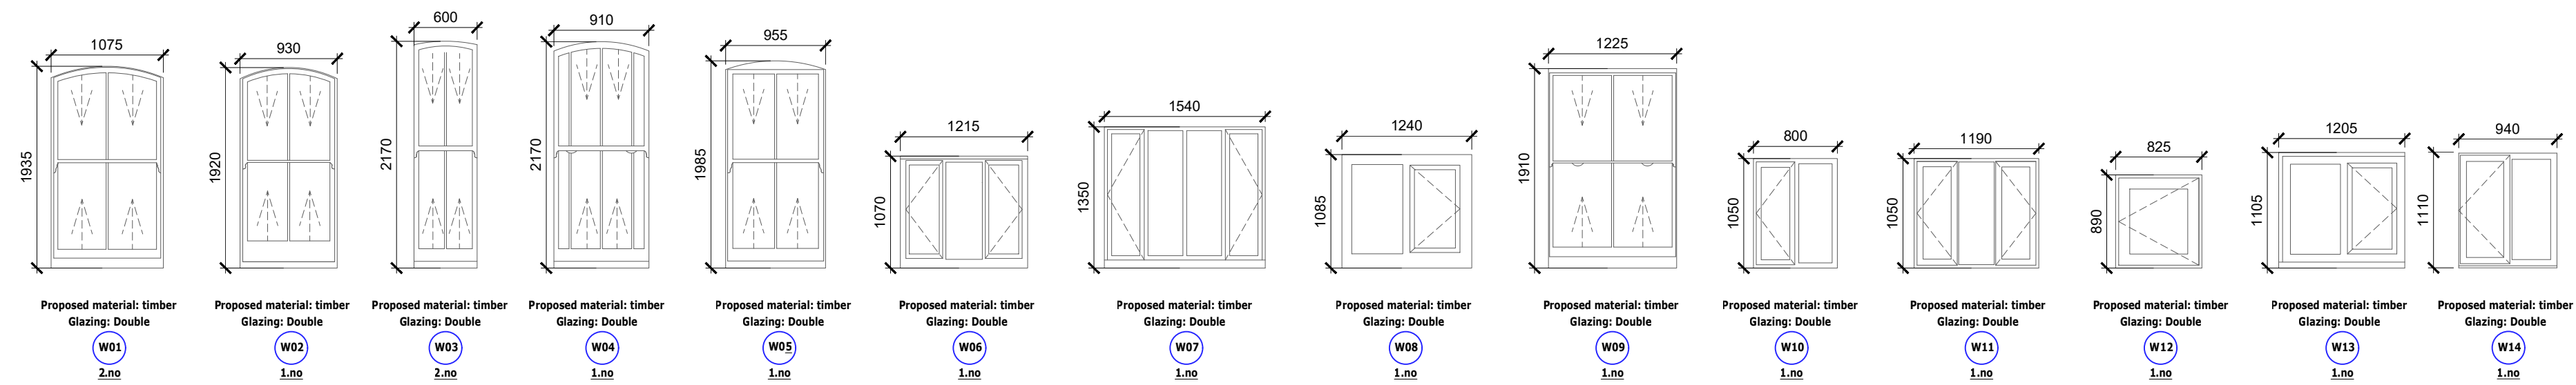

Key:
* Glass

1 Proposed Window and Door Schedule

Scale: 1:50 @ A2

 

					Client	Wates	Sheet Name	Scale	1:50 @ A2
					Project Name	Capital Works	Proposed Window and Door Schedule	 POTTER RAPER Duncan House 1A Burnhill Road Beckenham Kent BR3 3LA Tel: 020 8658 3538	
P1	Planning	MO	AS	06.04.2023	Project Location	20 Bedford Road Haringey, London N15 4HA	Project Status		Planning
Rev	Description	By	QA	DD.MM.YY			Drawing Nr.		BE091-PR-BS20-ZZ-DR-A-PL402
© This drawing and any design hereon is the copyright of Potter Raper and must not be reproduced without their written consent. All drawings remain the property of Potter Raper. Figured dimension only to be taken from this drawing. All dimensions to be checked on site. Please inform Potter Raper immediately of any discrepancies before work proceeds.									