


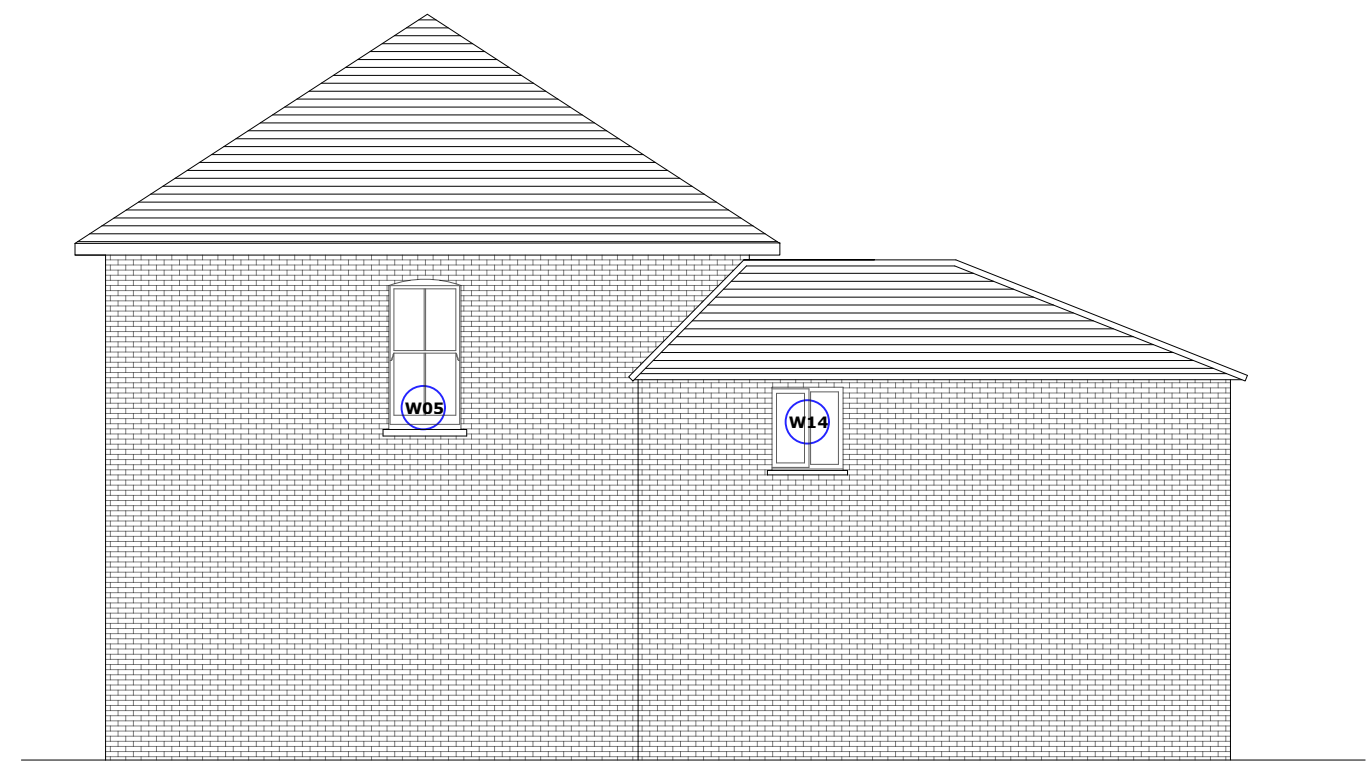


1 Existing East Elevation
Scale: 1:100 @ A2




2 Existing North Elevation
Scale: 1:100 @ A2



3 Existing West Elevation
Scale: 1:100 @ A2

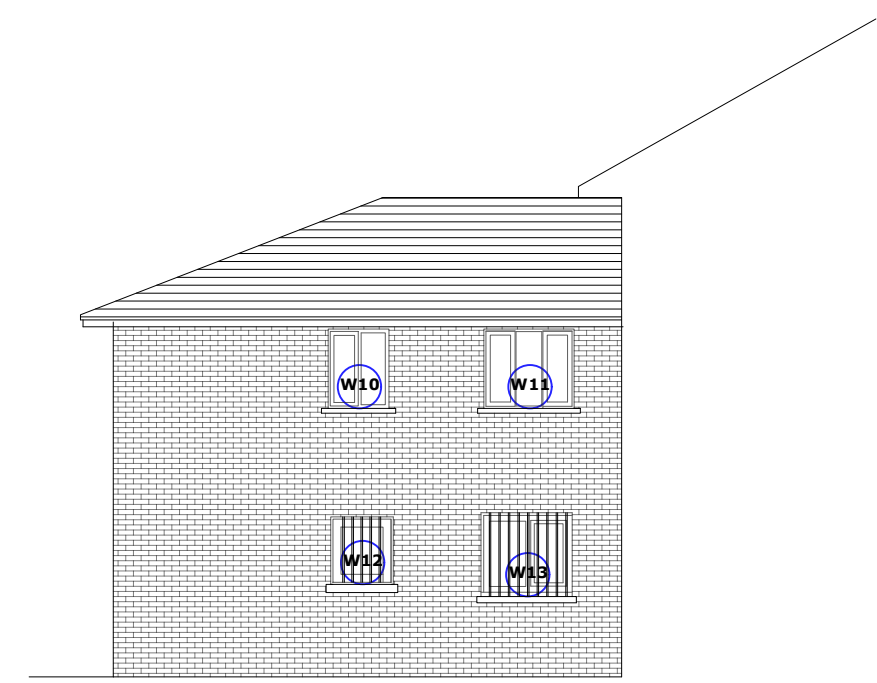

4 Existing South Elevation
Scale: 1:100 @ A2

 

				Client	Wates	Sheet Name	Existing Elevations	Scale	1:100 @ A2
P1	Planning	MO	AS	06.04.2023	Project Name	Capital Works		 Duncan House 1A Burnhill Road Beckenham Kent BR3 3LA Tel: 020 8658 3538	
Rev	Description	By	QA	DD.MM.YY	Project Location				
© This drawing and any design hereon is the copyright of Potter Raper and must not be reproduced without their written consent. All drawings remain the property of Potter Raper. Figured dimension only to be taken from this drawing. All dimensions to be checked on site. Please inform Potter Raper immediately of any discrepancies before work proceeds.					20 Bedford Road Haringey, London N15 4HA	Project Status	Planning		
							Drawing Nr.	BE091-PR-BS20-ZZ-DR-A-PL201	