




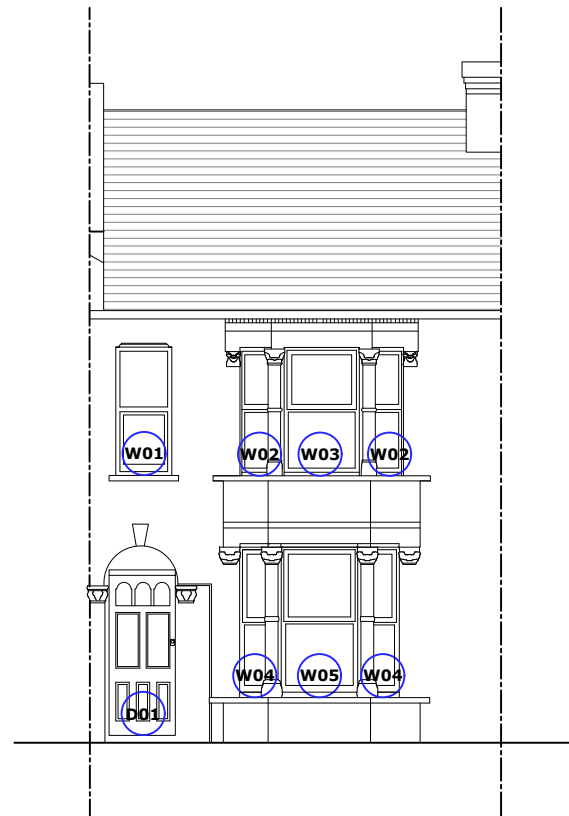

1 Proposed West Elevation
Scale:1:100 @ A3

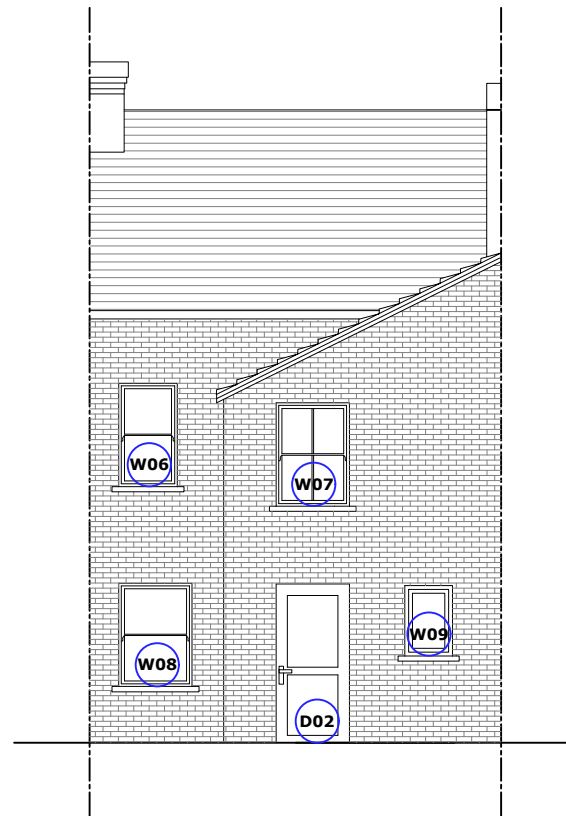

2 Proposed East Elevation
Scale:1:100 @ A3

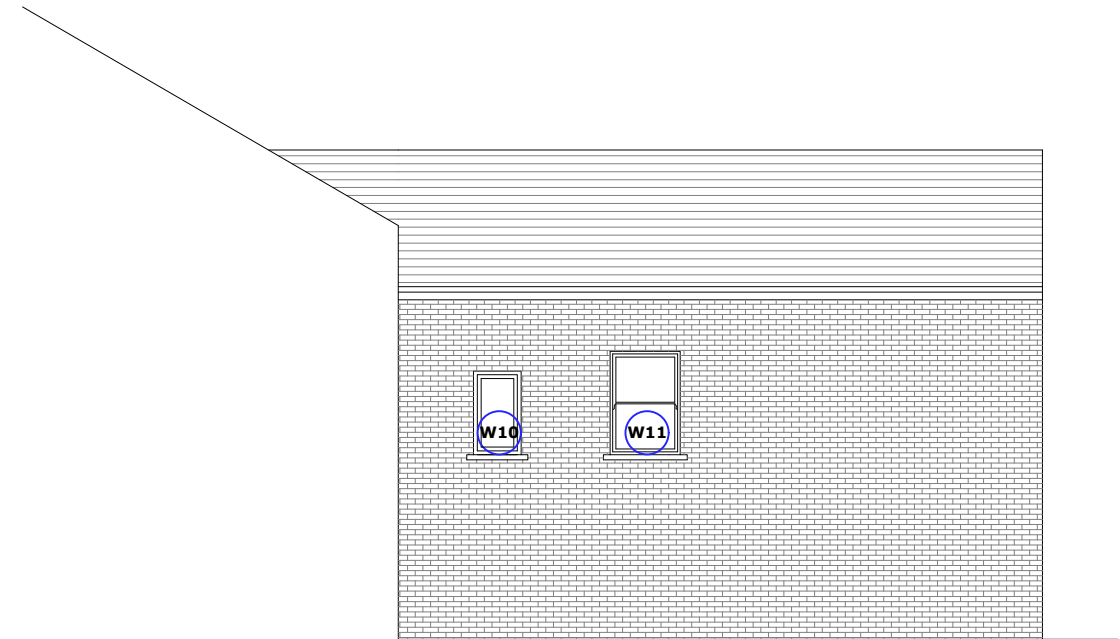

3 Proposed South Elevation
Scale:1:100 @ A3

Scale Bar 1:100 0 1 2 5m

					Client	Wates	Sheet Name	Proposed Elevations	Scale	As indicated @ A3
P2	West Elevation Issued	AS	SM	21.04.2023	Project Name	Capital Works	Project Status	Planning	 Duncan House 1A Burnhill Road Beckenham Kent BR3 3LA Tel: 020 8658 3538	
P1	Planning	MO	AS	13.03.2023						
Rev	Description	By	QA	DD.MM.YY	Project Location	2 Gloucester Road Haringey, London N17 6DH	Drawing Nr. BE091-PR-GR2-ZZ-DR-A-PL202			
© This drawing and any design hereon is the copyright of Potter Raper and must not be reproduced without their written consent. All drawings remain the property of Potter Raper. Figured dimension only to be taken from this drawing. All dimensions to be checked on site. Please inform Potter Raper immediately of any discrepancies before work proceeds.										