



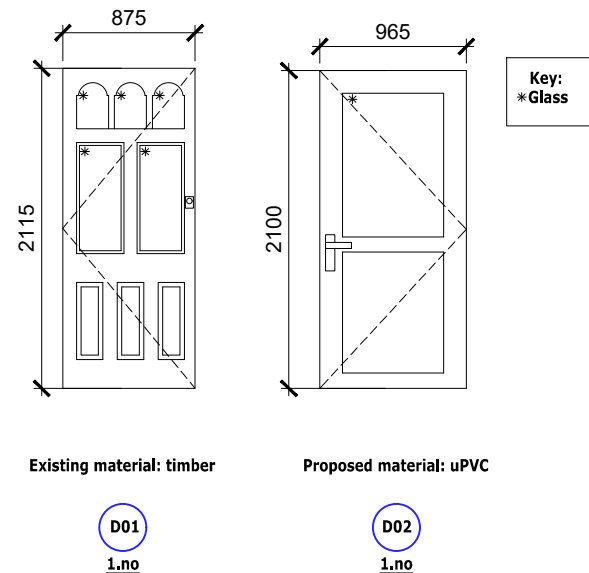

1 Proposed Window and Door Schedule

Scale:1:50 @ A3

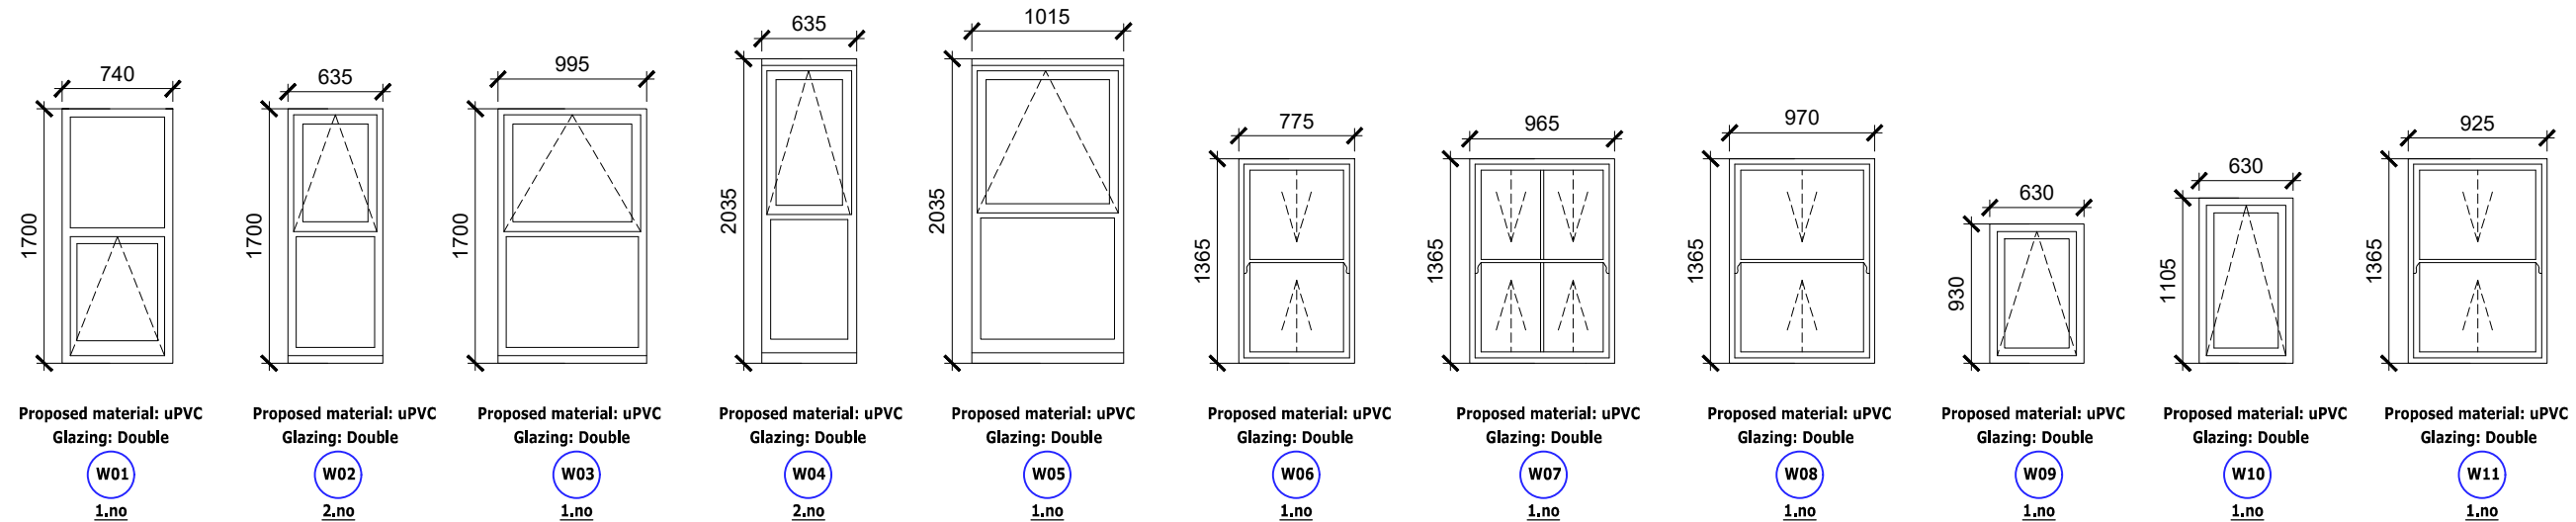

					Client	Sheet Name	Scale
P2	Schedule Revised	AS	SM	21.04.2023	Wates	Proposed Window and Door Schedule	As indicated @ A3
P1	Planning	MO	AS	13.03.2023	Project Name		 Duncan House 1A Burnhill Road Beckenham Kent BR3 3LA Tel: 020 8658 3538
Rev	Description	By	QA	DD.MM.YY	Capital Works	Project Status	
© This drawing and any design hereon is the copyright of Potter Raper and must not be reproduced without their written consent. All drawings remain the property of Potter Raper. Figured dimension only to be taken from this drawing. All dimensions to be checked on site. Please inform Potter Raper immediately of any discrepancies before work proceeds.					Project Location	Drawing Nr.	
					2 Gloucester Road Haringey, London N17 6DH	BE091-PR-GR2-ZZ-DR-A-PL402	