


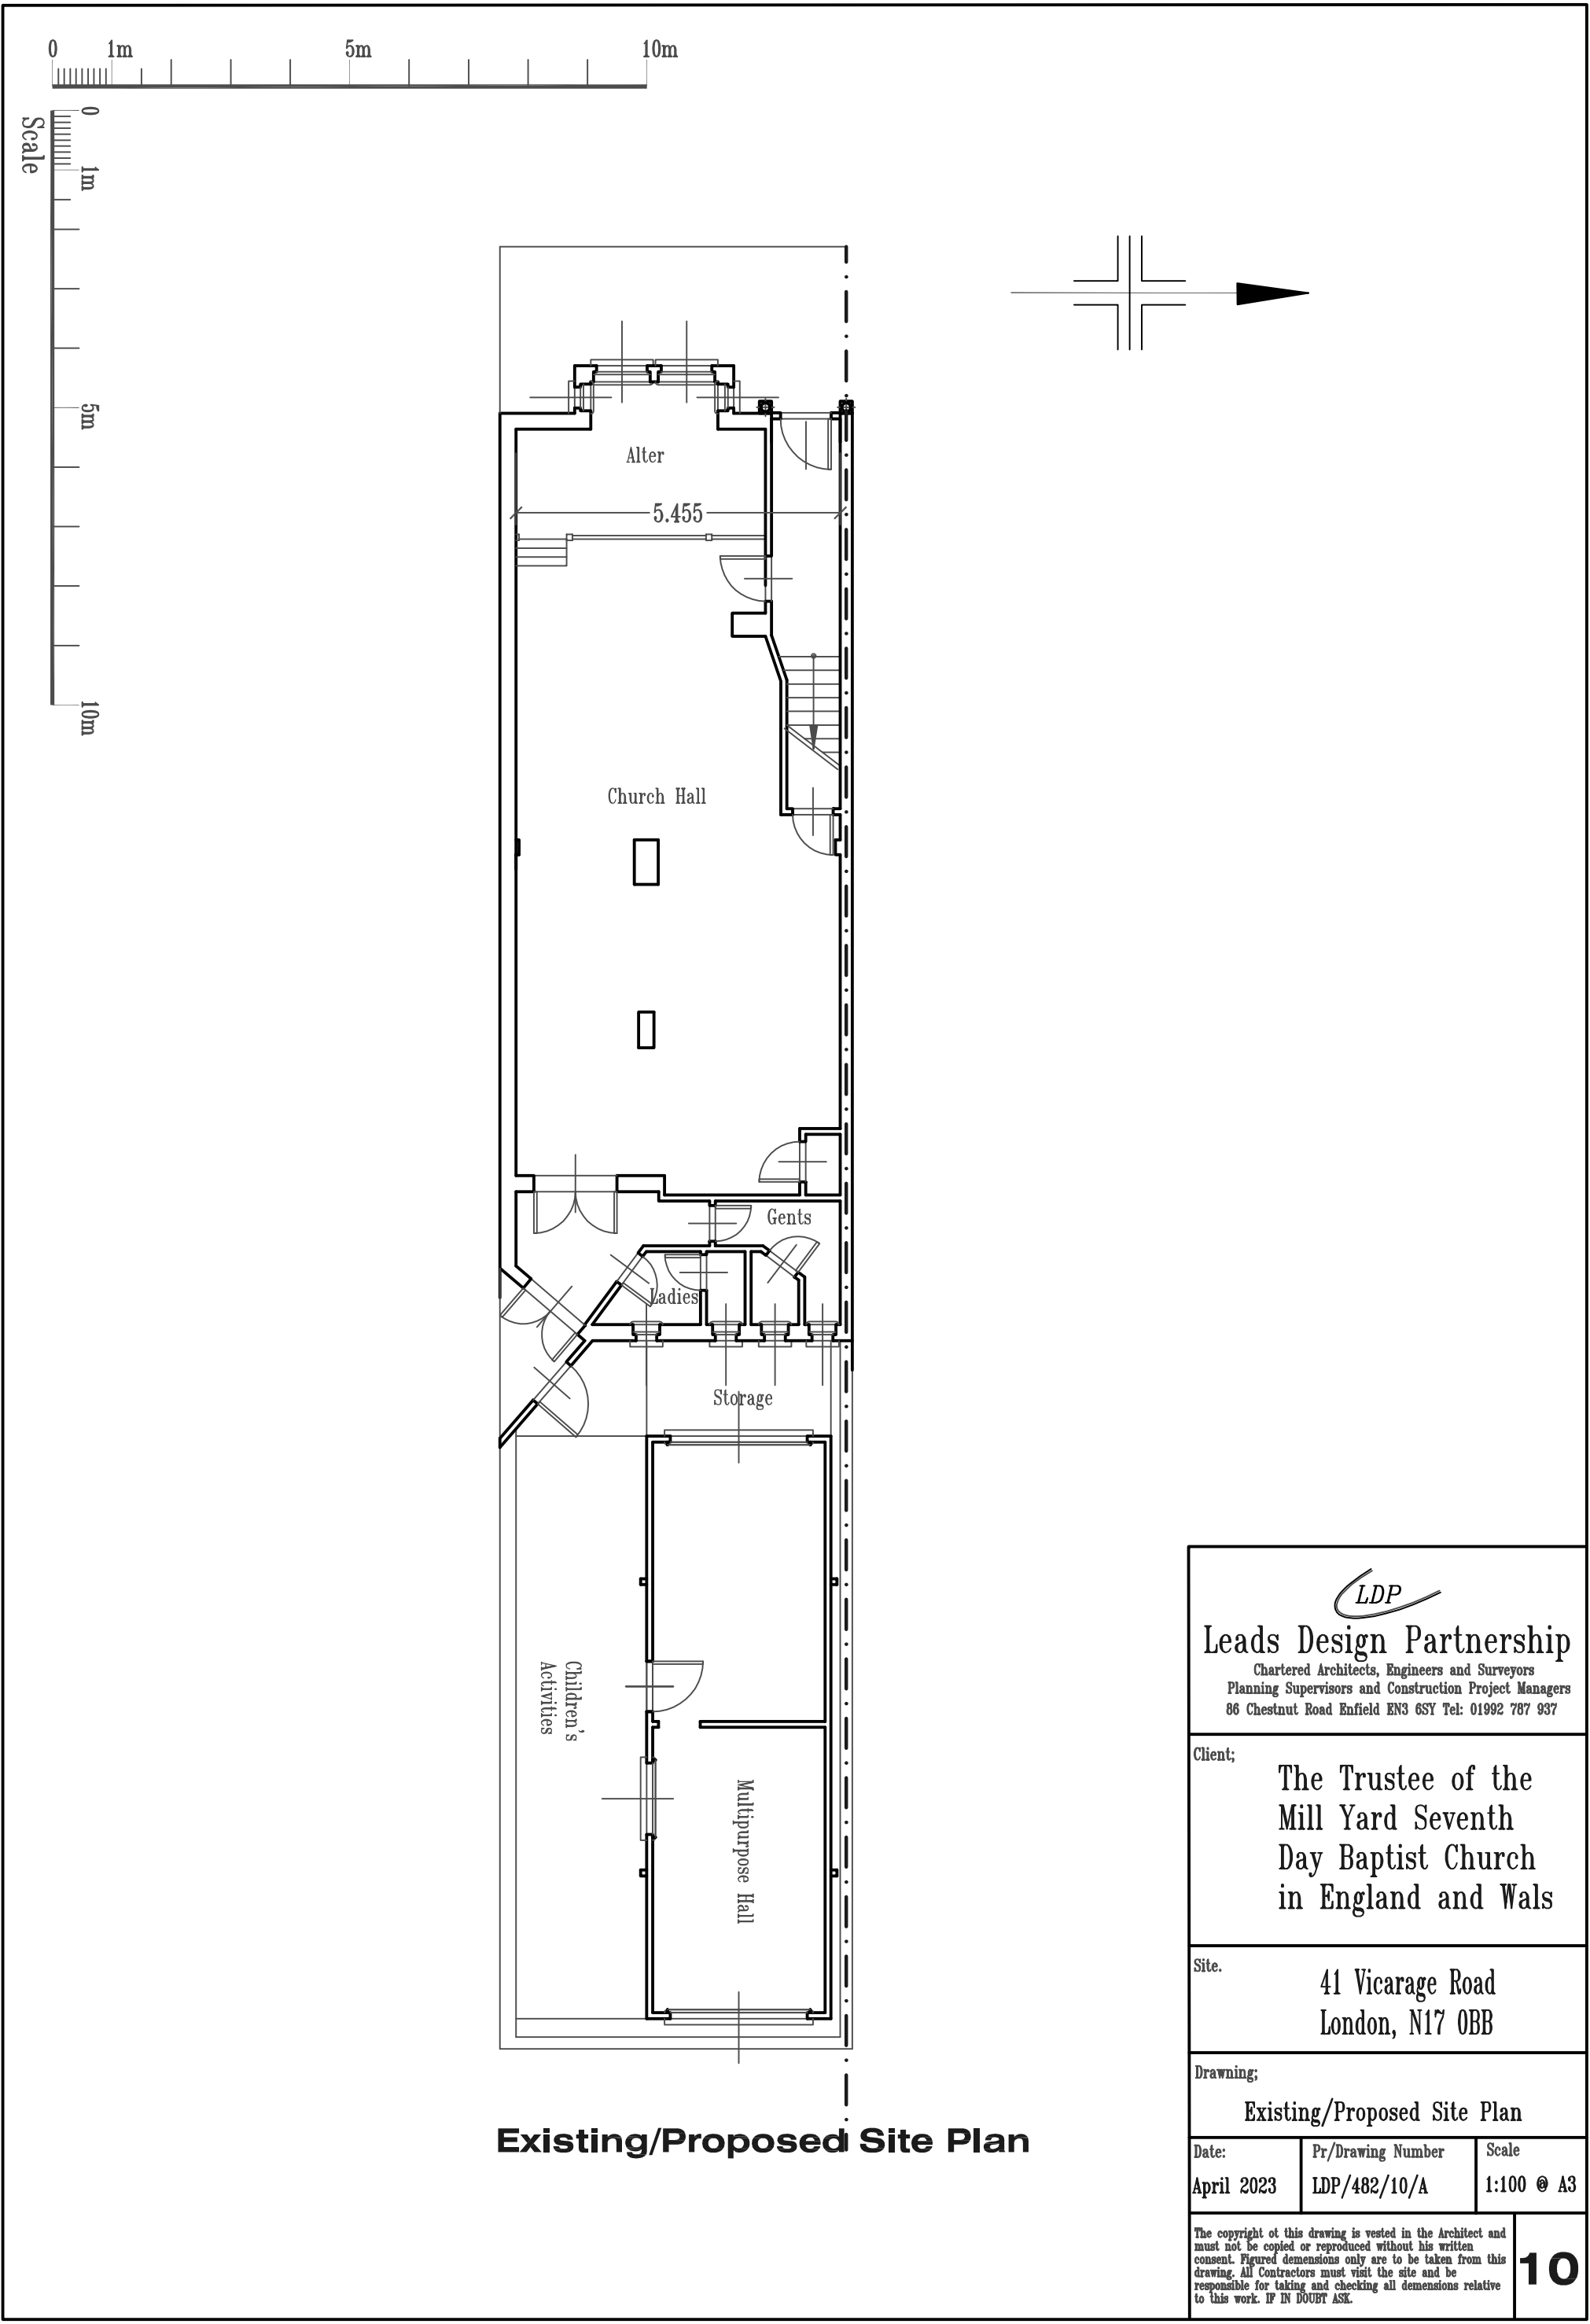

Existing/Proposed Site Plan

LDP

Leads Design Partnership

Chartered Architects, Engineers and Surveyors
Planning Supervisors and Construction Project Managers
86 Chestnut Road Enfield EN3 6SY Tel: 01992 787 937

Client;

The Trustee of the
Mill Yard Seventh
Day Baptist Church
in England and Wals

Site.

41 Vicarage Road
London, N17 0BB

Drawing;

Existing/Proposed Site Plan

Date:

Pr/Drawing Number

Scale

April 2023

LDP/482/10/A

1:100 @ A3

The copyright of this drawing is vested in the Architect and must not be copied or reproduced without his written consent. Figured demensions only are to be taken from this drawing. All Contractors must visit the site and be responsible for taking and checking all demensions relative to this work. IF IN DOUBT ASK.

10