


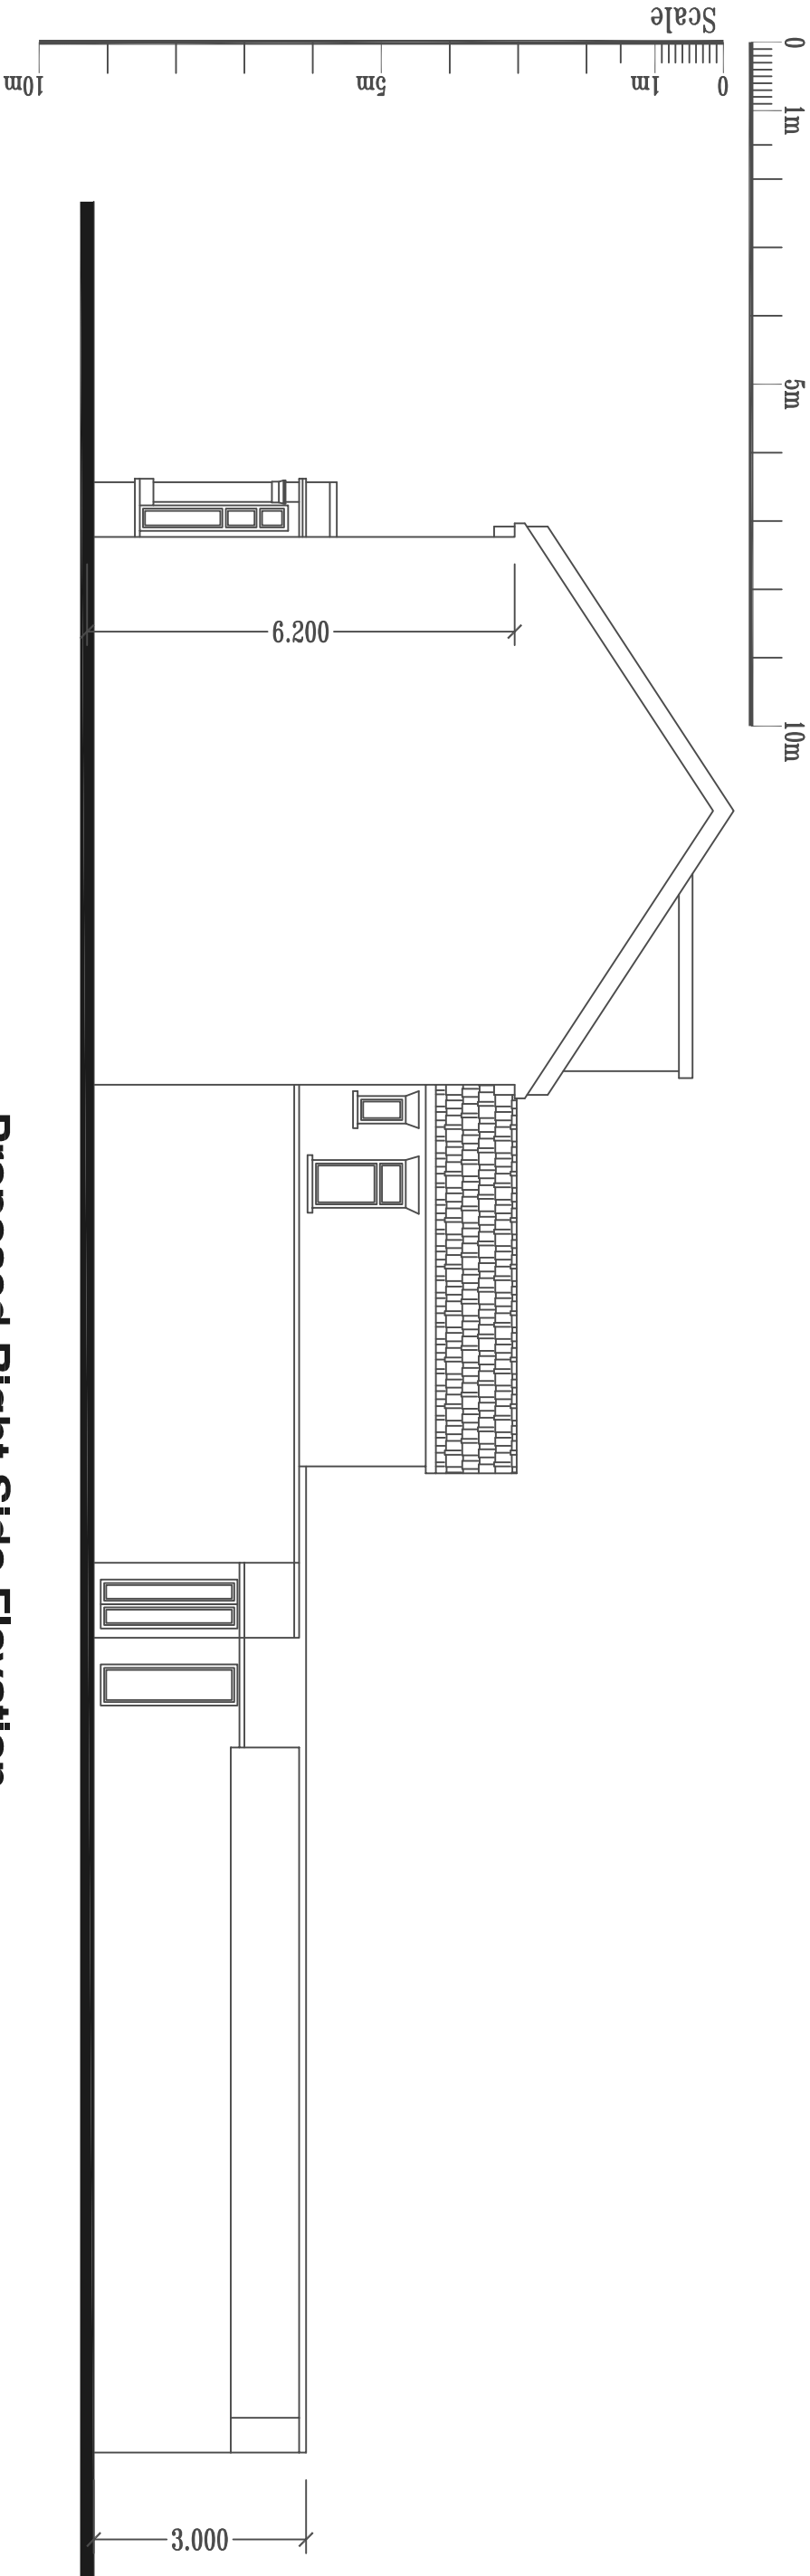

Proposed Right Side Elevation



Proposed Front Elevation

LDP Leads Design Partnership Chartered Architects, Engineers and Surveyors Planning Supervisors and Construction Project Managers 86 Chestnut Road Enfield EN3 6SY Tel: 01992 787 937			Client: The Trustee of the Mill Yard Seventh Day Baptist Church in England and Wals				
Site: 41 Vicarage Road London, N17 0BB		Drawing: Existing Front and Side Elevations					
Date: April 2023	Pr/Drawing Number LDP/482/07/A	Scale 1:100 @ A3	The copyright of this drawing is vested in the architect and must not be copied or reproduced without his written consent. Figured dimensions only are to be taken from this drawing. All Contractors must visit the site and be responsible for taking and checking all dimensions relative to this work. IP IN 00087 ASL				
07							