

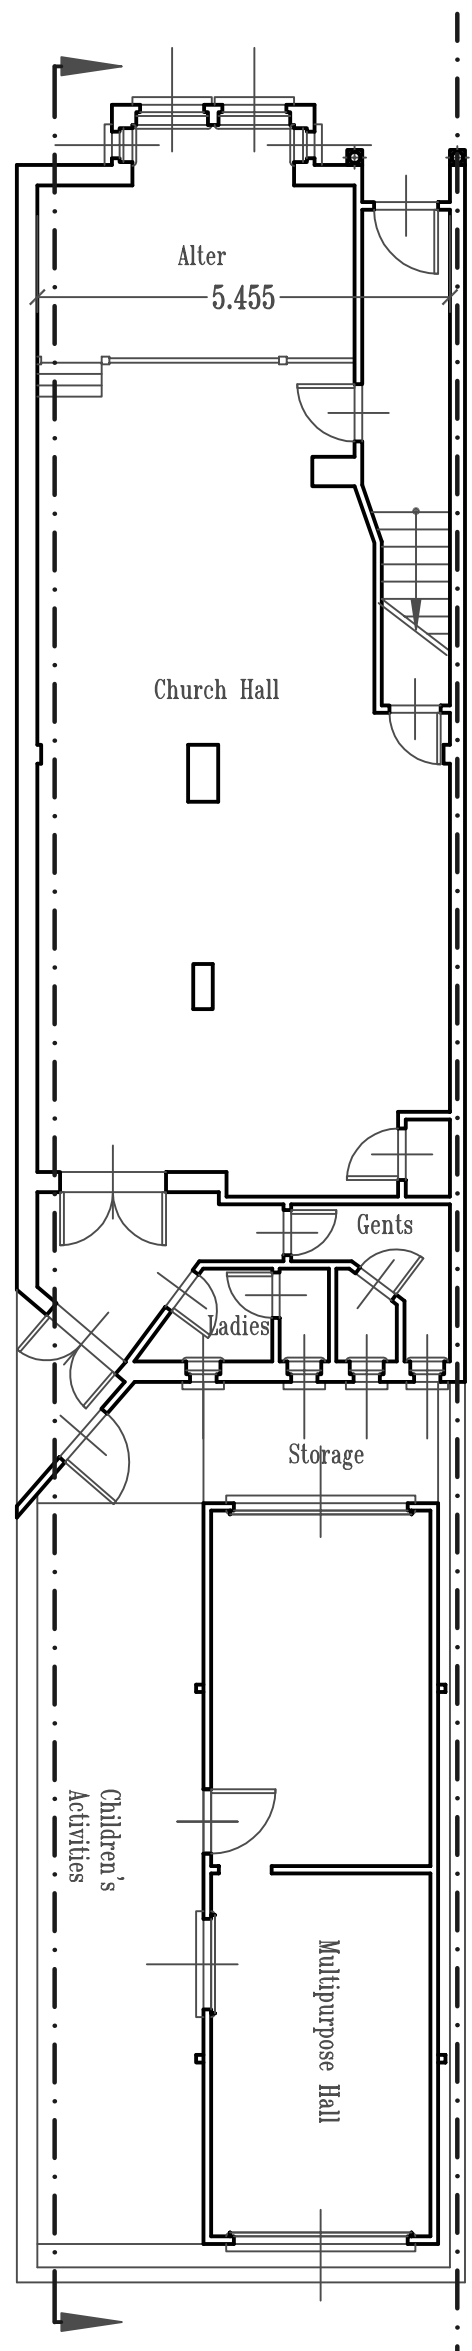


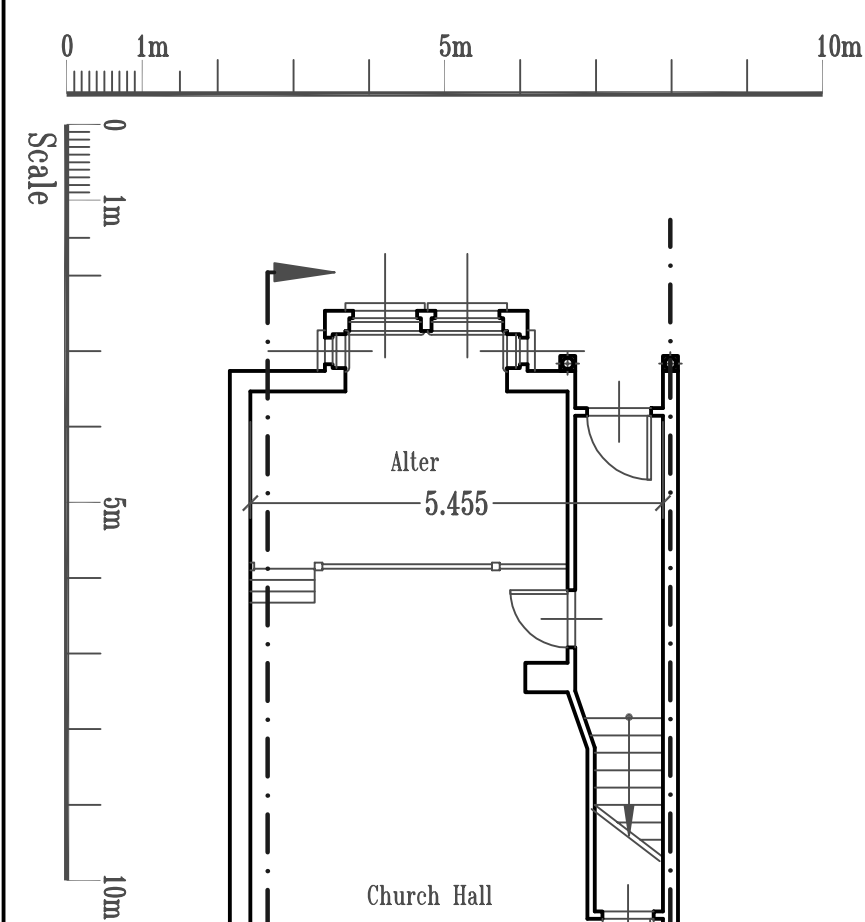

Proposed Ground Floor Plan

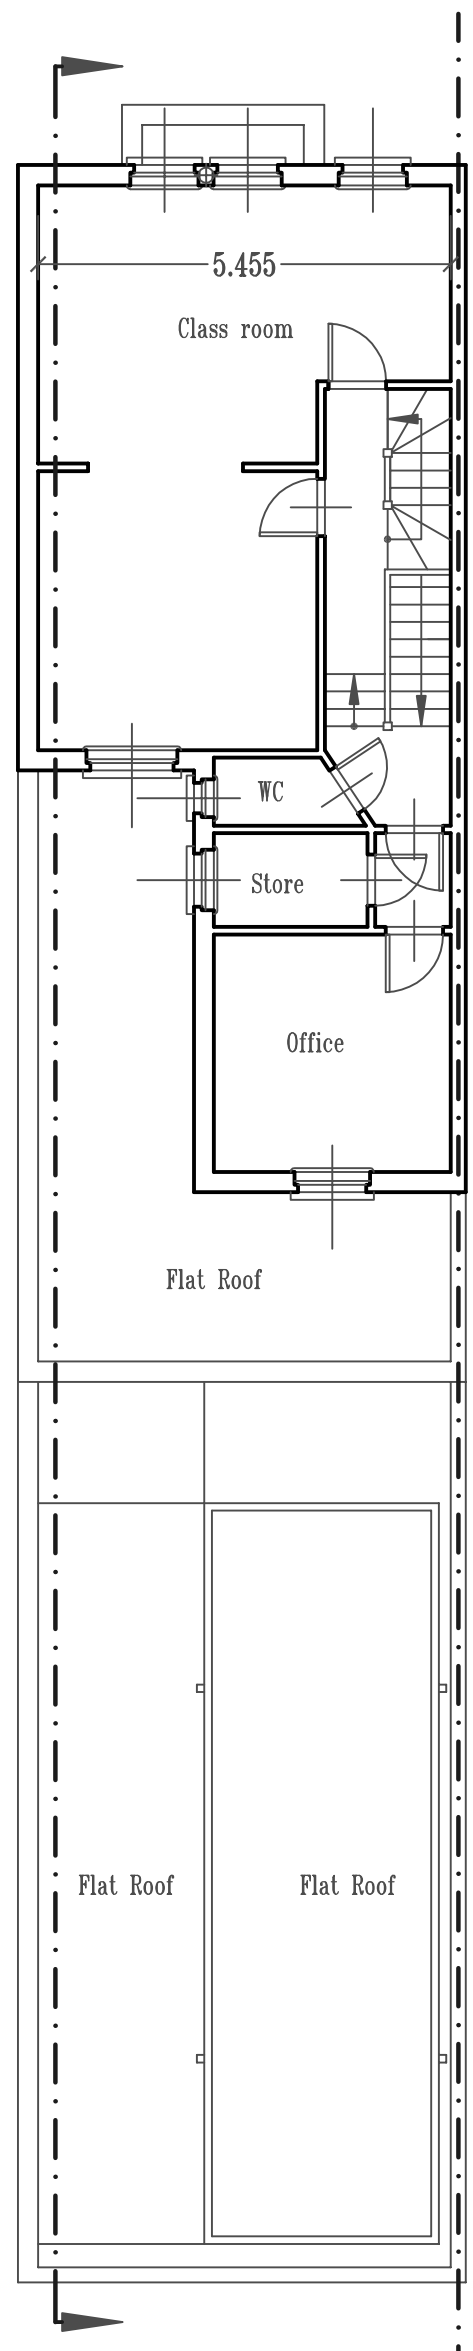

Proposed First Floor Plan

LDP Leads Design Partnership Chartered Architects, Engineers and Surveyors Planning Supervisors and Construction Project Managers 86 Chestnut Road Enfield EN3 6SY Tel: 01992 787 937		
Client; The Trustee of the Mill Yard Seventh Day Baptist Church in England and Wals		
Site. 41 Vicarage Road London, N17 0BB		
Drawing; Proposed Floor Plans		
Date; April 2023	Pr/Drawing Number LDP/482/04/A	Scale 1:100 @ A3
The copyright of this drawing is vested in the Architect and must not be copied or reproduced without his written consent. Figured demensions only are to be taken from this drawing. All Contractors must visit the site and be responsible for taking and checking all demensions relative to this work. IF IN DOUBT ASK.		04