
 


Montague Road

Hale Gardens

 

NOTES:
CONTRACTORS MUST VERIFY ALL DIMENSIONS
AT THE
SITE BEFORE COMENCING ANY WORK.

NO CONSTRUCTION WORK BEFORE BUILDING
CONTROL
APPROVAL AND STRUCTURAL ENGINEER
CONFIRMATION.



ANY DISCREPANCIES TO BE REPORTED TO
GRIDKUNE.
ALL DRAWINGS ARE TO BE READ IN
CONJUNCTION WITH
ALL RELEVANT DRAWINGS AND
SPECIFICATIONS.

Rev	Description	Date

PROJECT TITLE		
10 Montague Road. London N15 4BD		
Date	Project number	DRWAING NUMBER
24/05/2023	7183	EX - E001

DRAWING TITLE	
Existing Front Elevation	
CLIENT	
Mr Joel Stern	
Scale (@ A3)	Drawn by
1 : 100	Cheski



 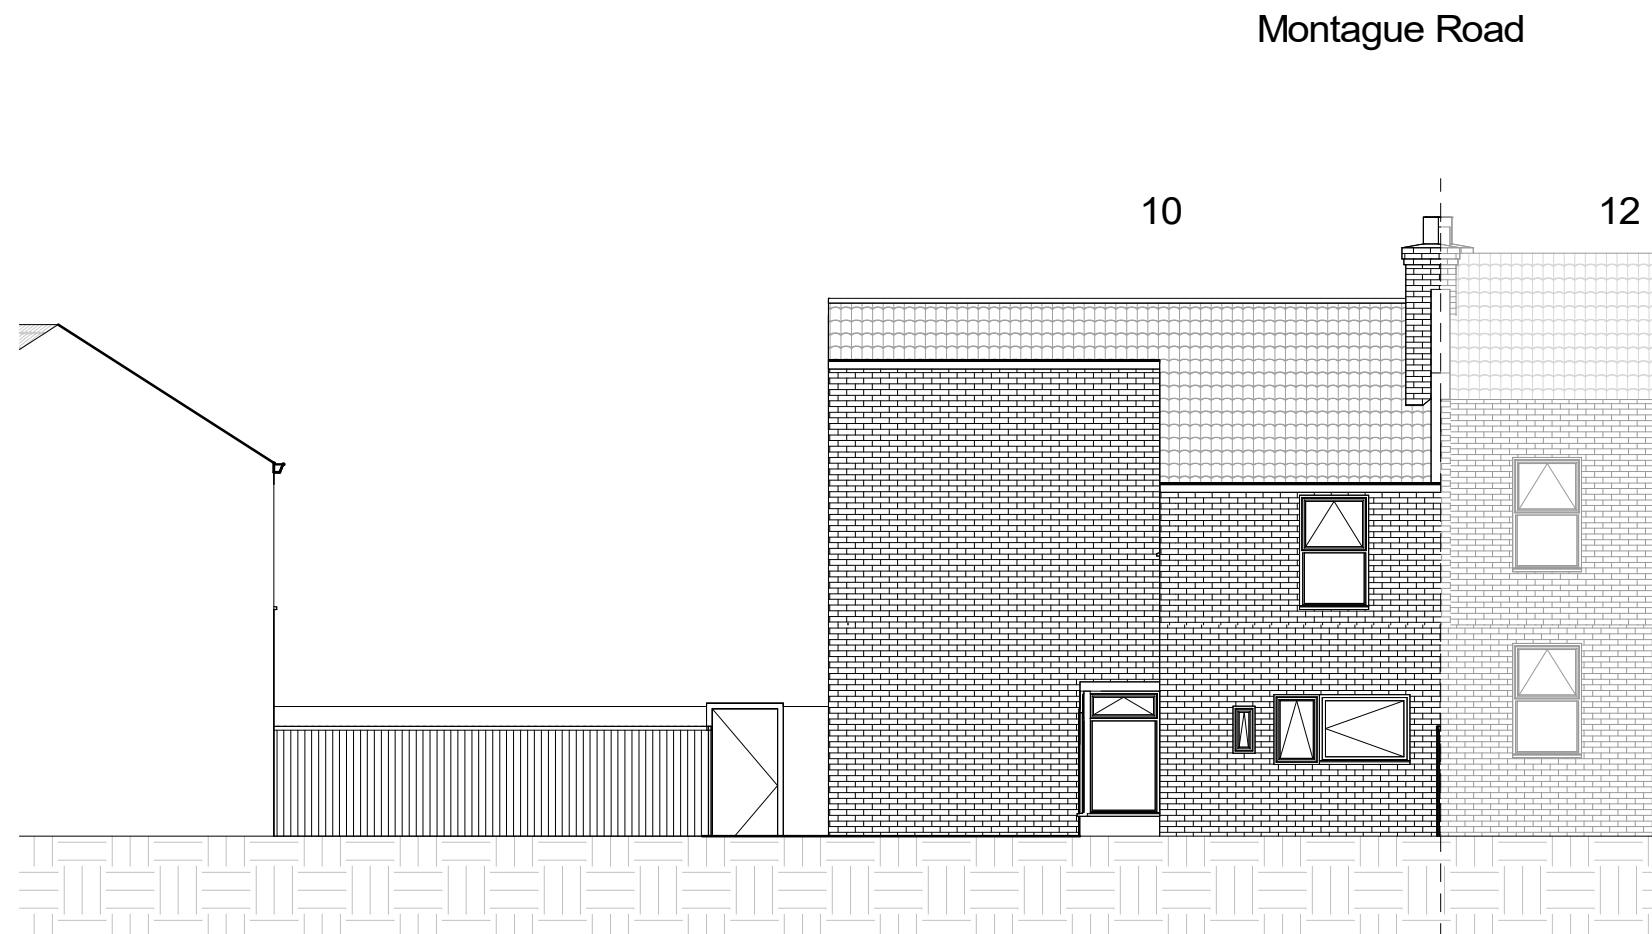


NOTES:
CONTRACTORS MUST VERIFY ALL DIMENSIONS
AT THE
SITE BEFORE COMENCING ANY WORK.

NO CONSTRUCTION WORK BEFORE BUILDING
CONTROL
APPROVAL AND STRUCTURAL ENGINEER
CONFIRMATION.

ANY DISCREPANCIES TO BE REPORTED TO
GRIDKUNE.
ALL DRAWINGS ARE TO BE READ IN
CONJUNCTION WITH
ALL RELEVANT DRAWINGS AND
SPECIFICATIONS.

Rev	Description	Date

PROJECT TITLE 10 Montague Road. London N15 4BD			DRAWING TITLE Existing Rear Elevation		 PLANNING SERVICES
			CLIENT Mr Joel Stern		
Date 24/05/2023	Project number 7183	DRWAING NUMBER EX - E002	Scale (@ A3) 1 : 100	Drawn by Cheski	

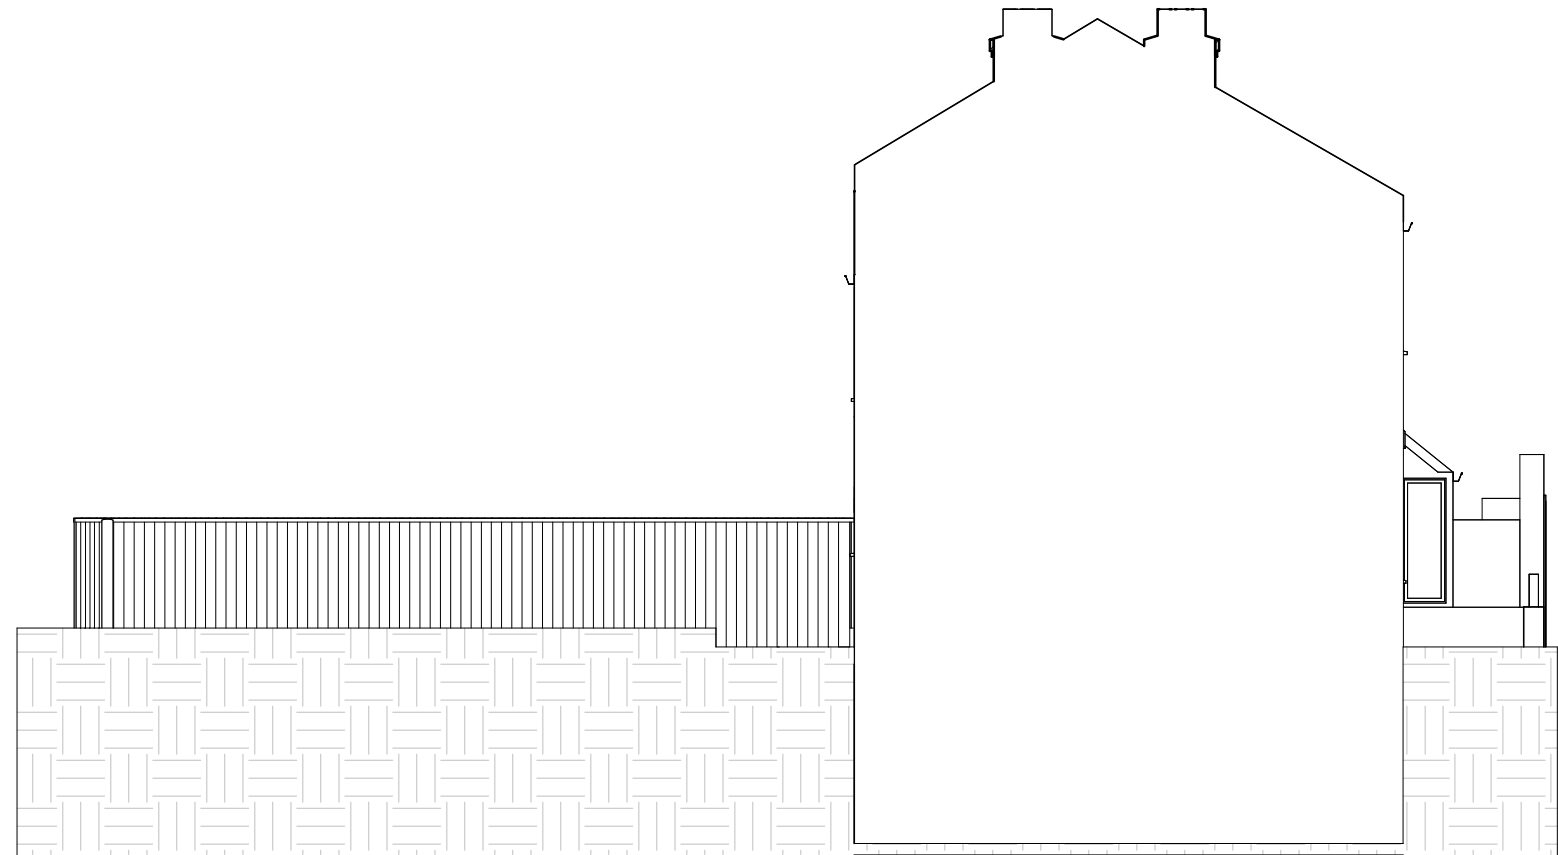

Basement
-2600



0 1 2 3 4 5
Scale In Meters

Basement
-2600

NOTES:
CONTRACTORS MUST VERIFY ALL DIMENSIONS
AT THE
SITE BEFORE COMENCING ANY WORK.

NO CONSTRUCTION WORK BEFORE BUILDING
CONTROL
APPROVAL AND STRUCTURAL ENGINEER
CONFIRMATION.



ANY DISCREPANCIES TO BE REPORTED TO
GRIDKUNE.
ALL DRAWINGS ARE TO BE READ IN
CONJUNCTION WITH
ALL RELEVANT DRAWINGS AND
SPECIFICATIONS.

Rev	Description	Date

PROJECT TITLE		
10 Montague Road. London N15 4BD		
Date	Project number	DRWAING NUMBER
24/05/2023	7183	EX - E003

DRAWING TITLE	
Existing Side Elevations	
CLIENT	
Mr Joel Stern	
Scale (@ A3)	Drawn by
1 : 100	Cheski



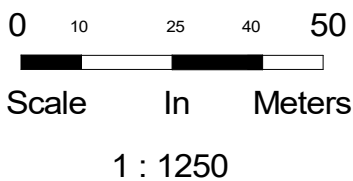
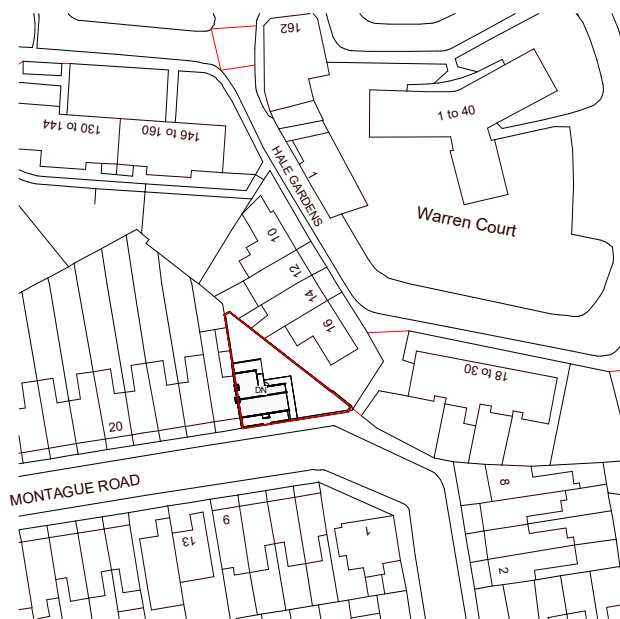


— Property Boundary

Property area 191.4m²

MONTAGUE ROAD

Montague Road

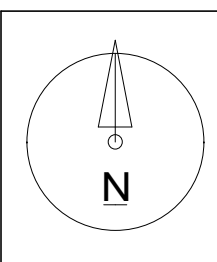 

NOTES:
CONTRACTORS MUST VERIFY ALL DIMENSIONS
AT THE
SITE BEFORE COMENCING ANY WORK.
NO CONSTRUCTION WORK BEFORE BUILDING
CONTROL
APPROVAL AND STRUCTURAL ENGINEER
CONFIRMATION.
ANY DISCREPANCIES TO BE REPORTED TO
GRIDKUNE.
ALL DRAWINGS ARE TO BE READ IN
CONJUNCTION WITH
ALL RELEVANT DRAWINGS AND
SPECIFICATIONS.

Rev	Description	Date

PROJECT TITLE

10 Montague Road. London N15 4BD

Date
24/05/2023

Project number
7183

DRWAING NUMBER
EX - L001

DRAWING TITLE

Existing Location And Os Map


CLIENT

Mr Joel Stern

Scale (@ A3)
As indicated

Drawn by
Cheski




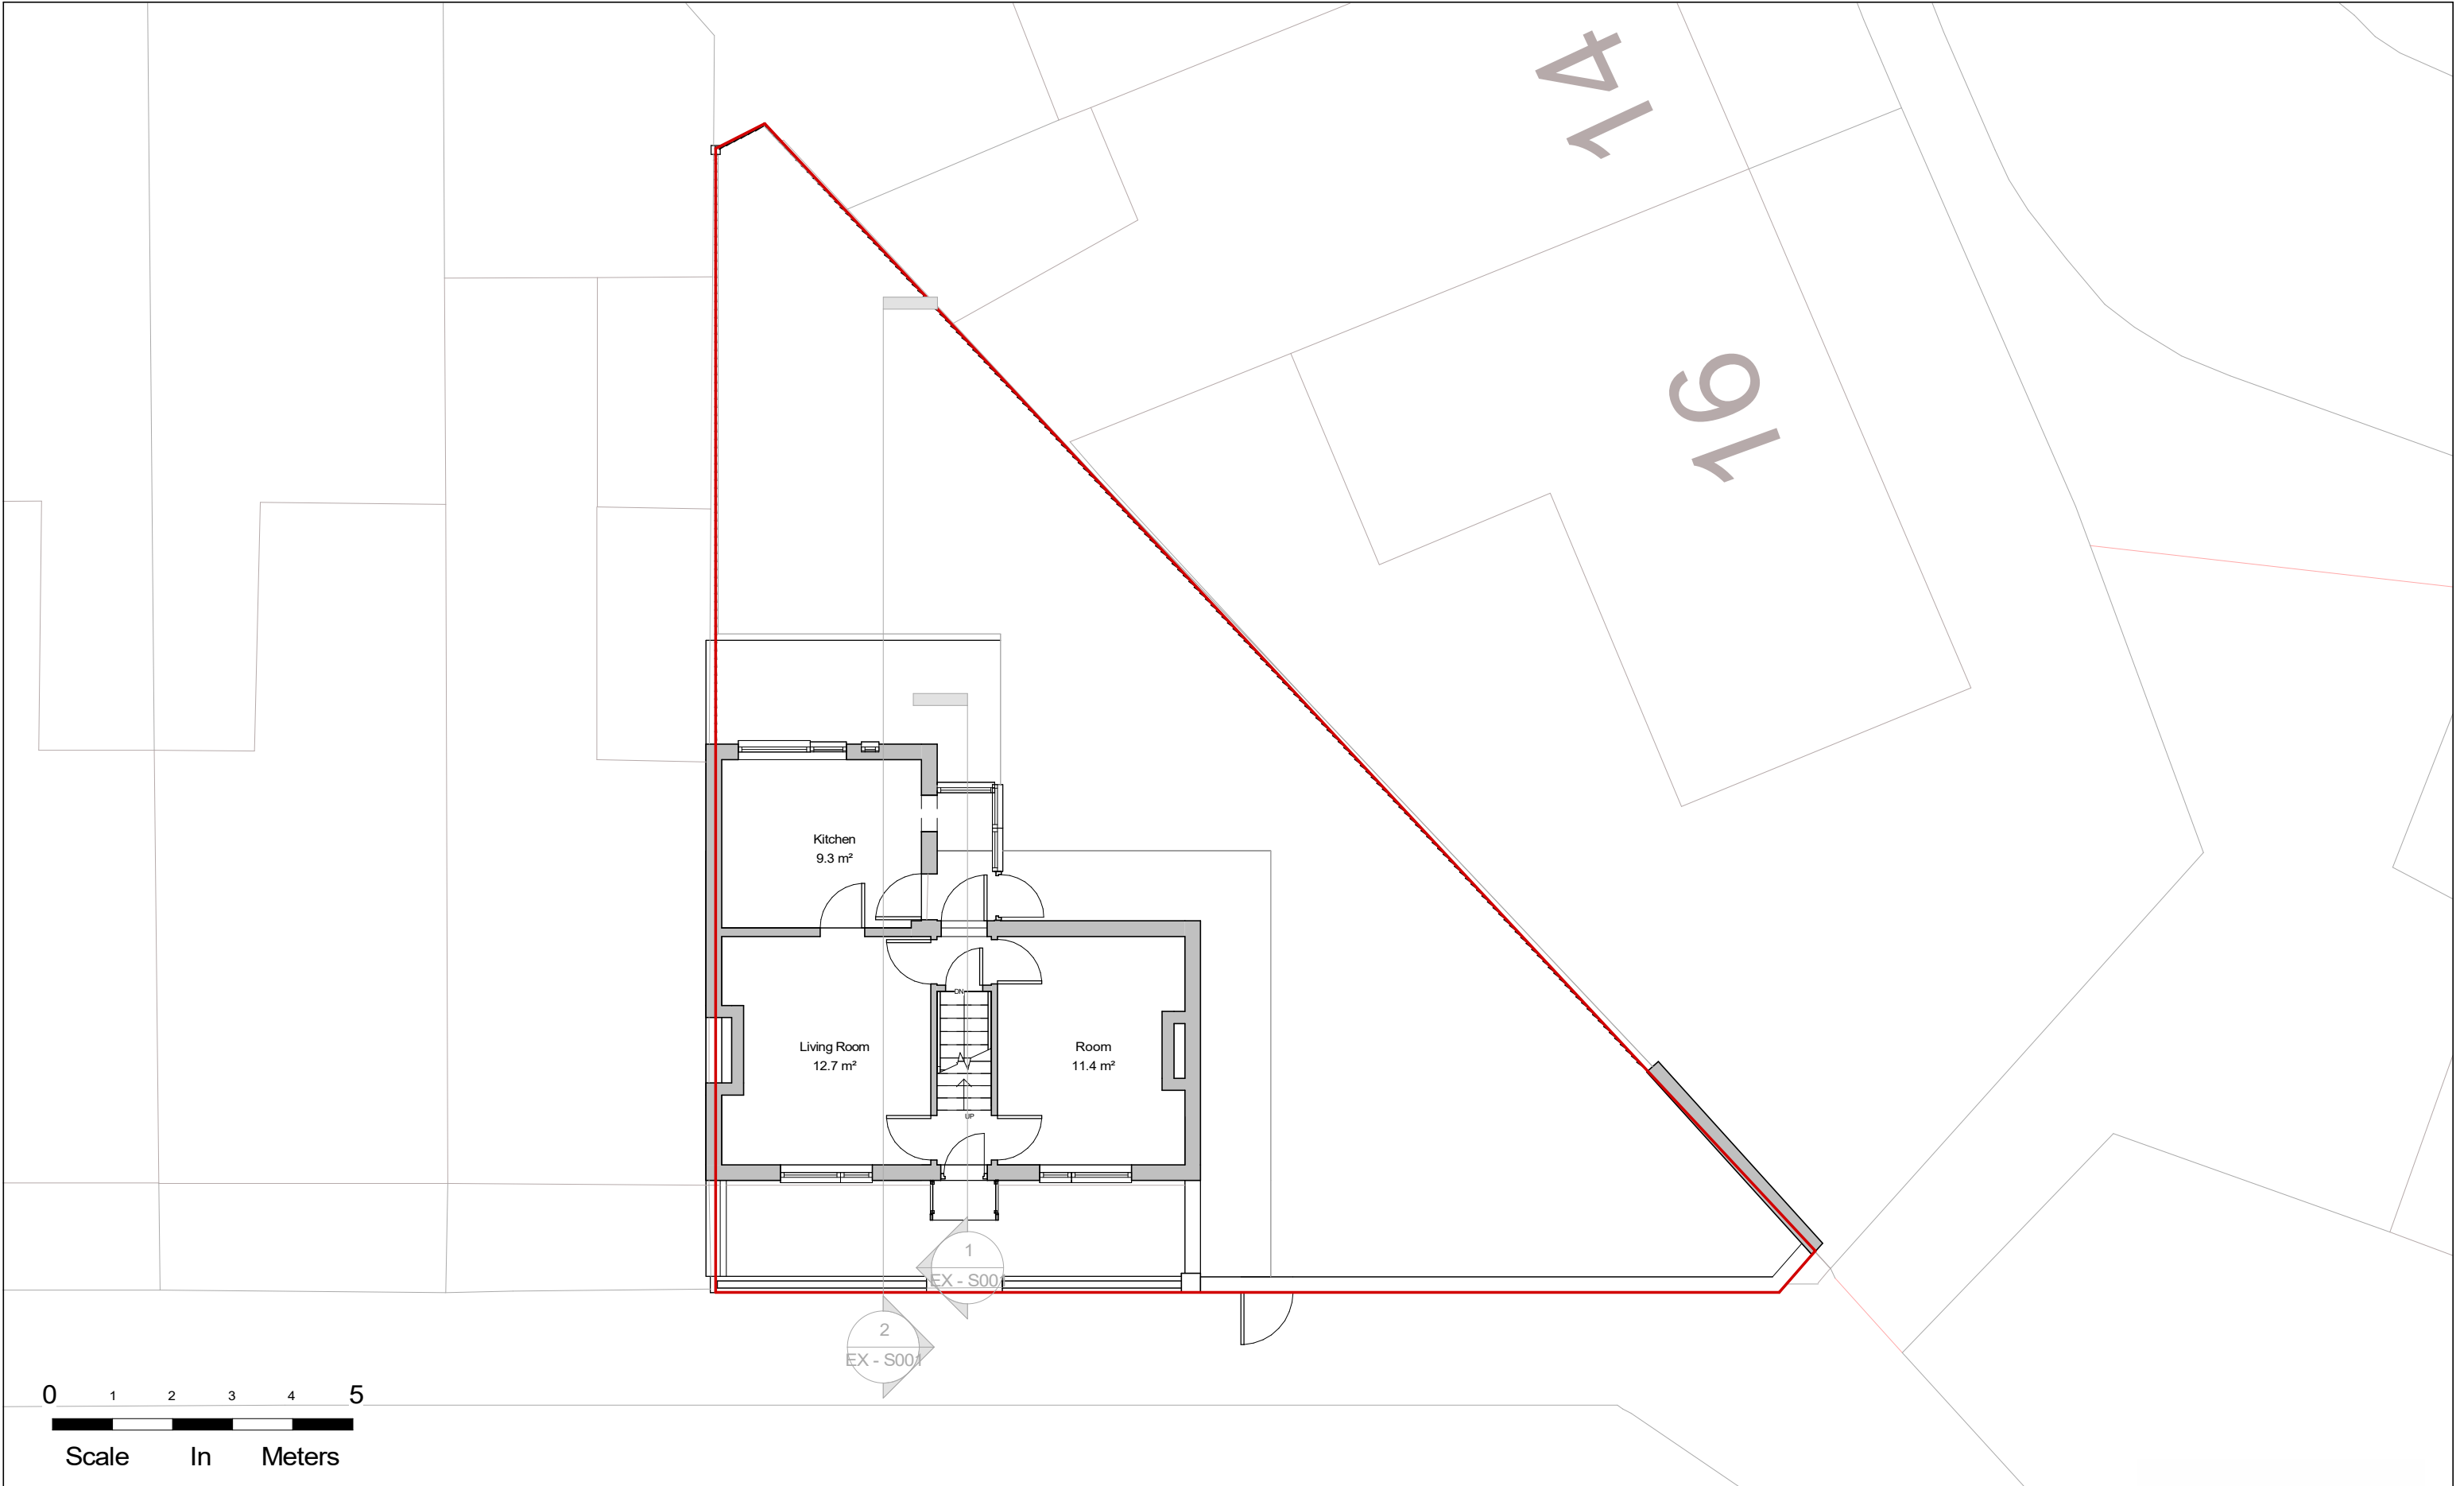

NOTES:
CONTRACTORS MUST VERIFY ALL DIMENSIONS AT THE SITE BEFORE COMENCING ANY WORK.
NO CONSTRUCTION WORK BEFORE BUILDING CONTROL APPROVAL AND STRUCTURAL ENGINEER CONFIRMATION.
ANY DISCREPANCIES TO BE REPORTED TO GRIDKUNE.
ALL DRAWINGS ARE TO BE READ IN CONJUNCTION WITH ALL RELEVANT DRAWINGS AND SPECIFICATIONS.

Rev	Description	Date

PROJECT TITLE			DRAWING TITLE	
10 Montague Road. London N15 4BD			Existing Ground Floor	
			CLIENT Mr Joel Stern	
Date 24/05/2023	Project number 7183	DRWAING NUMBER EX - P001	Scale (@ A3) 1 : 100	Drawn by Cheski

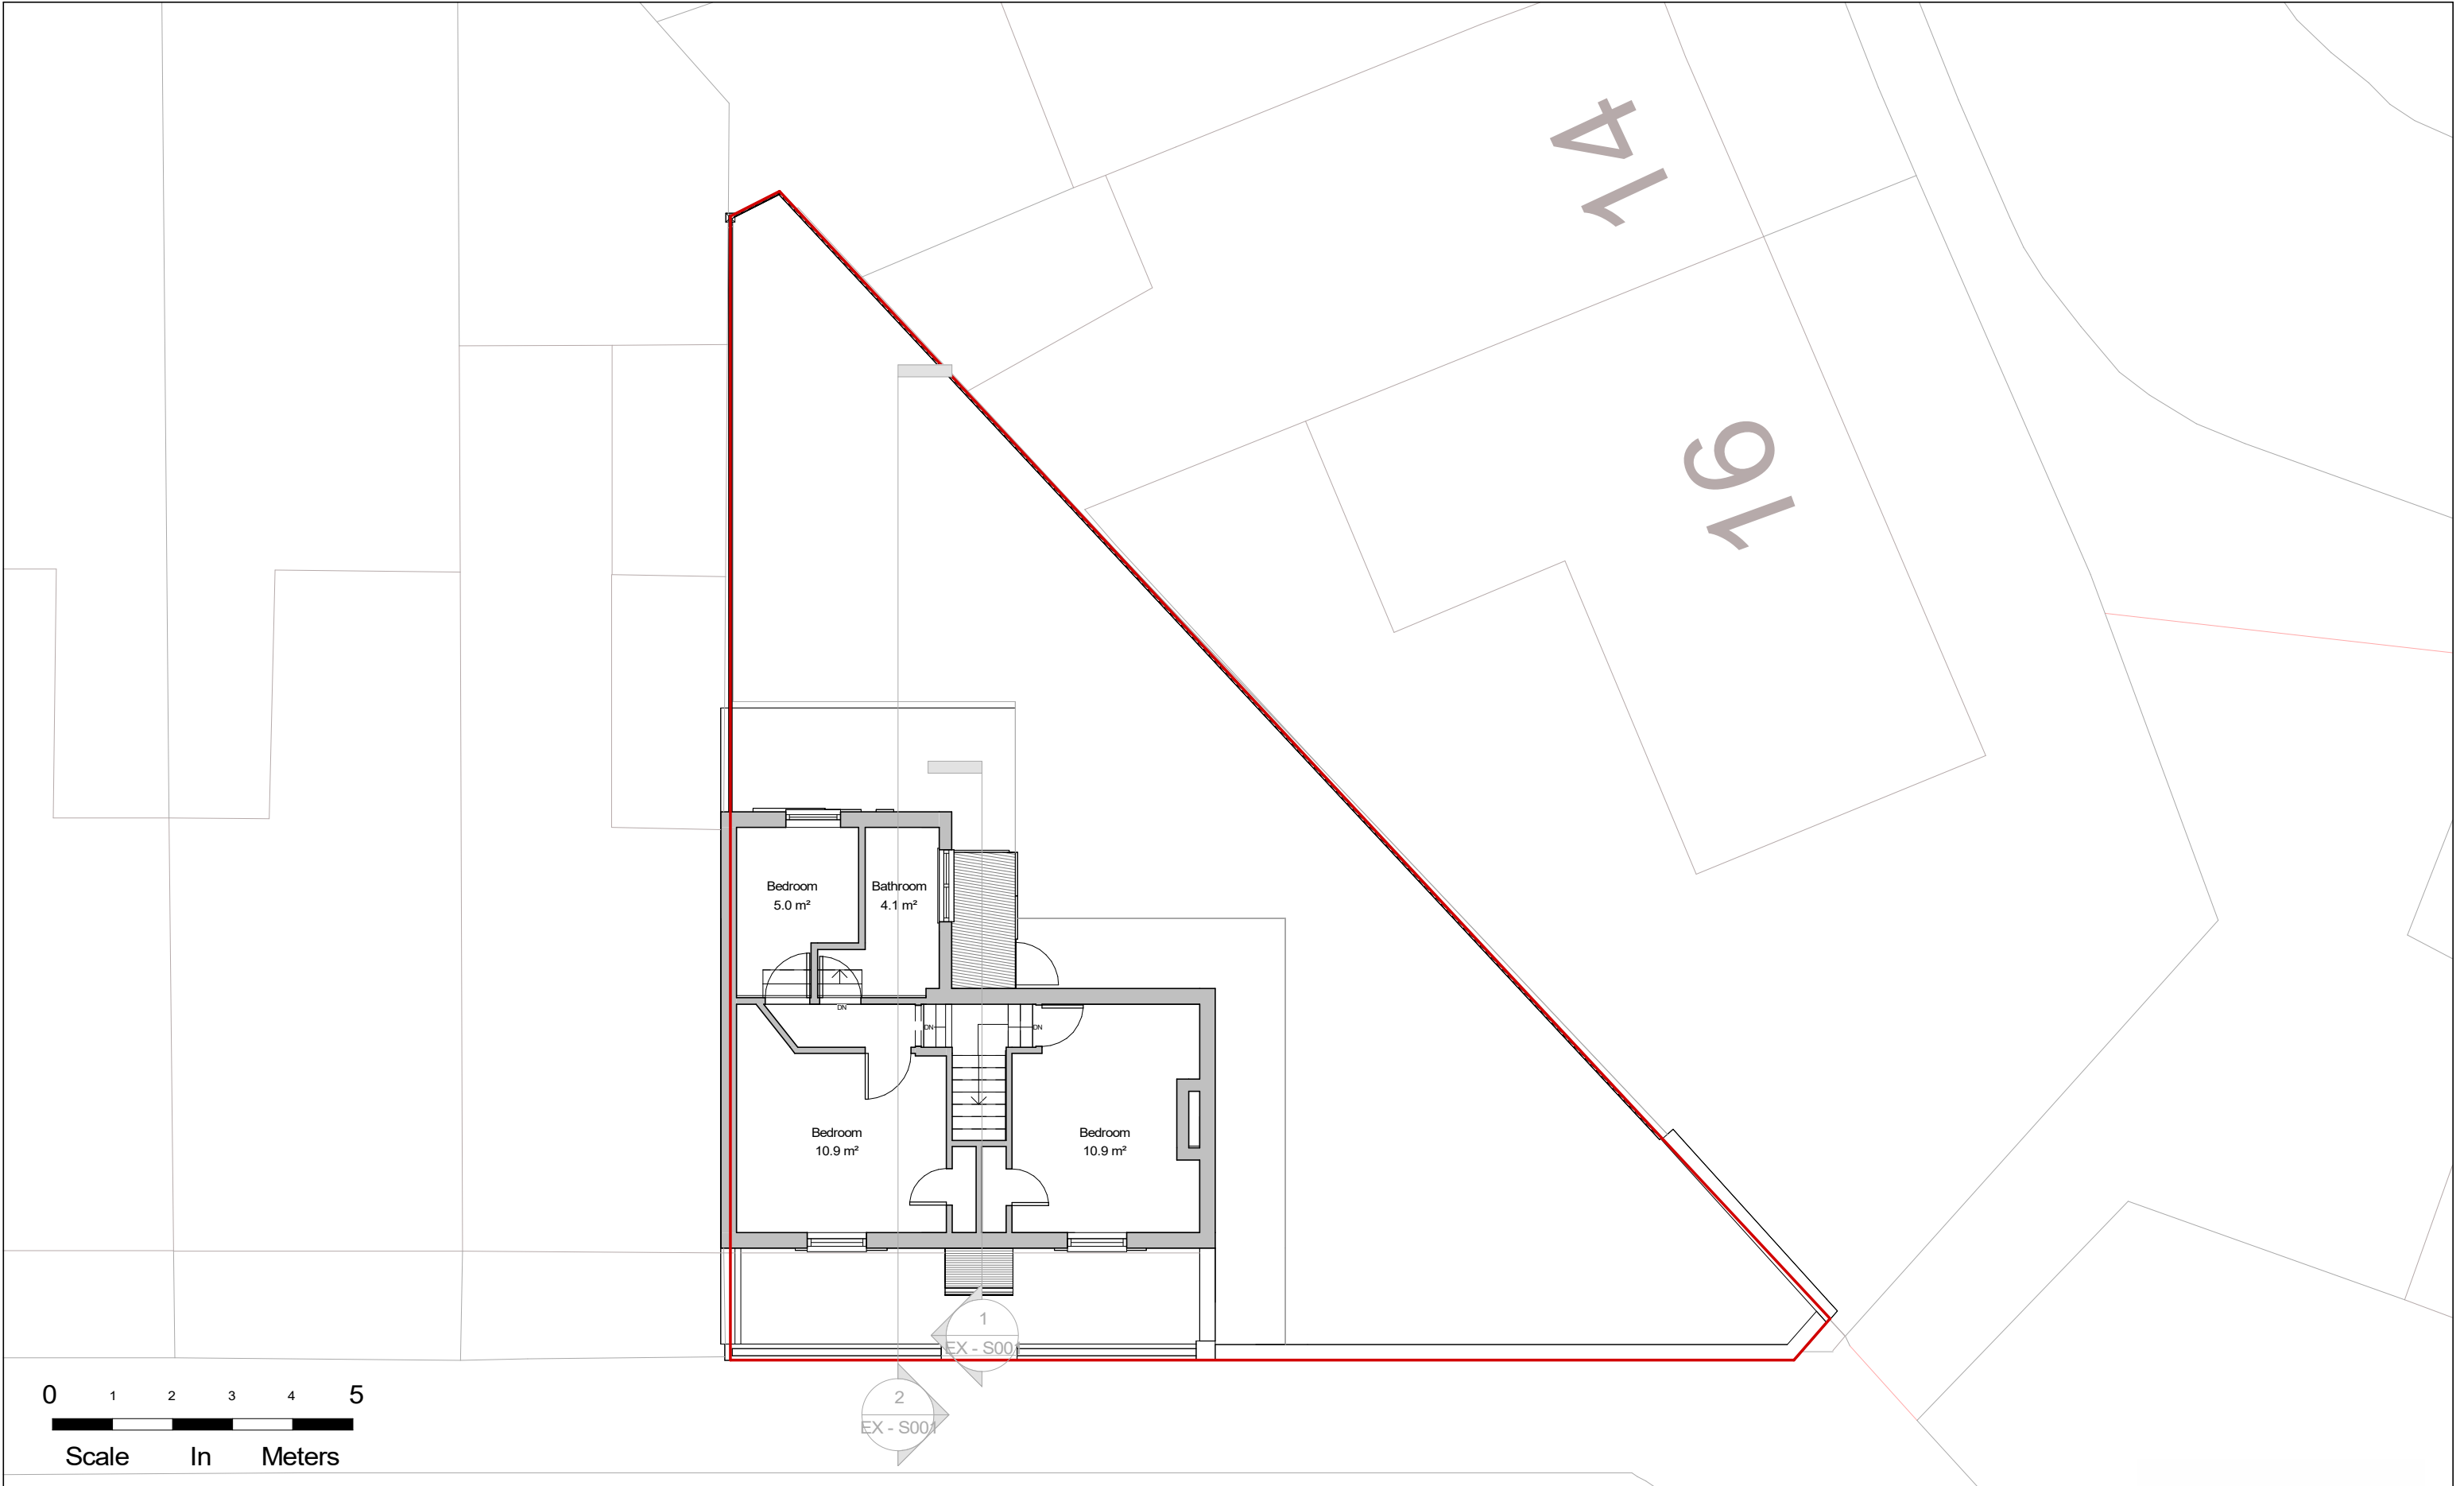

NOTES:
CONTRACTORS MUST VERIFY ALL DIMENSIONS AT THE SITE BEFORE COMENCING ANY WORK.
NO CONSTRUCTION WORK BEFORE BUILDING CONTROL APPROVAL AND STRUCTURAL ENGINEER CONFIRMATION.
ANY DISCREPANCIES TO BE REPORTED TO GRIDKUNE.
ALL DRAWINGS ARE TO BE READ IN CONJUNCTION WITH ALL RELEVANT DRAWINGS AND SPECIFICATIONS.

Rev	Description	Date

PROJECT TITLE

10 Montague Road. London N15 4BD

Date

24/05/2023

Project number

7183

DRWAING NUMBER

EX - P002

DRAWING TITLE

Existing First Floor

CLIENT



Mr Joel Stern

Scale (@ A3)

1 : 100

Drawn by

Cheski

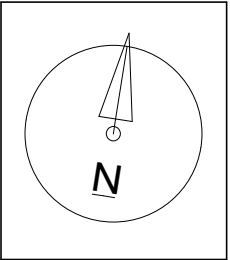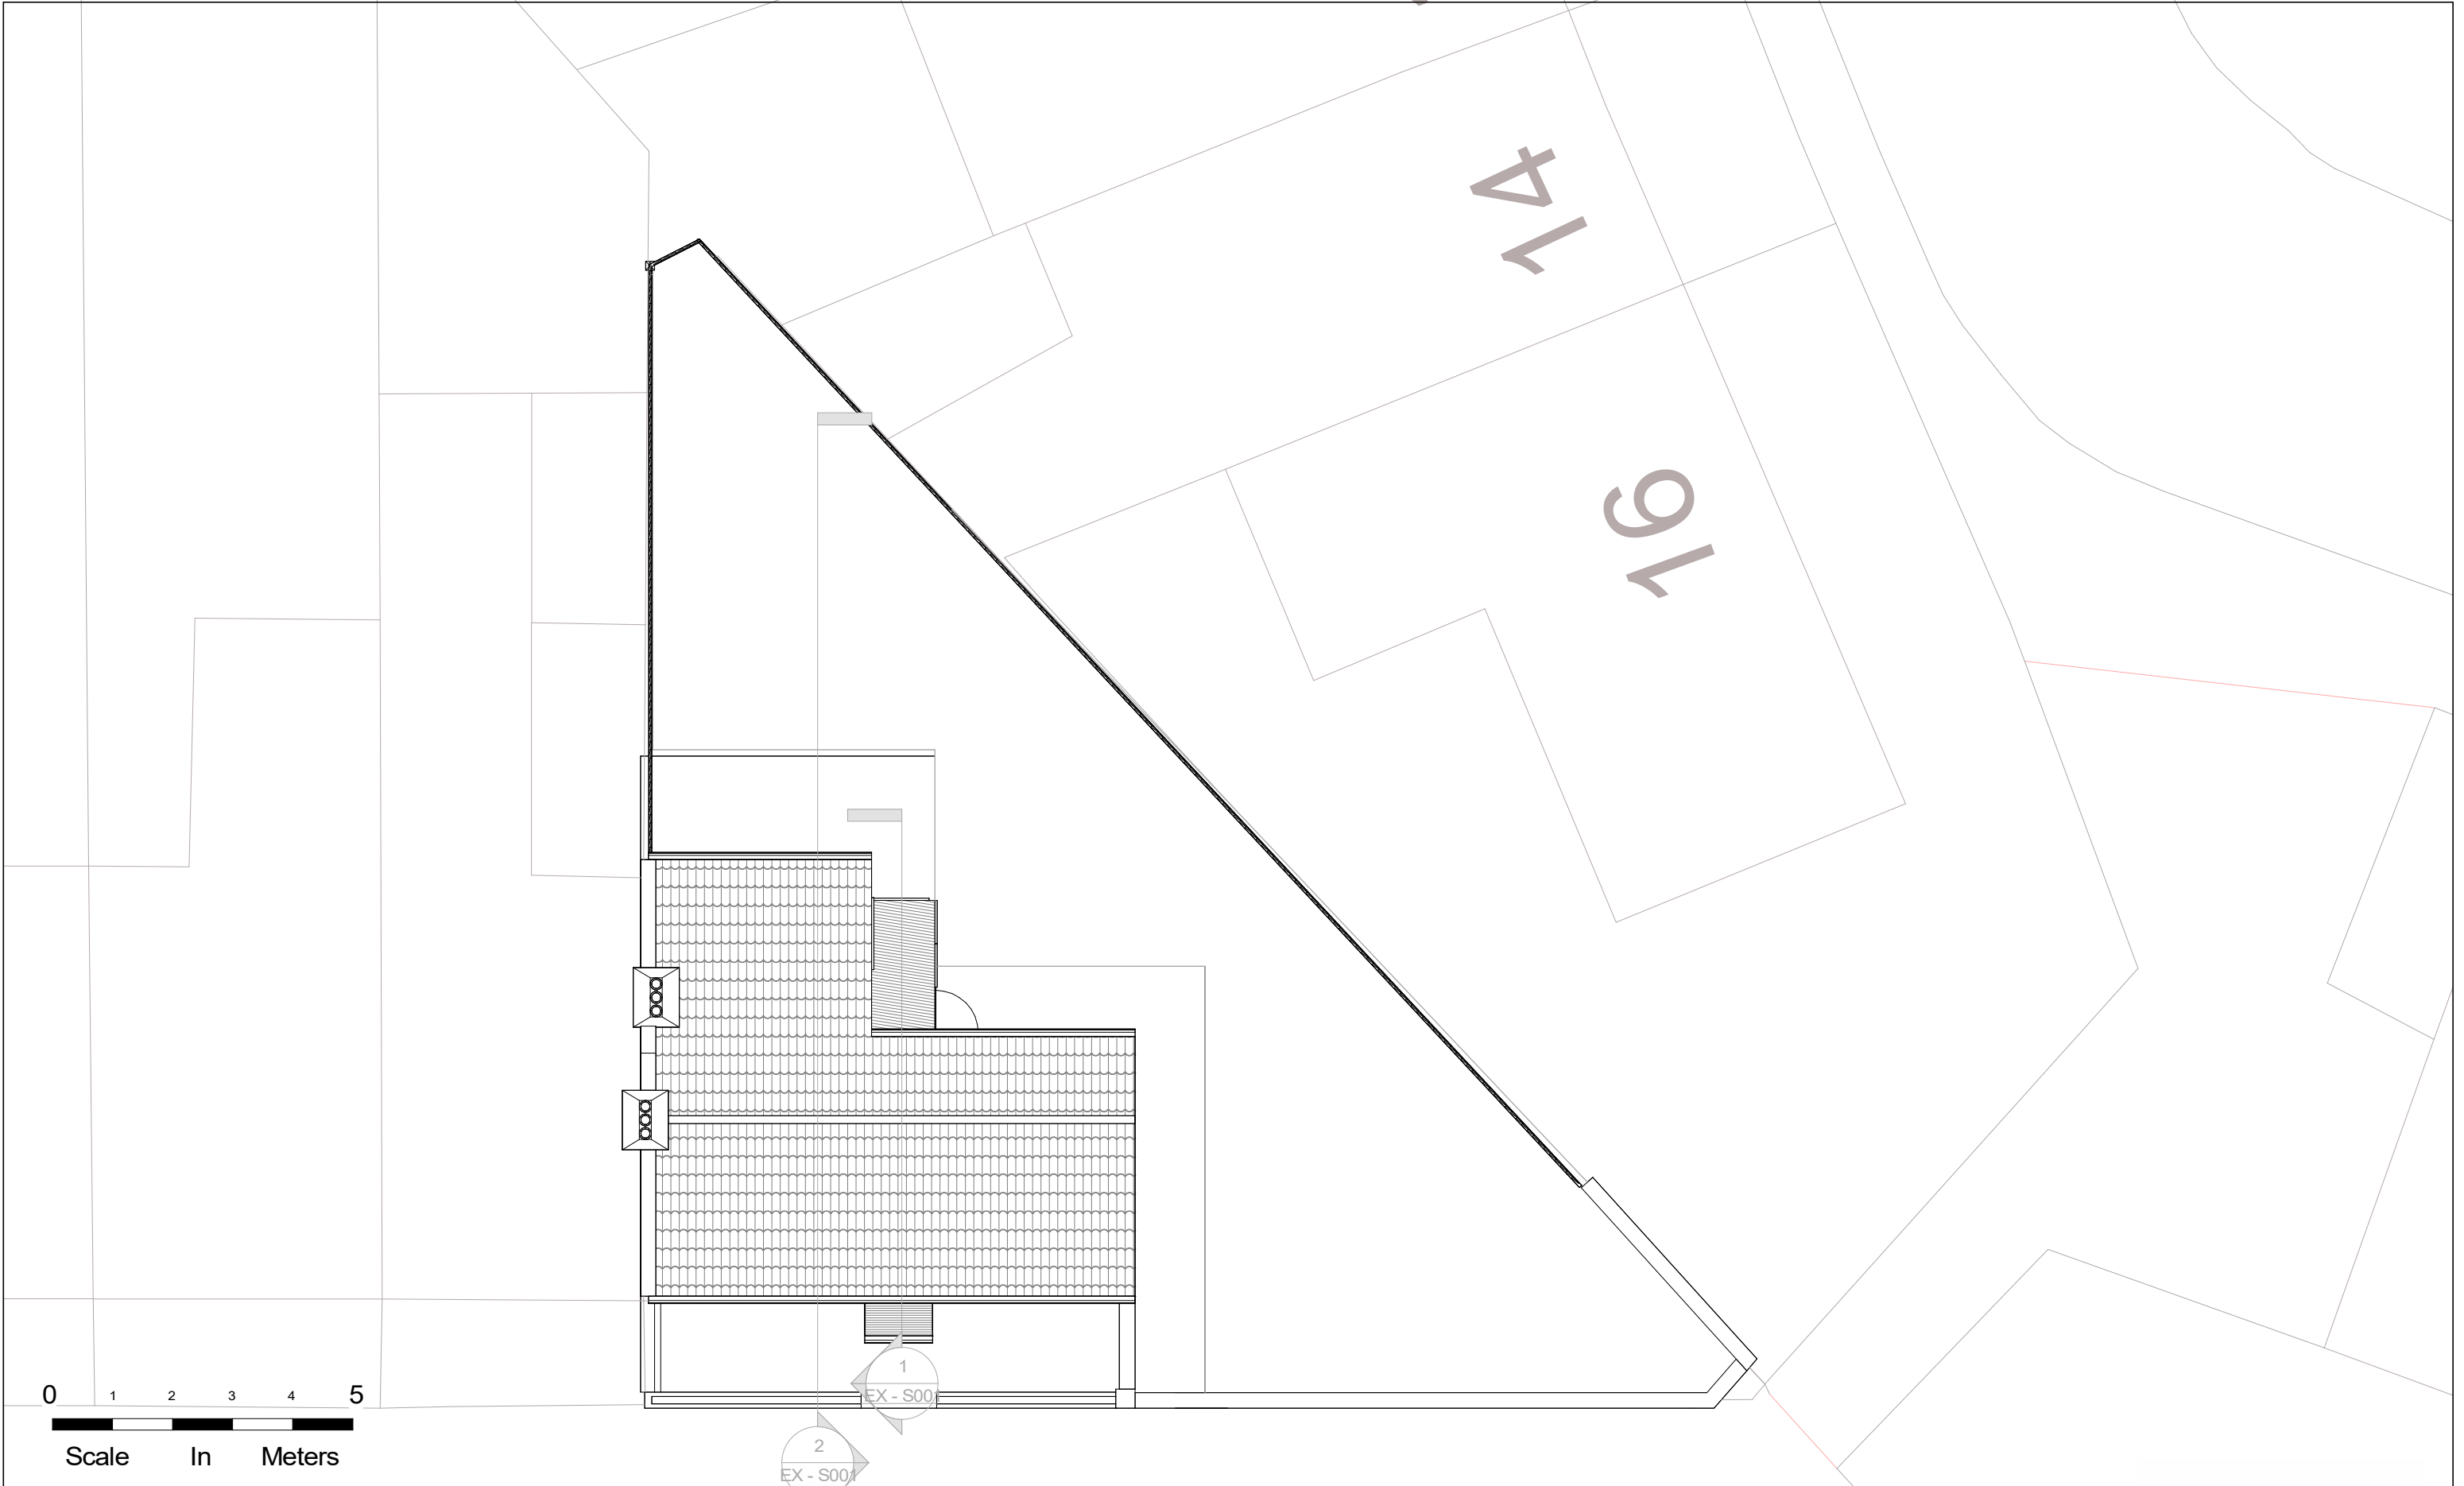

NOTES:
CONTRACTORS MUST VERIFY ALL DIMENSIONS
AT THE
SITE BEFORE COMENCING ANY WORK.

NO CONSTRUCTION WORK BEFORE BUILDING
CONTROL
APPROVAL AND STRUCTURAL ENGINEER
CONFIRMATION.




ANY DISCREPANCIES TO BE REPORTED TO
GRIDKUNE.
ALL DRAWINGS ARE TO BE READ IN
CONJUNCTION WITH
ALL RELEVANT DRAWINGS AND
SPECIFICATIONS.

Rev	Description	Date

PROJECT TITLE		
10 Montague Road. London N15 4BD		
Date	Project number	DRWAING NUMBER
24/05/2023	7183	EX - P003

DRAWING TITLE	
Existing Roof Plan	
CLIENT	
Mr Joel Stern	
Scale (@ A3)	Drawn by
1 : 100	Cheski



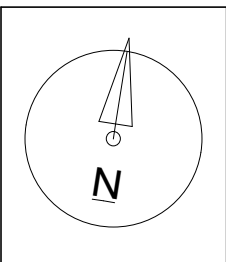 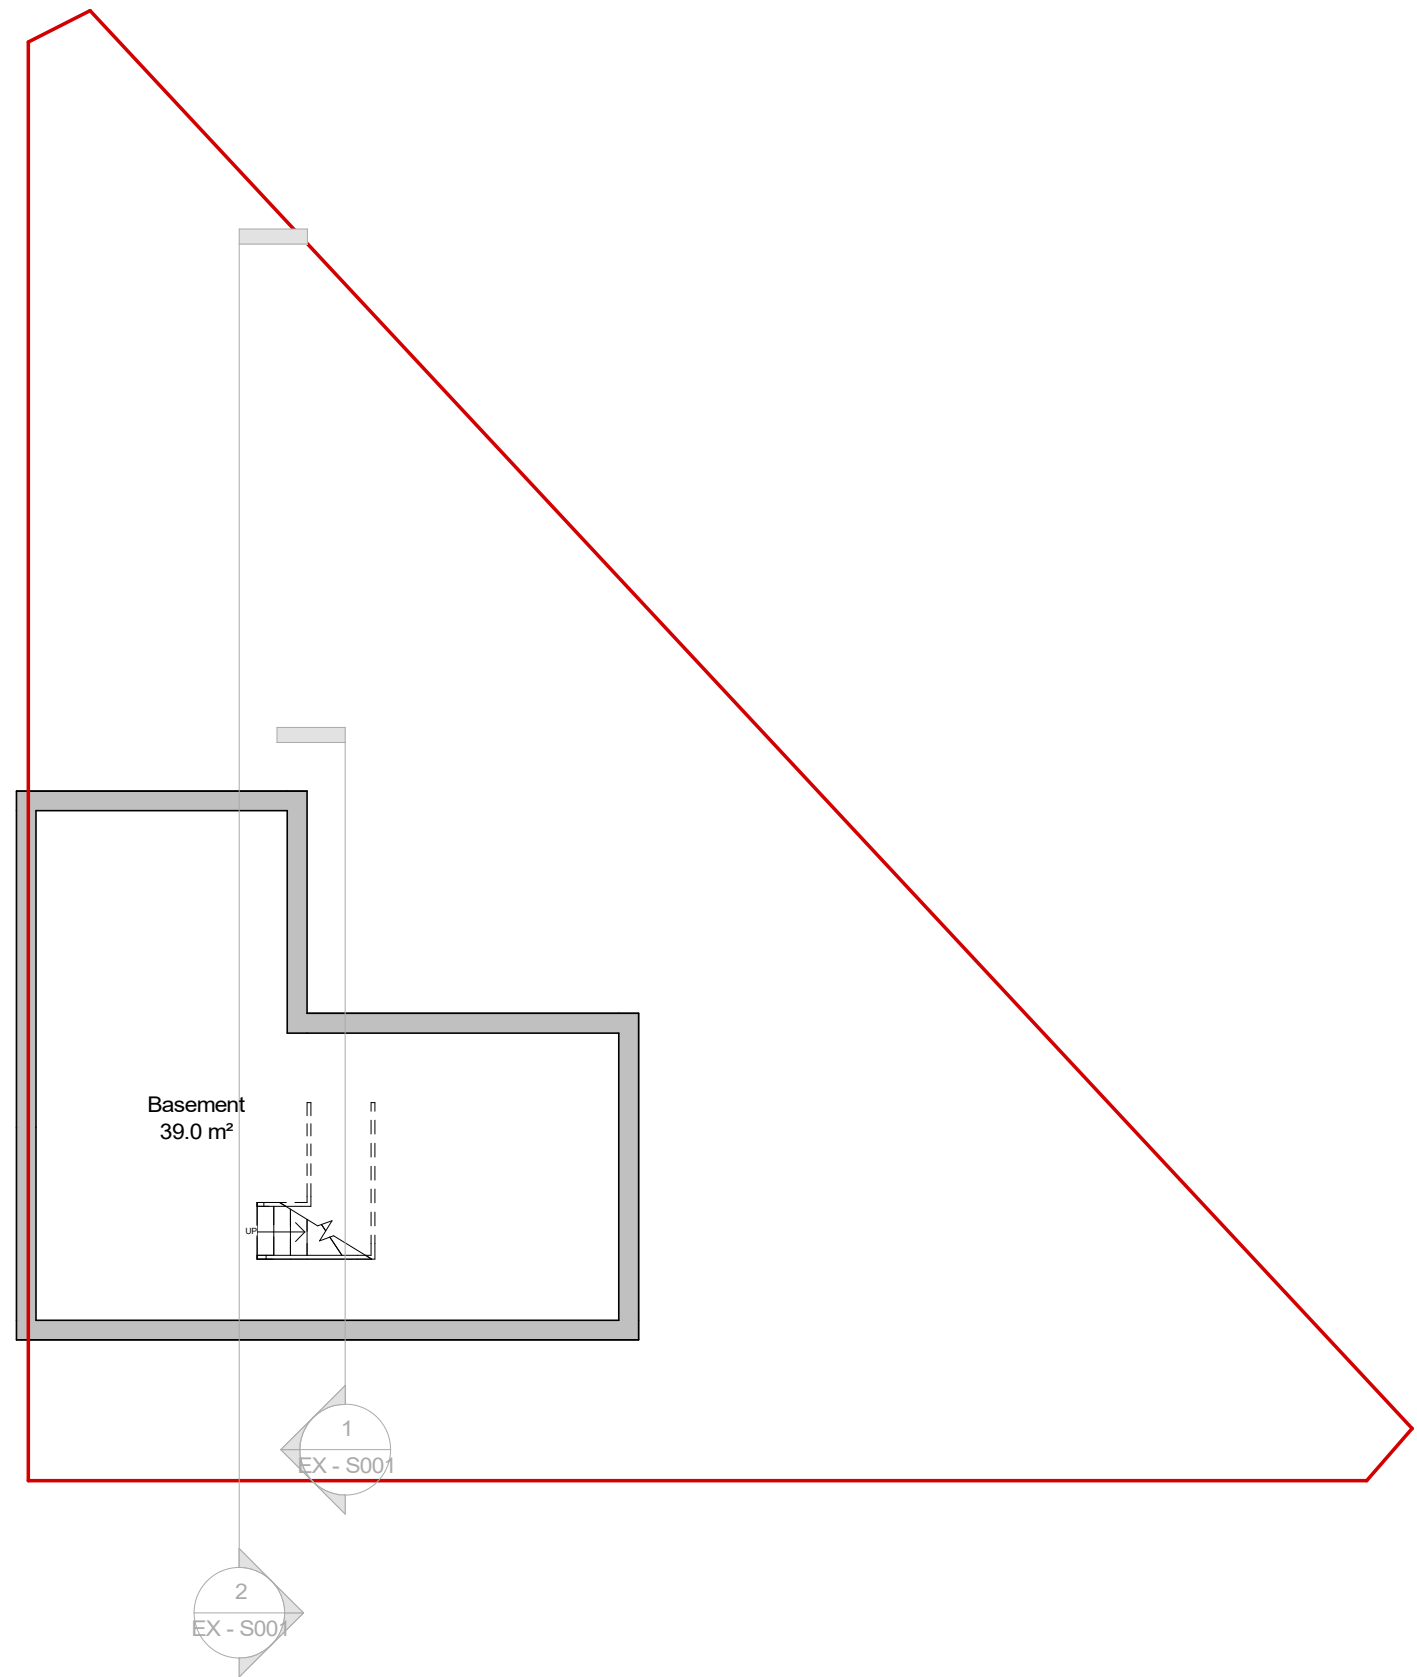

NOTES:
CONTRACTORS MUST VERIFY ALL DIMENSIONS
AT THE
SITE BEFORE COMENCING ANY WORK.

NO CONSTRUCTION WORK BEFORE BUILDING
CONTROL APPROVAL AND STRUCTURAL ENGINEER
CONFIRMATION.


ANY DISCREPANCIES TO BE REPORTED TO
GRIDKUNE.
ALL DRAWINGS ARE TO BE READ IN
CONJUNCTION WITH
ALL RELEVANT DRAWINGS AND
SPECIFICATIONS.

Rev	Description	Date

PROJECT TITLE		
10 Montague Road. London N15 4BD		
Date	Project number	DRWAING NUMBER
24/05/2023	7183	EX - P004

DRAWING TITLE	
Existing Basement	
CLIENT	
Mr Joel Stern	
Scale (@ A3)	Drawn by
1 : 100	Cheski



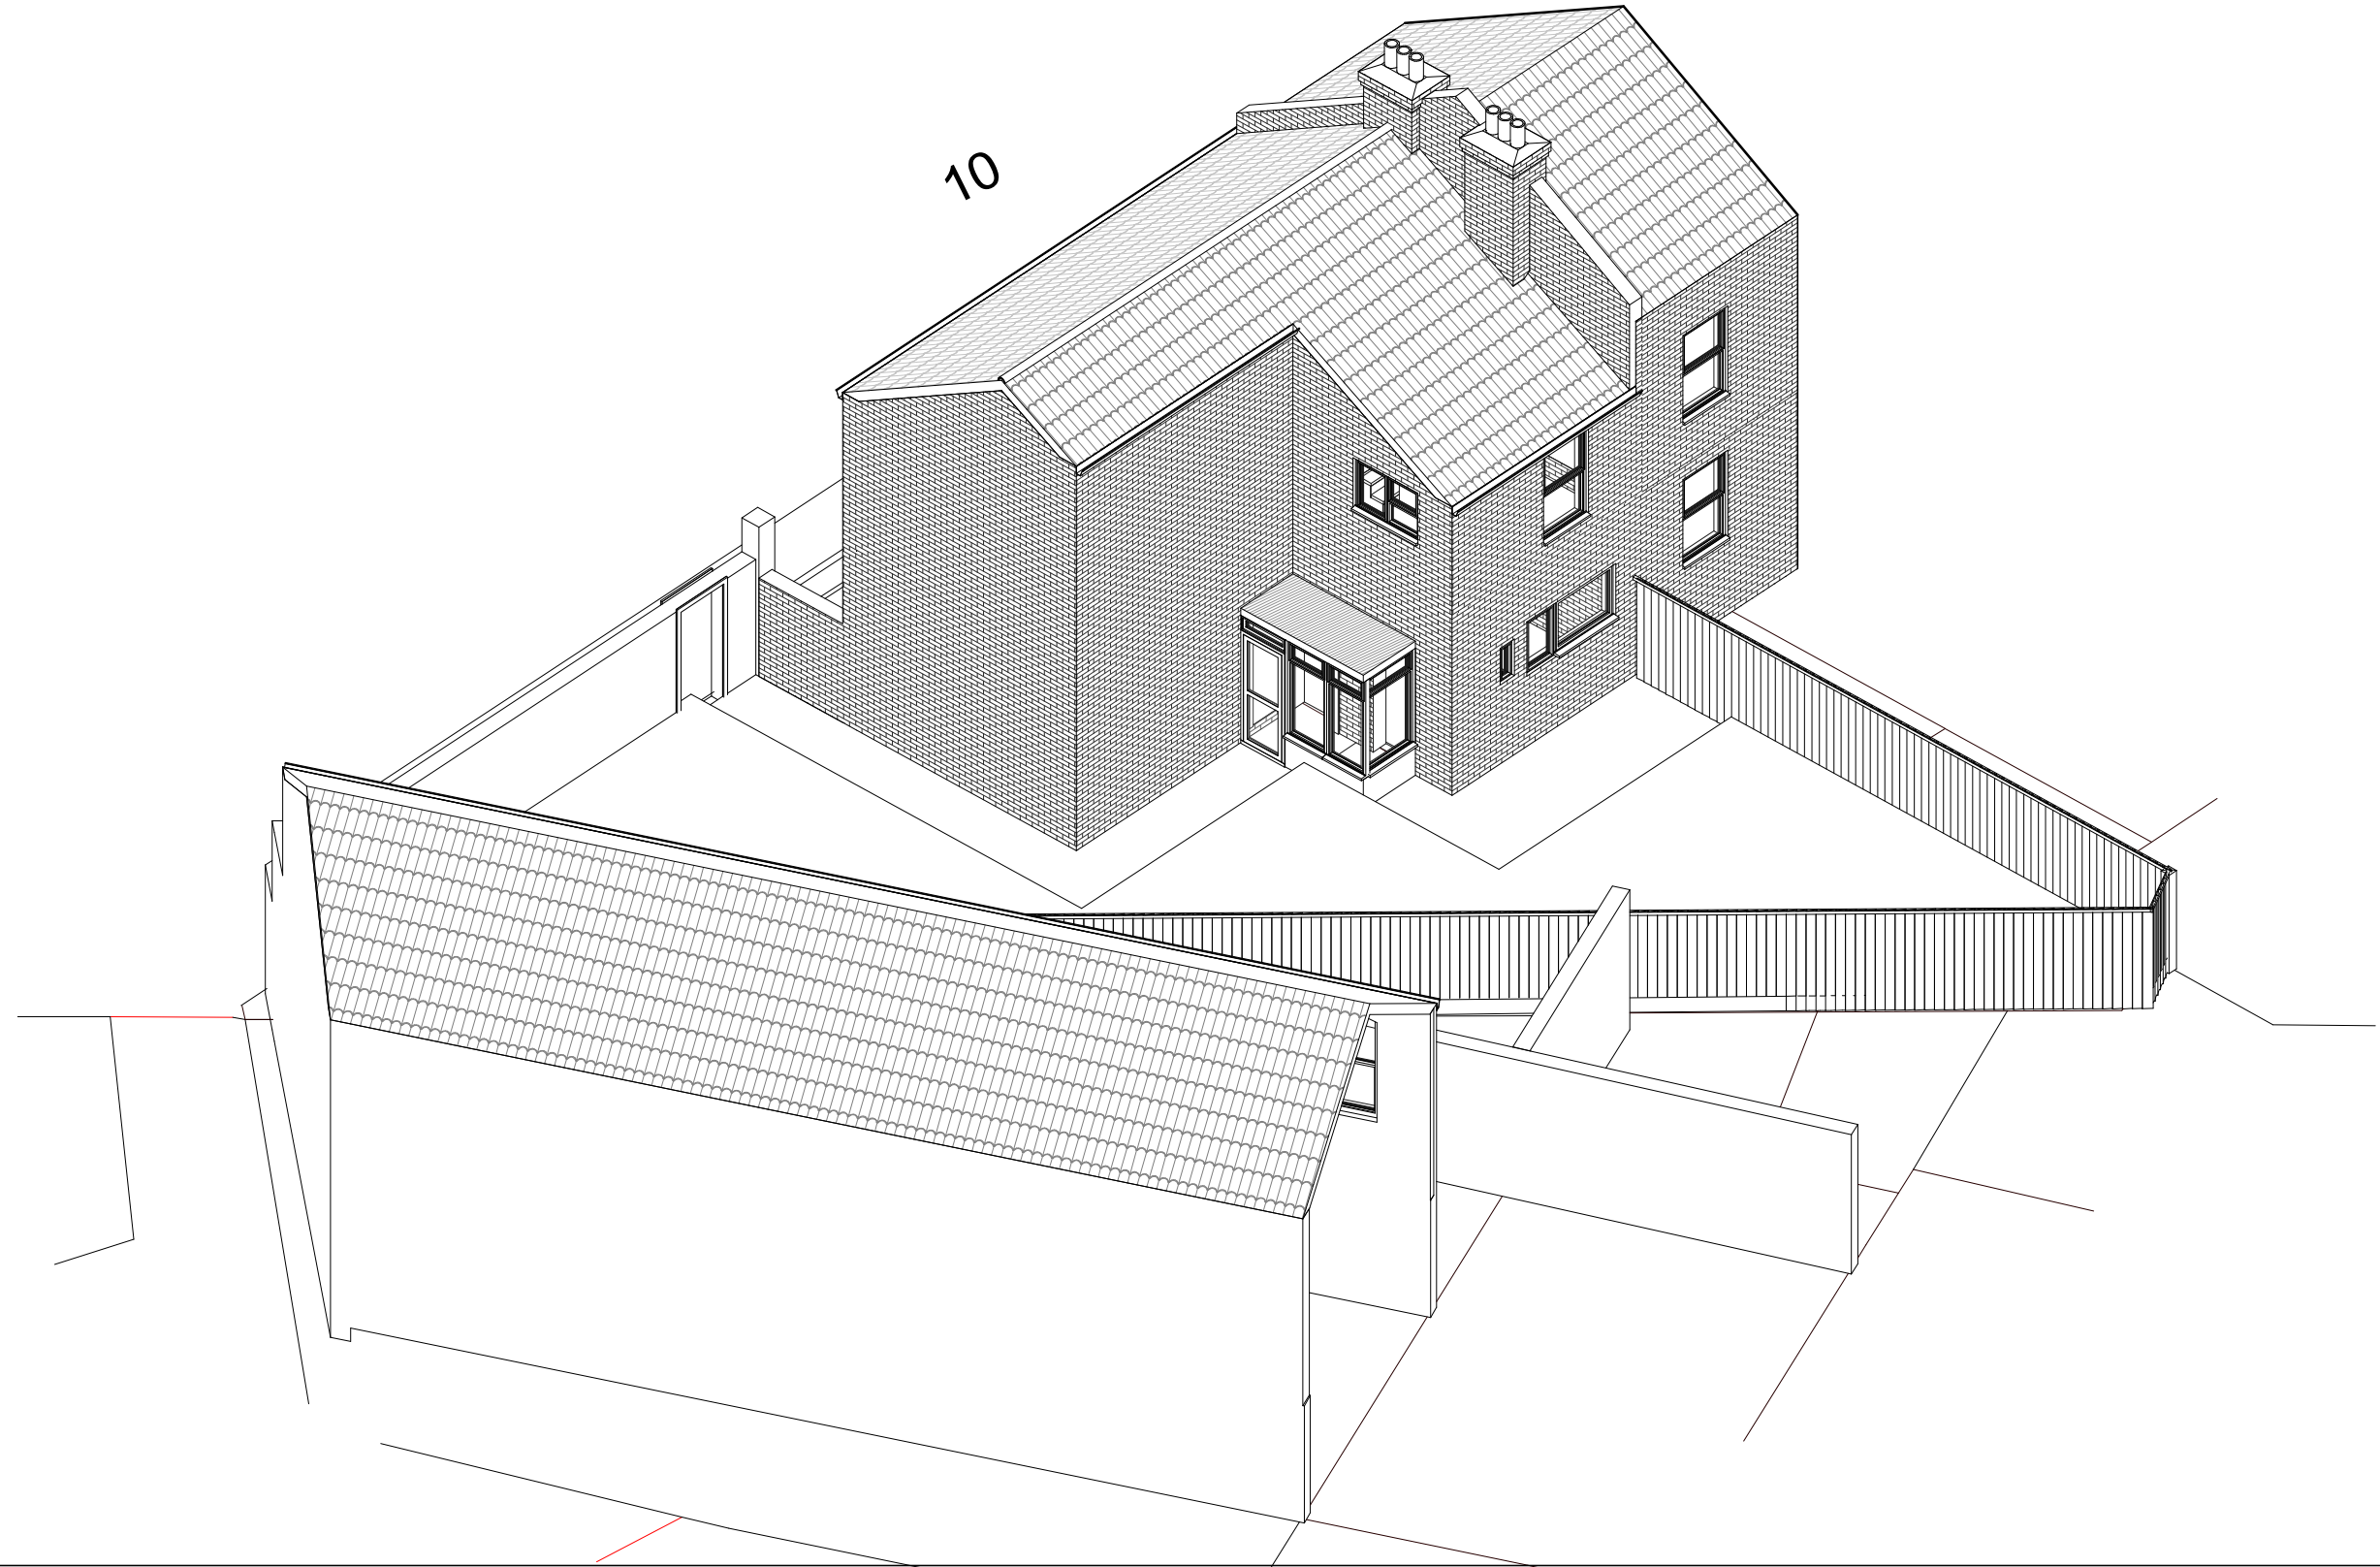

NOTES:
CONTRACTORS MUST VERIFY ALL DIMENSIONS
AT THE
SITE BEFORE COMENCING ANY WORK.

NO CONSTRUCTION WORK BEFORE BUILDING
CONTROL
APPROVAL AND STRUCTURAL ENGINEER
CONFIRMATION.

ANY DISCREPANCIES TO BE REPORTED TO
GRIDKUNE.
ALL DRAWINGS ARE TO BE READ IN
CONJUNCTION WITH
ALL RELEVANT DRAWINGS AND
SPECIFICATIONS.


Rev	Description	Date

PROJECT TITLE		
10 Montague Road. London N15 4BD		
Date	Project number	DRWAING NUMBER
24/05/2023	7183	EX - PR001

DRAWING TITLE	
Existing Perspective View 1	
CLIENT	
Mr Joel Stern	
Scale (@ A3)	Drawn by
	Cheski



10

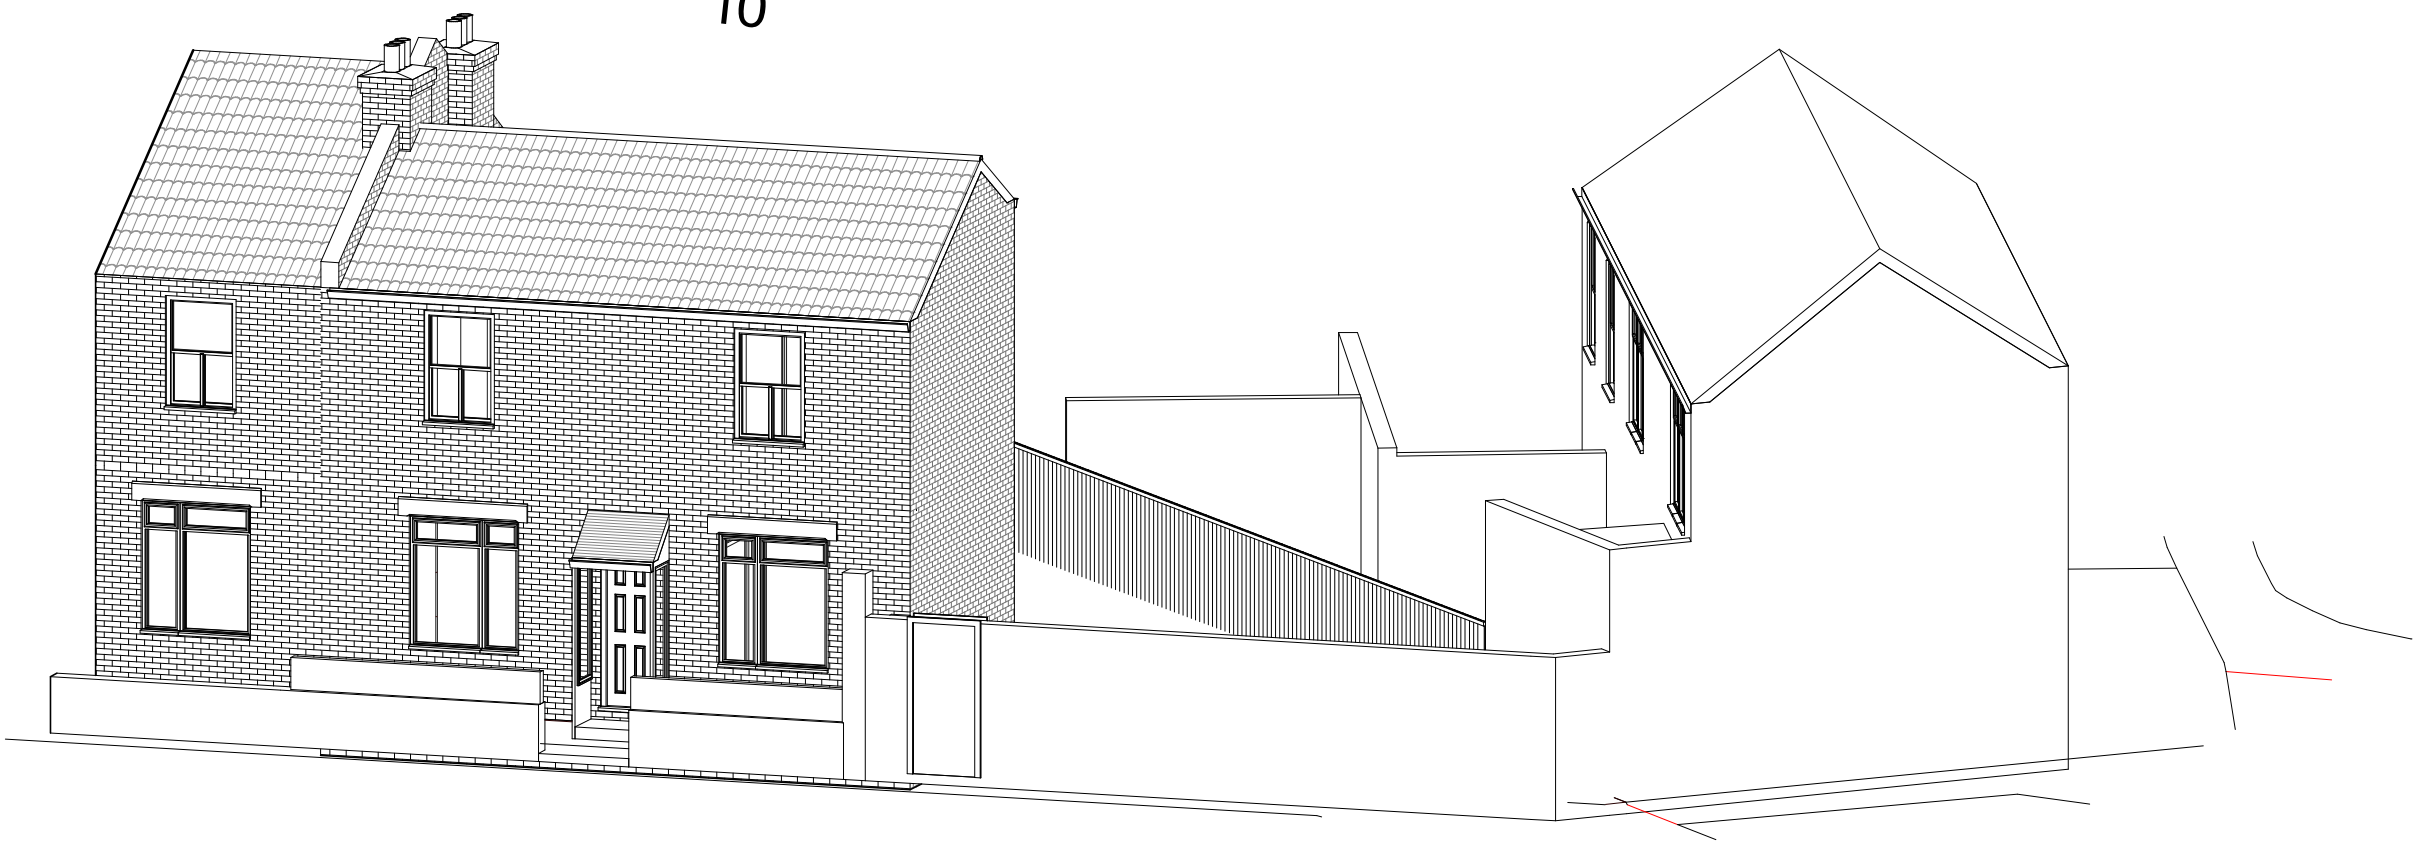

NOTES:
CONTRACTORS MUST VERIFY ALL DIMENSIONS AT THE SITE BEFORE COMENCING ANY WORK.

NO CONSTRUCTION WORK BEFORE BUILDING CONTROL APPROVAL AND STRUCTURAL ENGINEER CONFIRMATION.

ANY DISCREPANCIES TO BE REPORTED TO GRIDKUNE.
ALL DRAWINGS ARE TO BE READ IN CONJUNCTION WITH ALL RELEVANT DRAWINGS AND SPECIFICATIONS.

Rev	Description	Date

PROJECT TITLE

10 Montague Road. London N15 4BD

Date	Project number	DRWAING NUMBER
24/05/2023	7183	EX - PR002

DRAWING TITLE

Existing Perspective View 2

CLIENT

Mr Joel Stern

Scale (@ A3)	Drawn by
	Cheski





- Loft

6000
- First Floor

3045
- Ground Floor

0
- Basement

-2600

 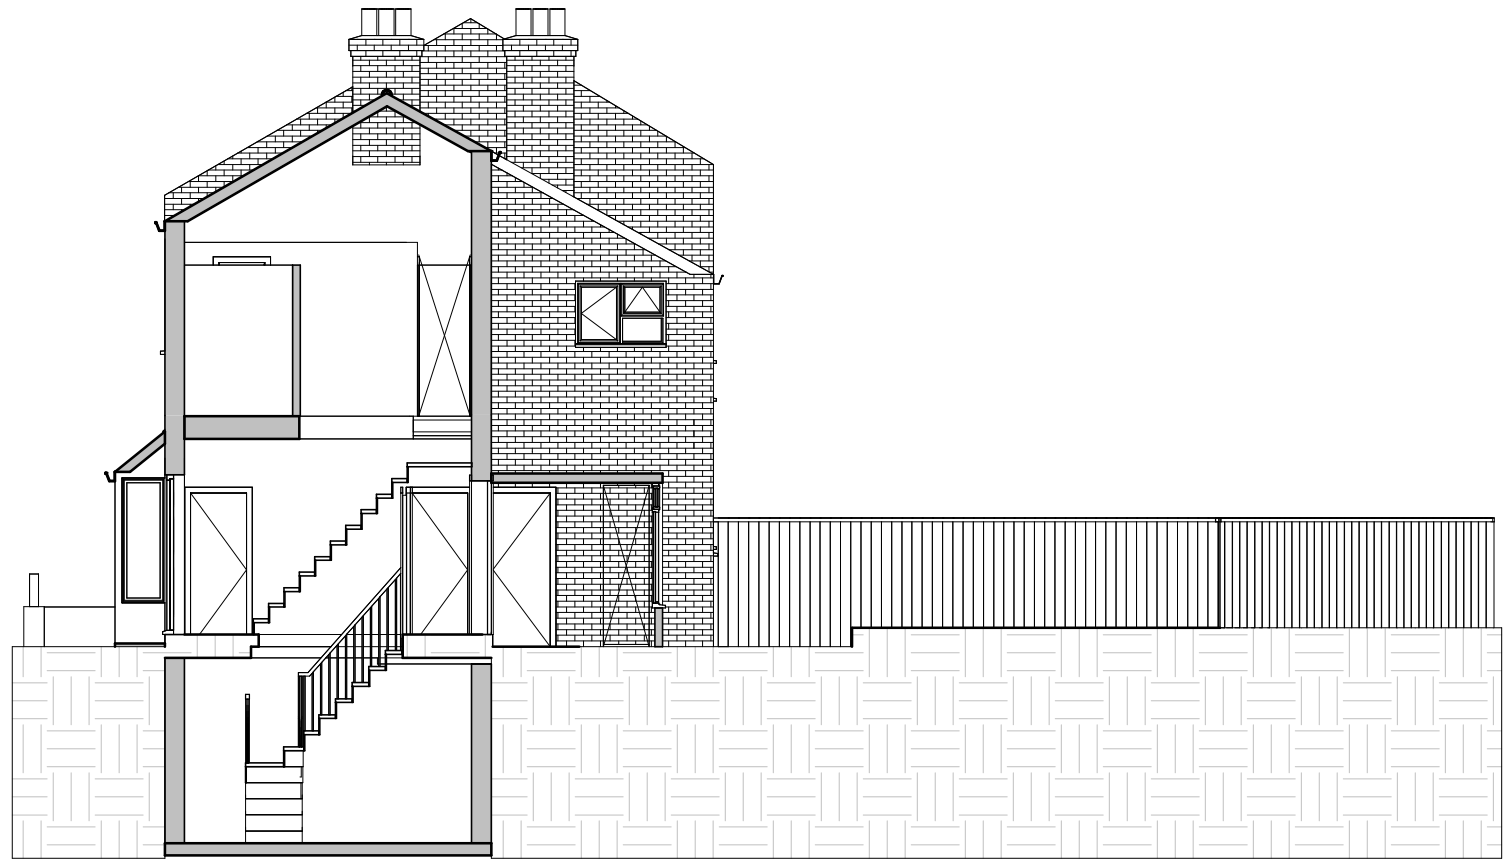

NOTES:
CONTRACTORS MUST VERIFY ALL DIMENSIONS
AT THE
SITE BEFORE COMENCING ANY WORK.

NO CONSTRUCTION WORK BEFORE BUILDING
CONTROL
APPROVAL AND STRUCTURAL ENGINEER
CONFIRMATION.

ANY DISCREPANCIES TO BE REPORTED TO
GRIDKUNE.
ALL DRAWINGS ARE TO BE READ IN
CONJUNCTION WITH
ALL RELEVANT DRAWINGS AND
SPECIFICATIONS.

Rev	Description	Date

PROJECT TITLE 10 Montague Road. London N15 4BD			DRAWING TITLE Existing Sections		 PLANNING SERVICES
			CLIENT Mr Joel Stern		
Date 24/05/2023	Project number 7183	DRWAING NUMBER EX - S001	Scale (@ A3) 1 : 100	Drawn by Cheski	