

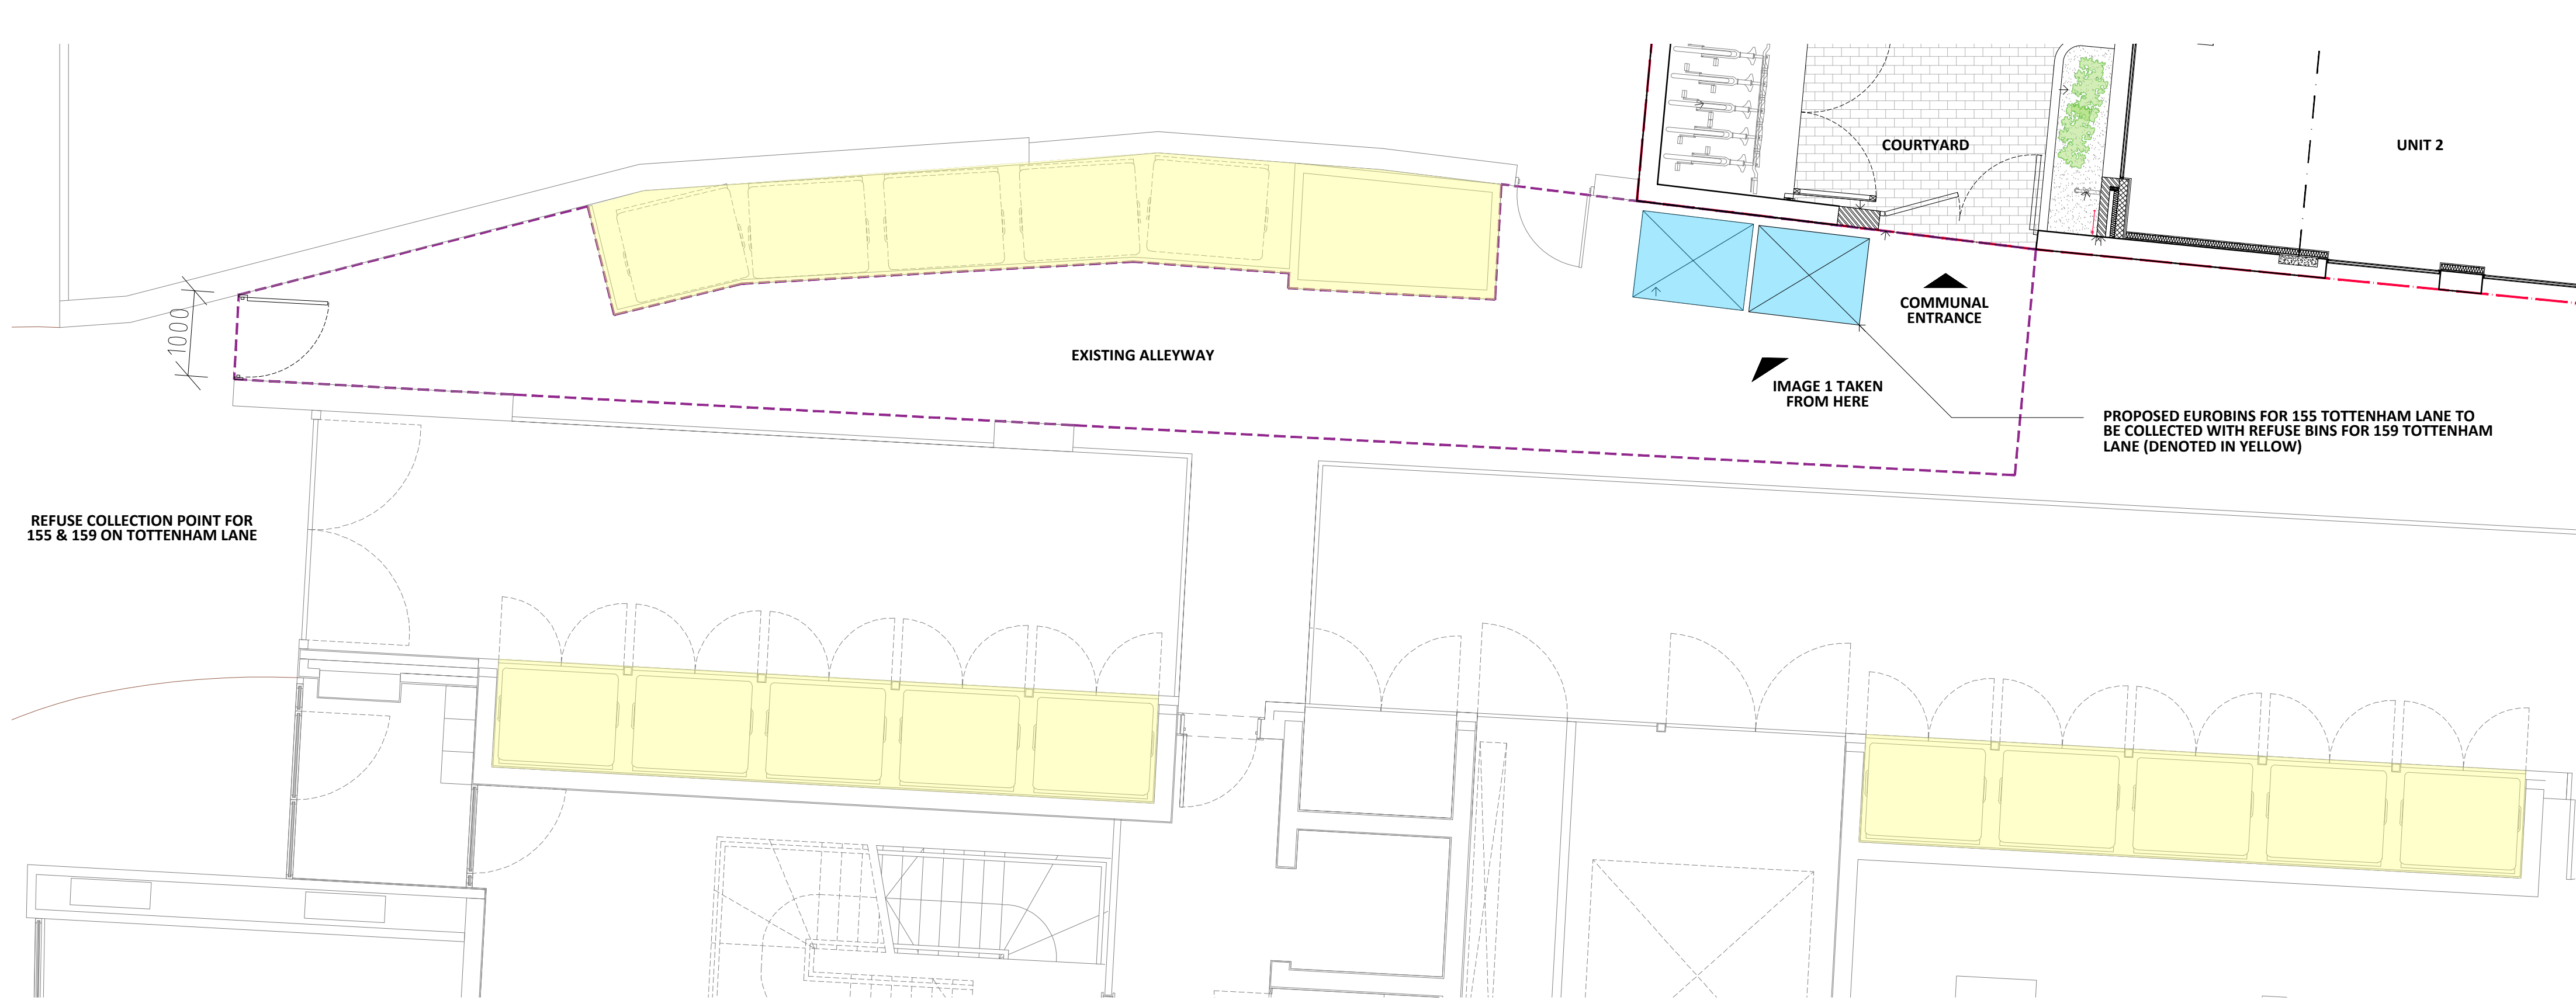


IMAGE 1 – EXISTING HARD
STANDING AREA IN ALLEYWAY

EXISTING REFUSE
AREA FOR 159
TOTTENHAM LANE

PROPOSED REFUSE
AREA FOR 155
TOTTENHAM LANE




PROPOSED BINS




PROPOSED STEEL ENTRANCE GATE

BLACK POWDER COATED STEEL

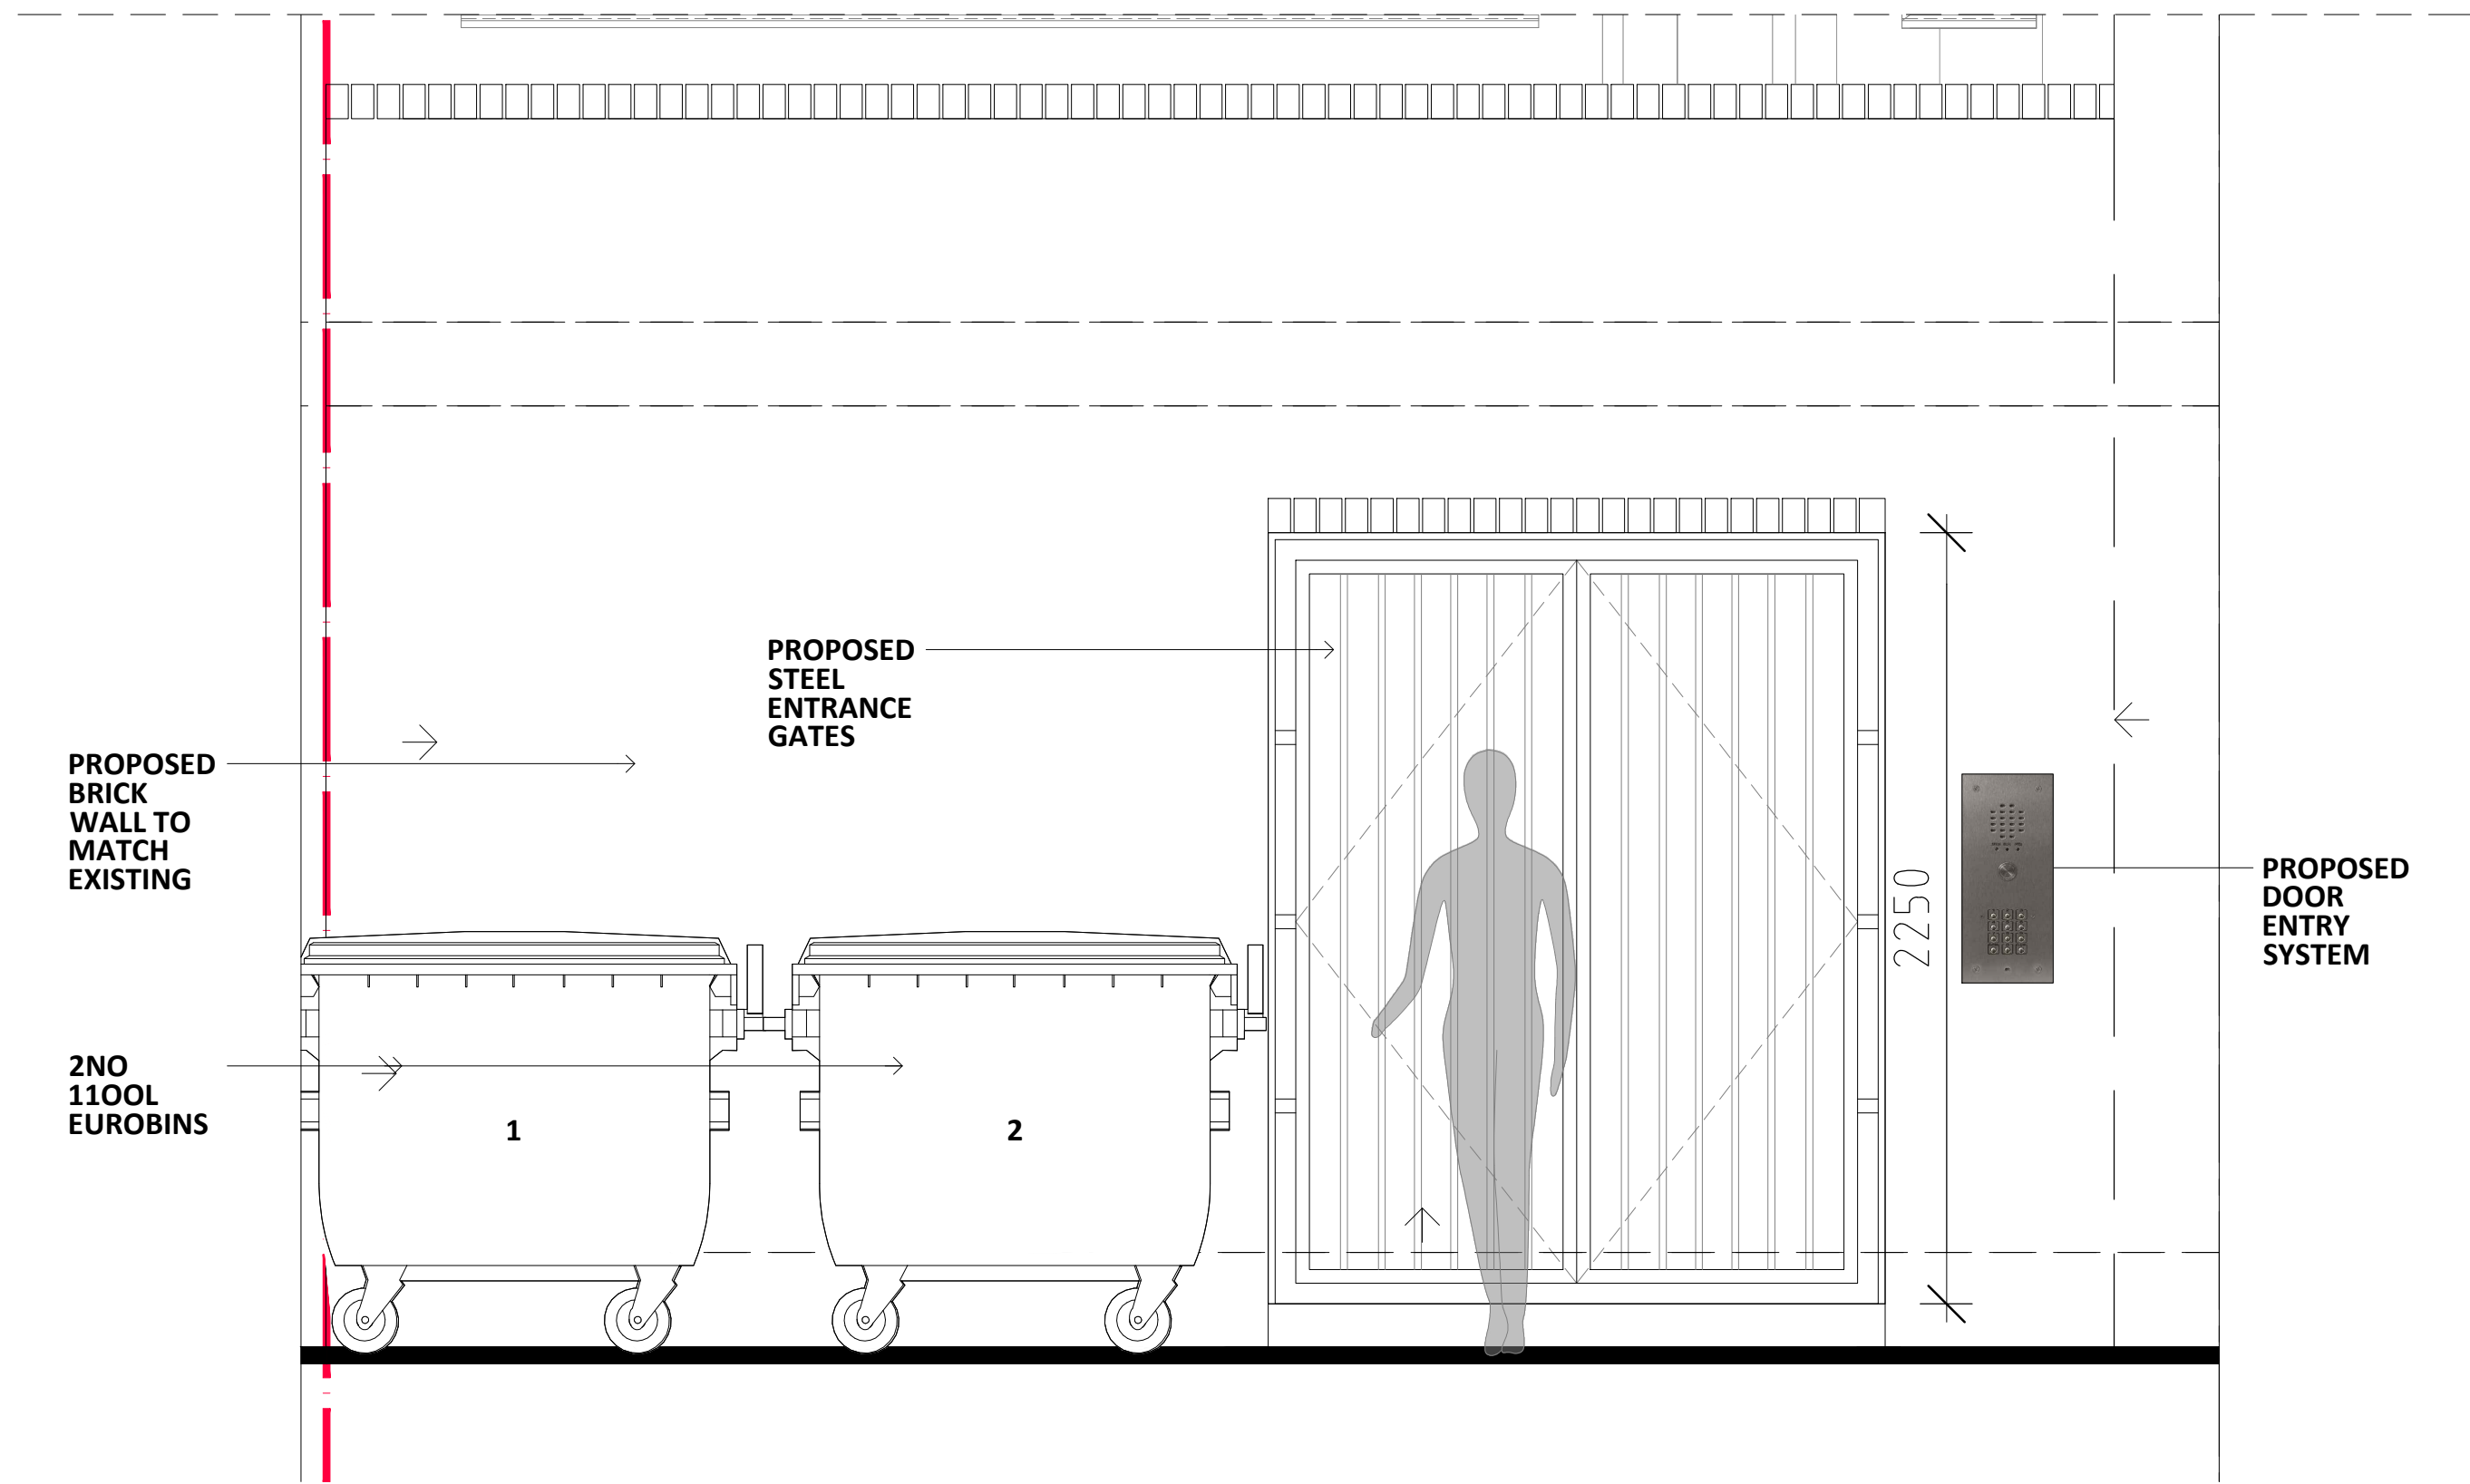

SOUTH ELEVATION ALLEY

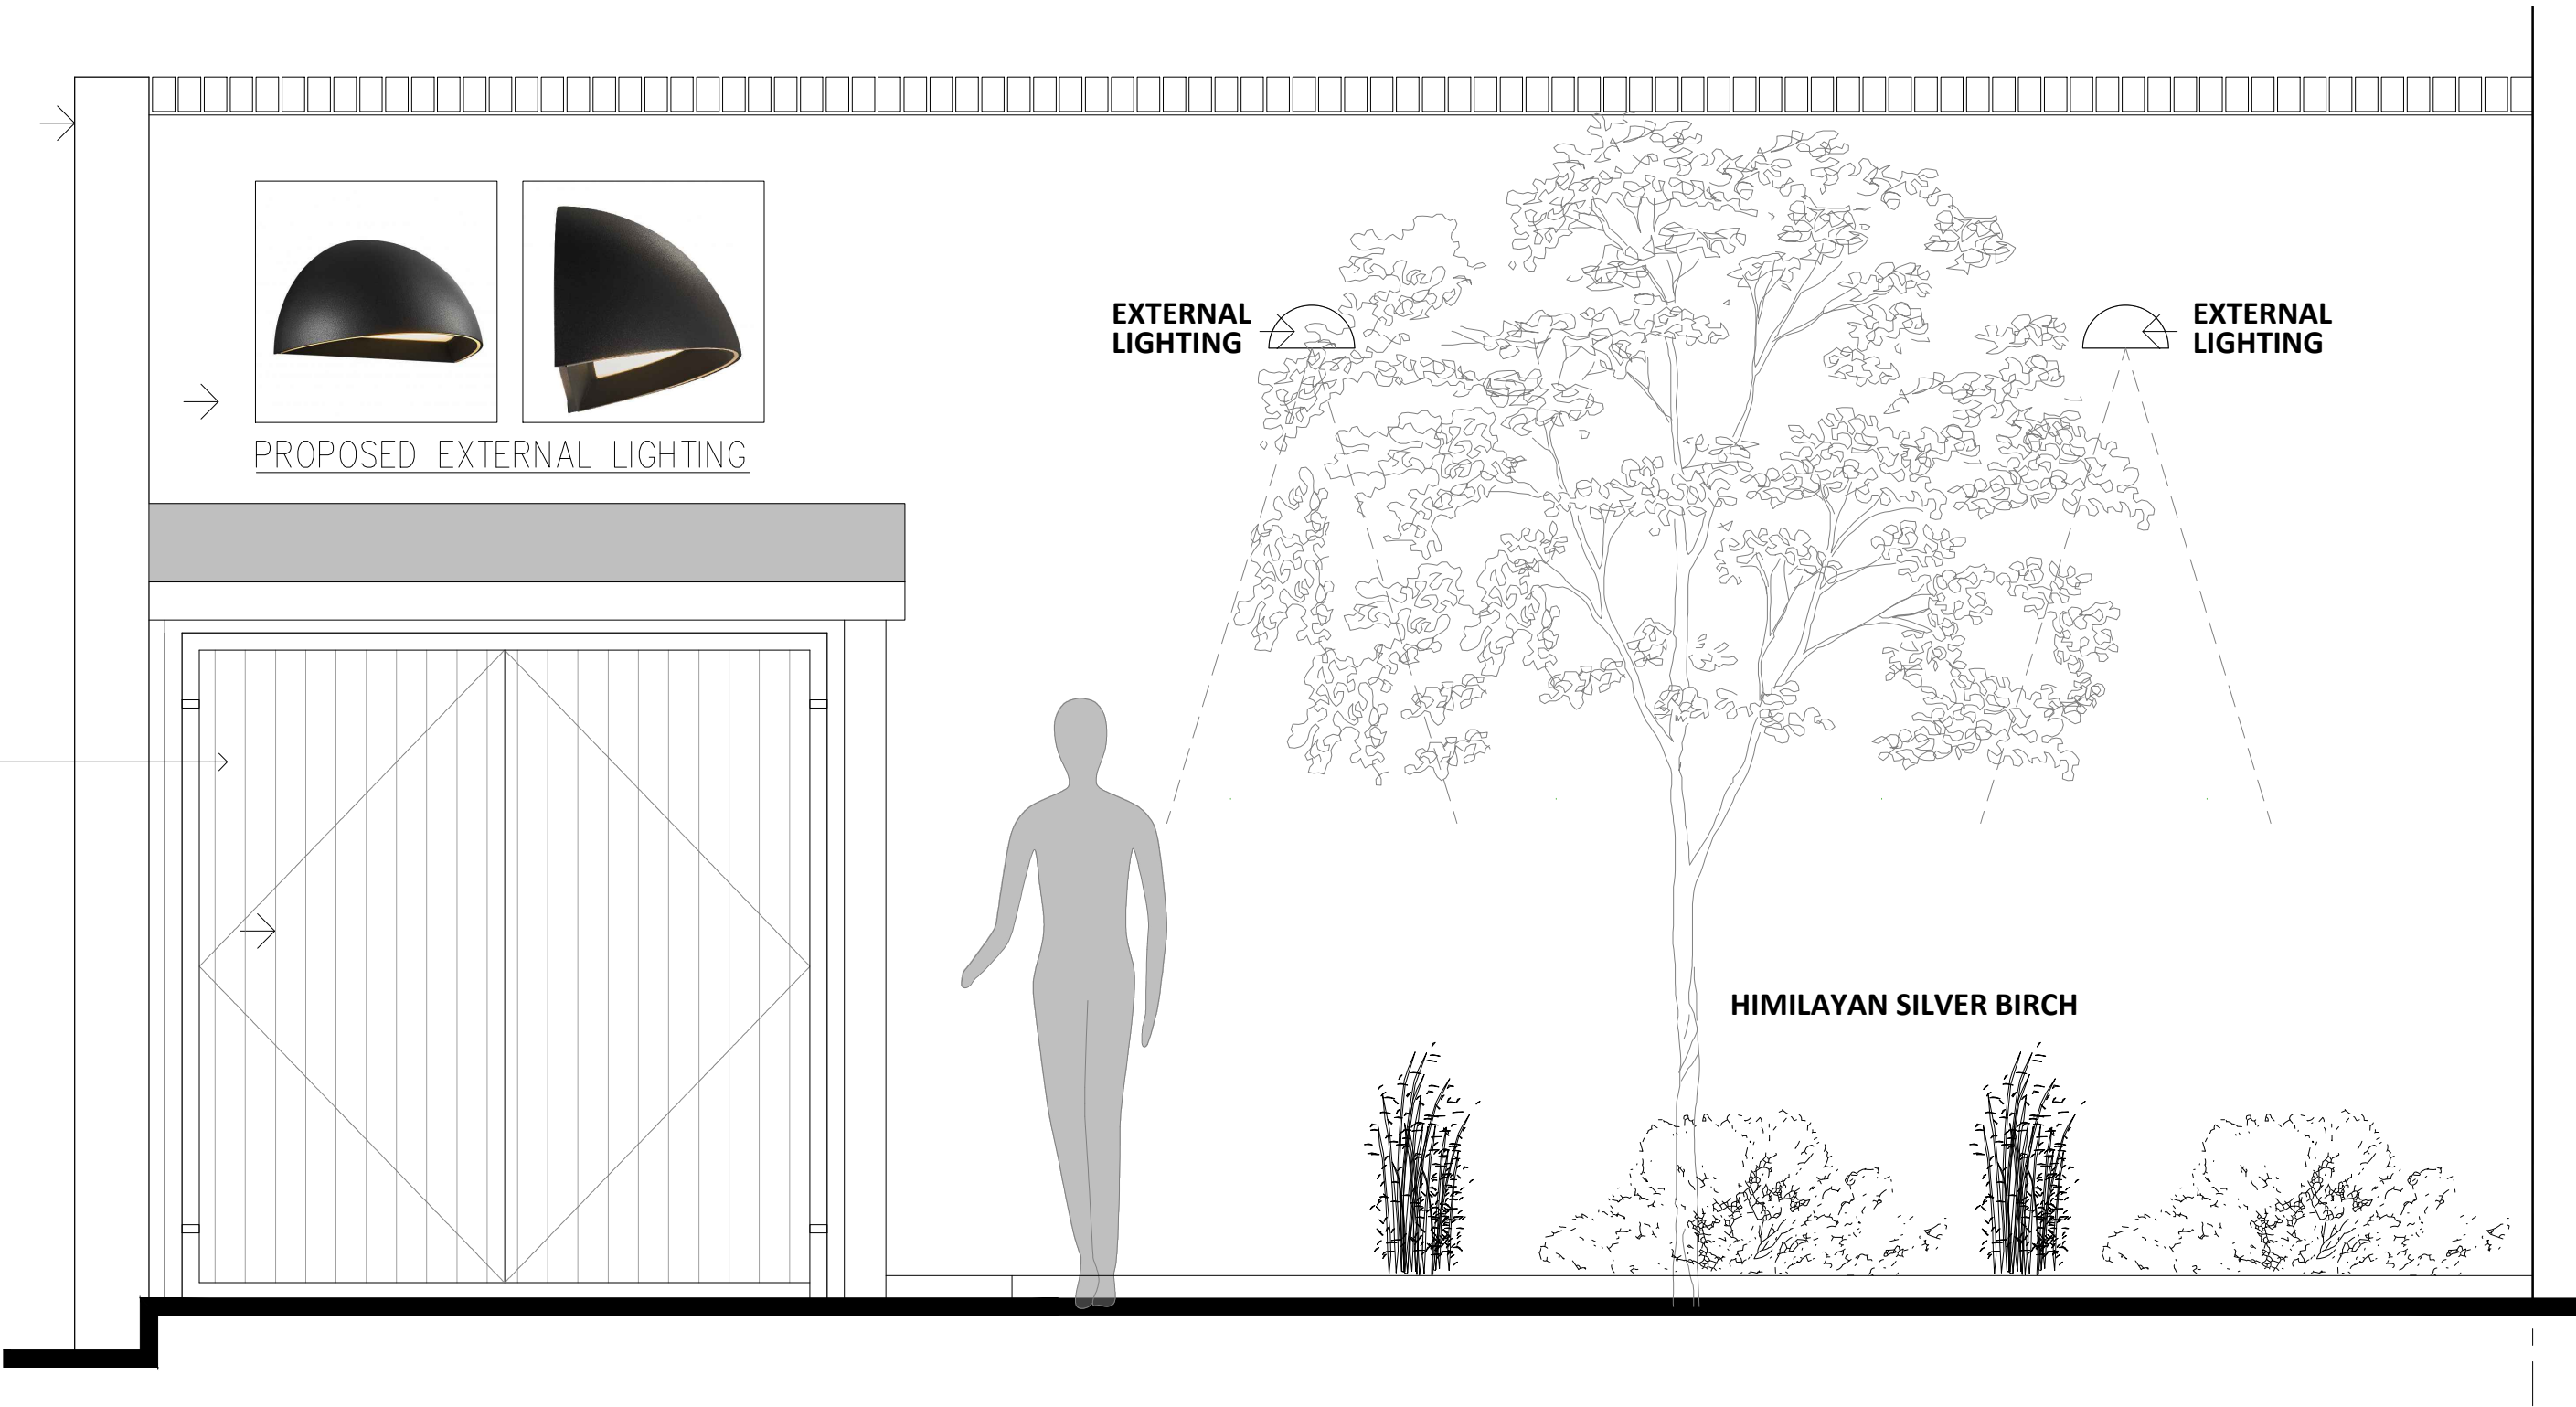

GENERAL NOTES: Do not scale: use given dimensions only. All setting out to be verified on site and any discrepancies notified to the Architect.	NOTES  NORTH	<table><thead><tr><th>rev.</th><th>date</th><th>by</th><th>description</th></tr></thead><tbody><tr><td> </td><td> </td><td> </td><td> </td></tr></tbody></table>			rev.	date	by	description					<table><tr><td>DATE</td><td colspan="2">TENDER</td></tr><tr><td>SEPT 2020</td><td colspan="2"></td></tr></table>	DATE	TENDER		SEPT 2020			<table><tr><td rowspan="2">DRAWING</td><td rowspan="2">EXTERNAL WORKS</td><td>DWG NO.</td></tr><tr><td>191</td></tr></table>		DRAWING	EXTERNAL WORKS	DWG NO.	191
					rev.	date	by	description																	
					DATE	TENDER																			
SEPT 2020																									
DRAWING	EXTERNAL WORKS	DWG NO.																							
		191																							
<table><tr><td>SCALE</td></tr><tr><td>1:20/1:50</td></tr><tr><td>@ A1</td></tr></table>			SCALE	1:20/1:50	@ A1	<table><tr><td>DWG NO.</td></tr><tr><td>191</td></tr></table>		DWG NO.	191	<table><tr><td>REV.</td></tr><tr><td></td></tr></table>		REV.													
			SCALE																						
1:20/1:50																									
@ A1																									
DWG NO.																									
191																									
REV.																									
<table><tr><td>DRAWN BY</td></tr><tr><td>JO</td></tr></table>			DRAWN BY	JO	<table><tr><td>CLIENT</td></tr><tr><td>UK PROPERTIES ONE LTD</td></tr></table>		CLIENT	UK PROPERTIES ONE LTD	<table><tr><td>PROJECT</td></tr><tr><td>155 TOTTENHAM LANE, CROUCH END, LONDON N8</td></tr></table>		PROJECT	155 TOTTENHAM LANE, CROUCH END, LONDON N8													
			DRAWN BY																						
JO																									
CLIENT																									
UK PROPERTIES ONE LTD																									
PROJECT																									
155 TOTTENHAM LANE, CROUCH END, LONDON N8																									
<table><tr><td>JOB NO.</td></tr><tr><td>360</td></tr></table>			JOB NO.	360																					
			JOB NO.																						
360																									

© Copyright Reserved