


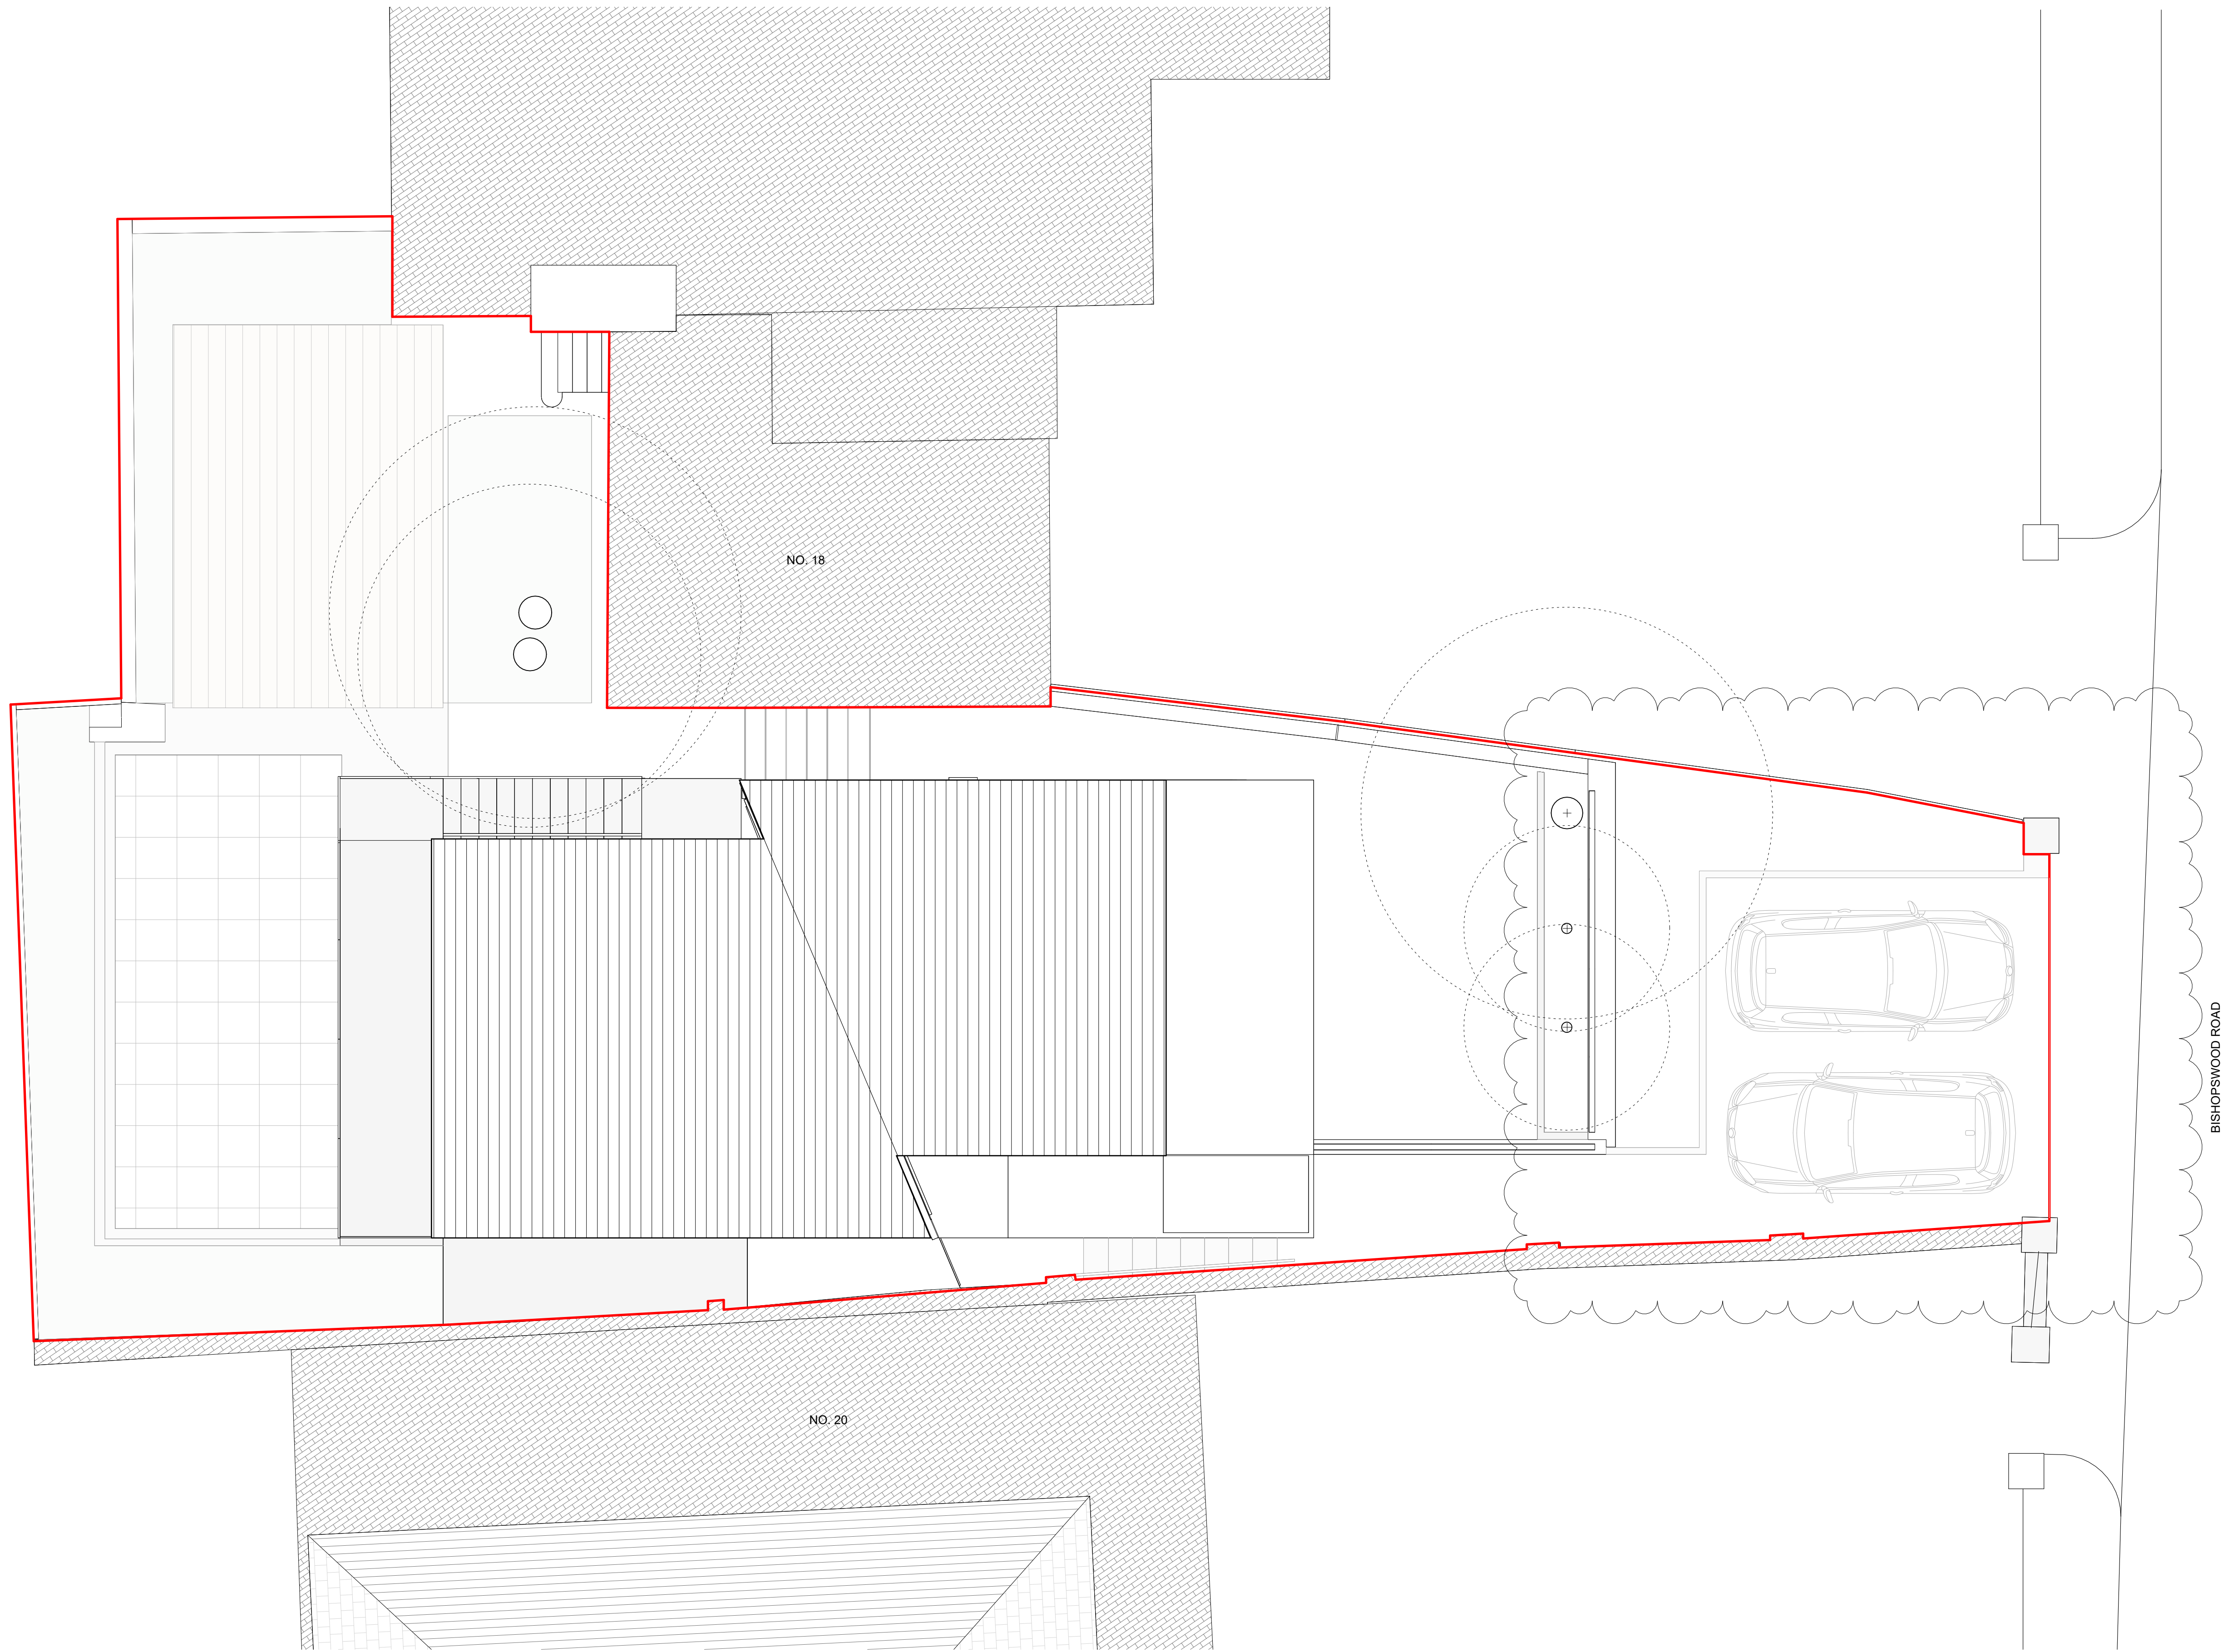

LINEWORKS
ARCHITECTS

A Unit 1, 26 Ewe Close, London N7 9TL
T 07973 629 252
W www.lineworksarchitects.co.uk

Drawings Notes:

This drawing is intended for the purpose indicated in the status box only. Do not scale from this drawing.
All dimensions shown should be checked on site and discrepancies verified with the architect. This drawing
must be read in conjunction with the relevant details and specifications shown.



0 1 2
1:50 SCALE

Rev	Date	Note	CHKD
P1	17/11/2022	PLANNING	RH
P2	23/05/2023	PLANNING	RH

Drawing Status:	PLANNING
Drawing Title:	PROPOSED ROOF PLAN
Client:	MR & MRS WILLIAMS

Drawing Reference:	0222 1 GA 104	P2
Project No.	Drawing Number	Revision
Scale @A1: 1 : 50	Drawn By: RH	Checked By: RH 09/22/22
Project Title:	20A BISHOPSWOOD ROAD N6 4NY	