


2

PROPOSED EAST STREET ELEVATION

1 : 50

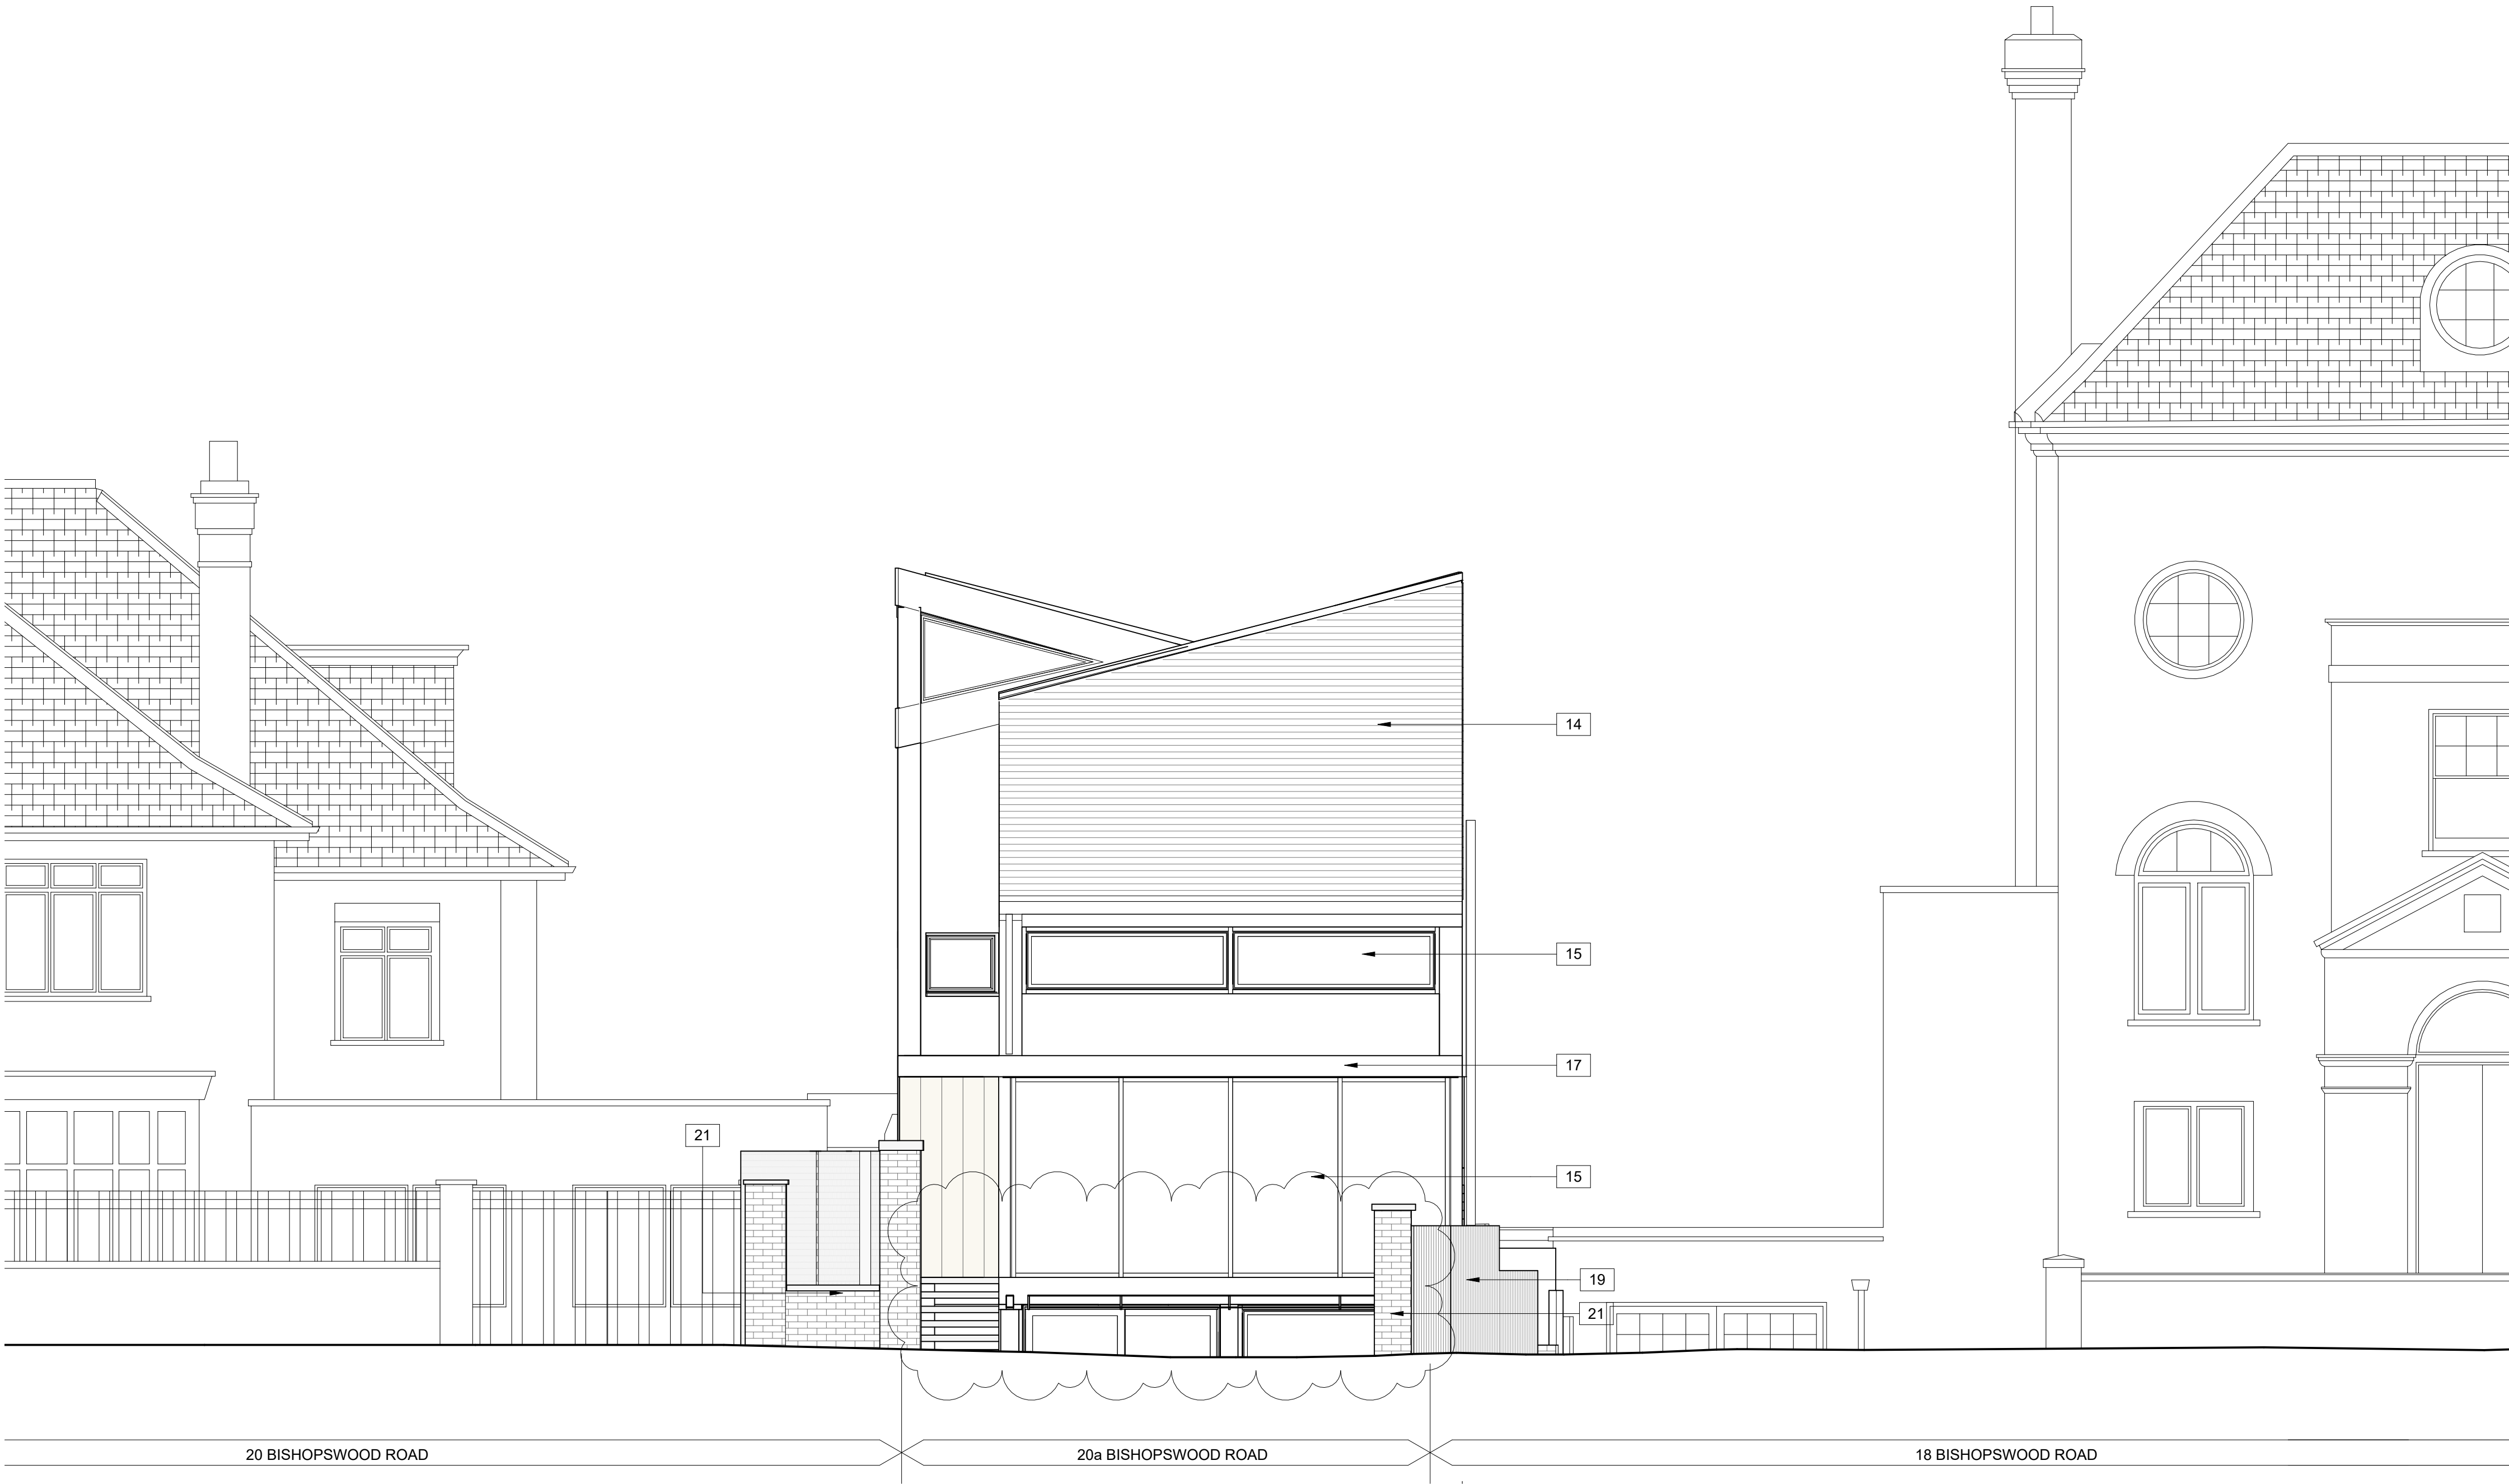

- New Materials Key
- 14

 Ceramic Roof Tiles
- 15

 Light grey finished aluminium framed windows
- 16

 White finished render
- 17

 Light grey aluminium fascia
- 18

 Black painted steel electric gates
- 19

 Grey painted timber fence (existing and retained)
- 20

 Pre cast stone stairs on a steel support
- 21

 Red brick wall (existing and retained)
- 22

 Steel handrail
- 23

 Glass balustrade
- 24

 Black cast iron downpipes
- 25

 Painted Timber Fascia
- 26

 Black finished cast iron flue
- 27

 Painted white brick wall (retained and repainted)
- 28

 Timber door
- 29

 Painted Metal Front Gates
- 30

 Obscured Glazing (shown hatched)

1

EAST ELEVATION- HOUSE ONLY

1 : 50



LINEWORKS
ARCHITECTS

A Unit 1, 26 Ewe Close, London N7 9TL
T 07973 629 252
W www.lineworksarchitects.co.uk

Drawings Notes:
This drawing is intended for the purpose indicated in the status box only. Do not scale from this drawing unless for planning purposes. This drawing must be read in conjunction with the relevant details and specifications and reports referred.

0 1 2
1:50 SCALE

Rev	Date	Note	CHKD
P1	17/11/2022	PLANNING	RH
P2	23/05/2023	PLANNING	RH

Drawing Status:
PLANNING

Drawing Title:
PROPOSED EAST ELEVATIONS

Client:
MR & MRS WILLIAMS

Drawing Reference:
0222 2 GA 201 **P2**

Project No. Drawing Number Revision
Scale @A1As indicated Drawn By: RH Checked By: RH 09/22/22
Project Title:
**20A BISHOPSWOOD ROAD
N6 4NY**