




KEY:
Protected
Enclosure
(Half Hour).
Exit Points
and Direction.
Final Exit.

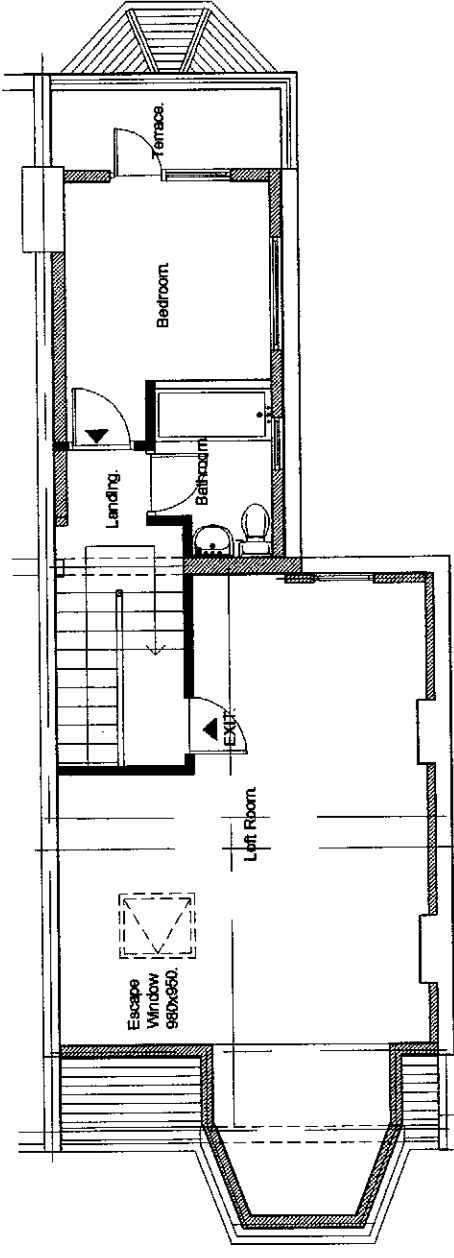

Proposed Loft Plan

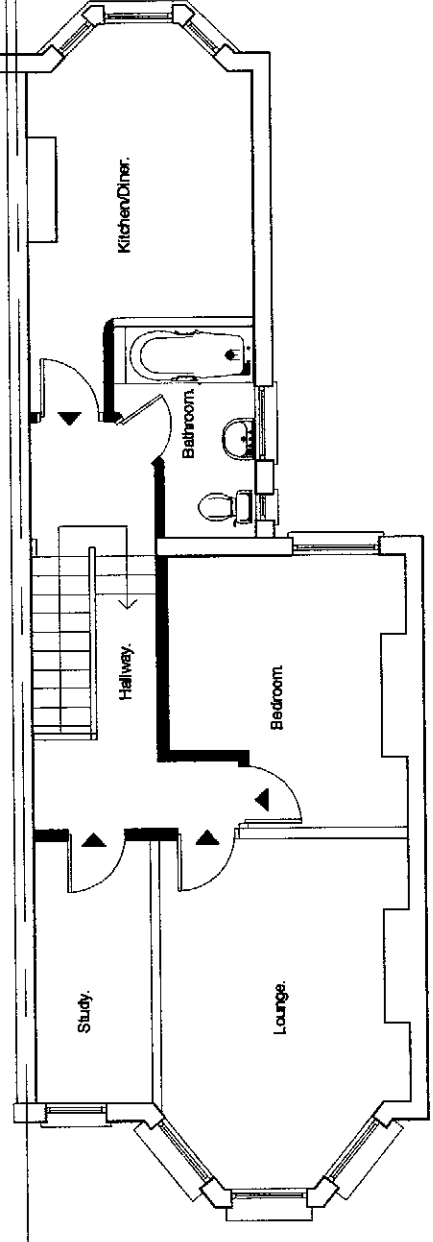

Existing First Floor Plan

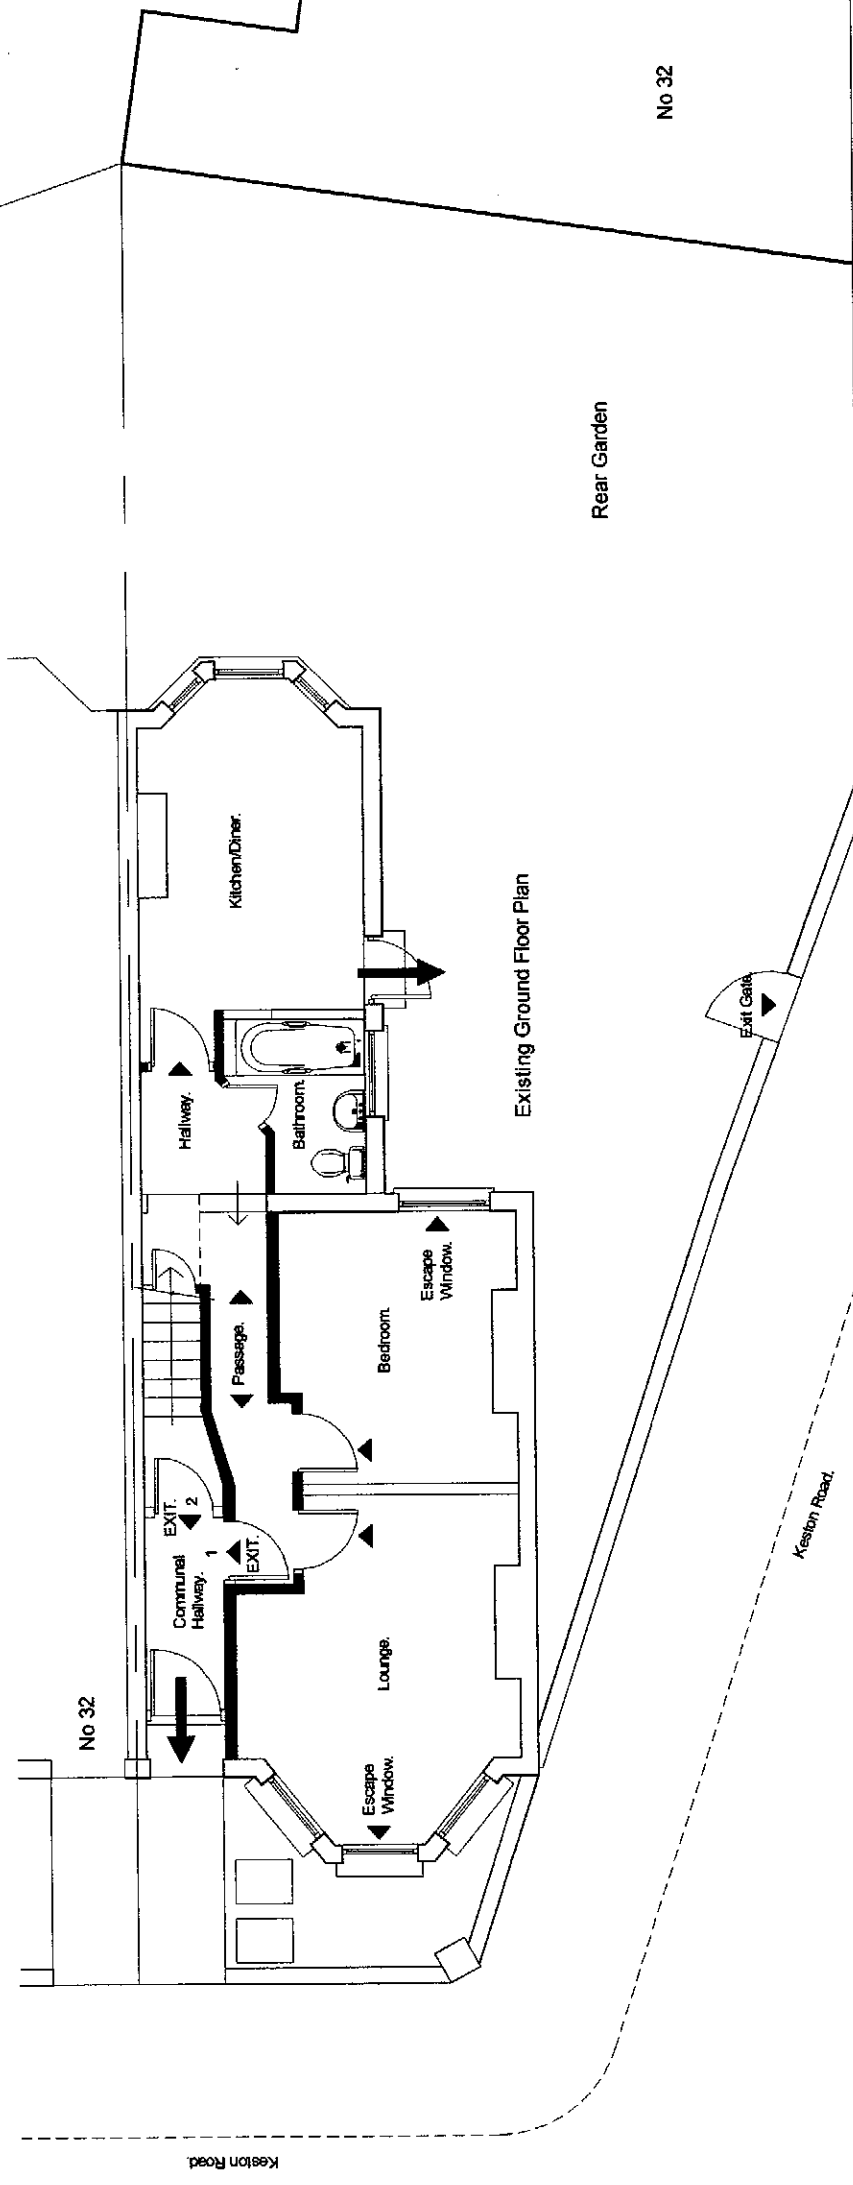

Existing Ground Floor Plan

Job:
Title:
Drg No:KR/LC/PA 07.

30 Keston Road, Tottenham, London, N17 6PN.
Roof Space Conversion
Proposed Fire Strategy Evacuation Points.

Rev:

Scale: 1:100@A3

Date: June 2023