

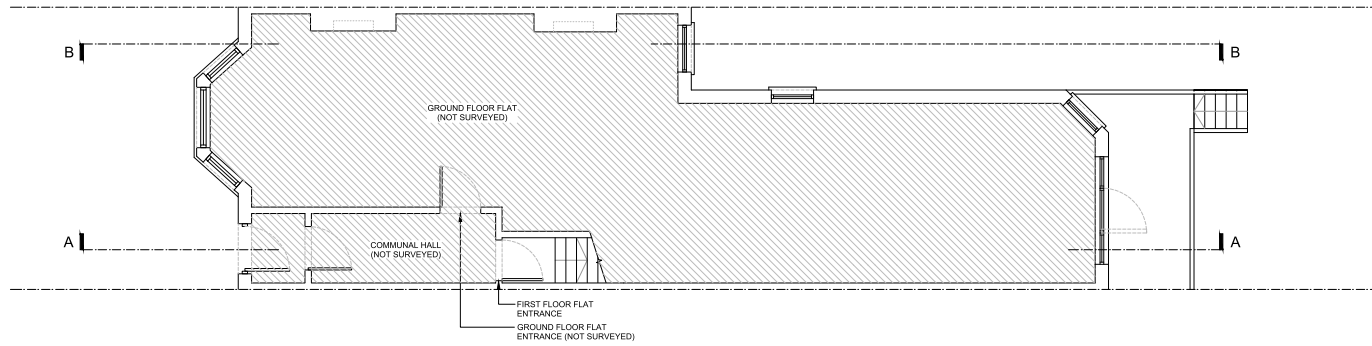
 


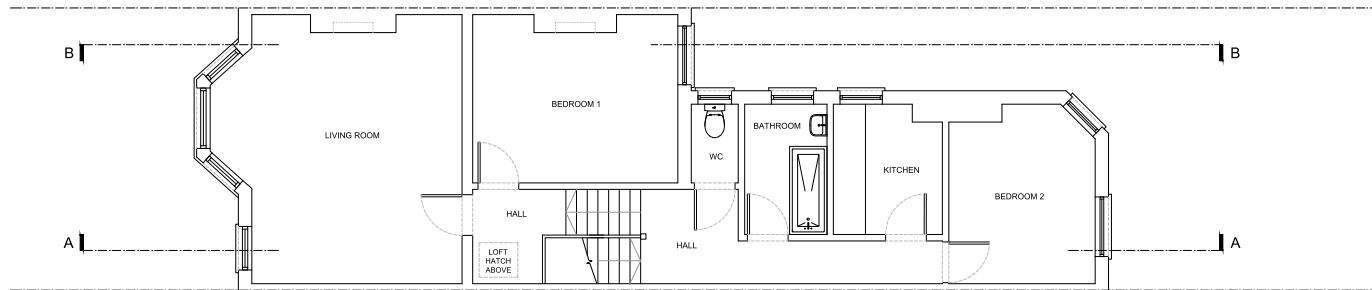

1 GROUND FLOOR PLAN
03 EXISTING

 

2 FIRST FLOOR PLAN
03 EXISTING

0 2 4 6m
1:100 @ A3





NOTES



ADDRESS
FIRST FLOOR FLAT
166 VICTORIA ROAD
LONDON, N22 7XQ

DRAWING TITLE
EXISTING
GROUND AND FIRST
FLOOR PLANS

DRAWING NO	155_03_001	REV
SCALE	1:100 @ A3	DRAWN OW
DATE	11.03.2023	JOB NO 155
PL	COPYRIGHT RESERVED	

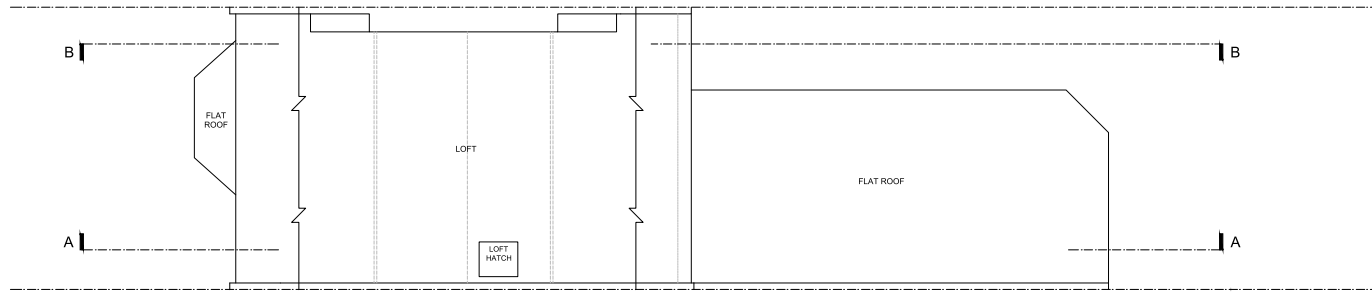 

3 LOFT FLOOR PLAN
03 EXISTING

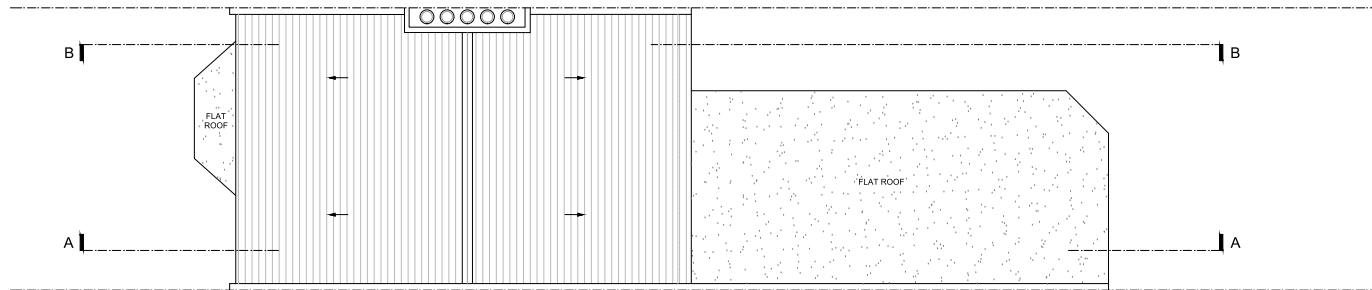 

4 ROOF PLAN
03 EXISTING



NOTES

ADDRESS FIRST FLOOR FLAT
166 VICTORIA ROAD
LONDON, N22 7XQ


DRAWING TITLE
EXISTING
LOFT AND ROOF PLANS

DRAWING NO 155_03_002 REV

SCALE 1:100 @ A3 DRAWN OW

DATE 11.03.2023 JOB NO 155

PL COPYRIGHT RESERVED

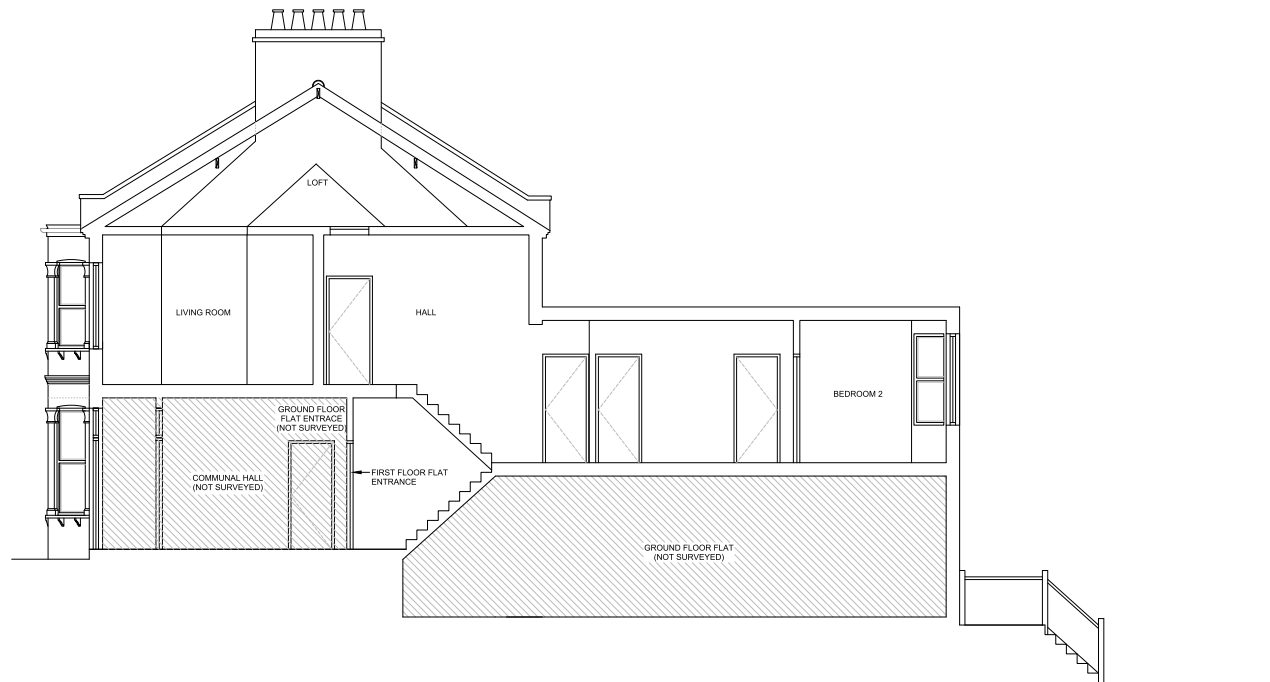

1
04 SECTION AA
EXISTING

0 2 4 6m
1:100 @ A3

NOTES

ADDRESS
FIRST FLOOR FLAT
166 VICTORIA ROAD
LONDON, N22 7XQ

DRAWING TITLE
EXISTING
SECTION AA

DRAWING NO	155_04_001	REV	
SCALE	1:100 @ A3	DRAWN	OW
DATE	11.03.2023	JOB NO	155
PL	COPYRIGHT RESERVED		



PL	COPYRIGHT RESERVED
----	--------------------

NOTES


ADDRESS
FIRST FLOOR FLAT
166 VICTORIA ROAD
LONDON, N22 7XQ

DRAWING TITLE
EXISTING
FRONT AND REAR
ELEVATIONS

DRAWING NO	155_05_001	REV	
SCALE	1:100 @ A3	DRAWN	OW
DATE	11.03.2023	JOB NO	155
PL	COPYRIGHT RESERVED		



1 FRONT ELEVATION
05 EXISTING

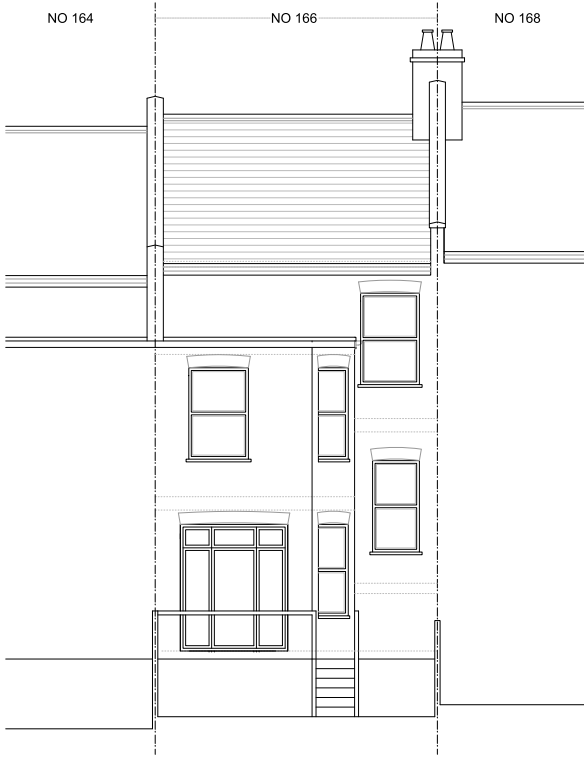

2 REAR ELEVATION
05 EXISTING

0 2 4 6m
1:100 @ A3

