





01 Rear Elevation - Proposed

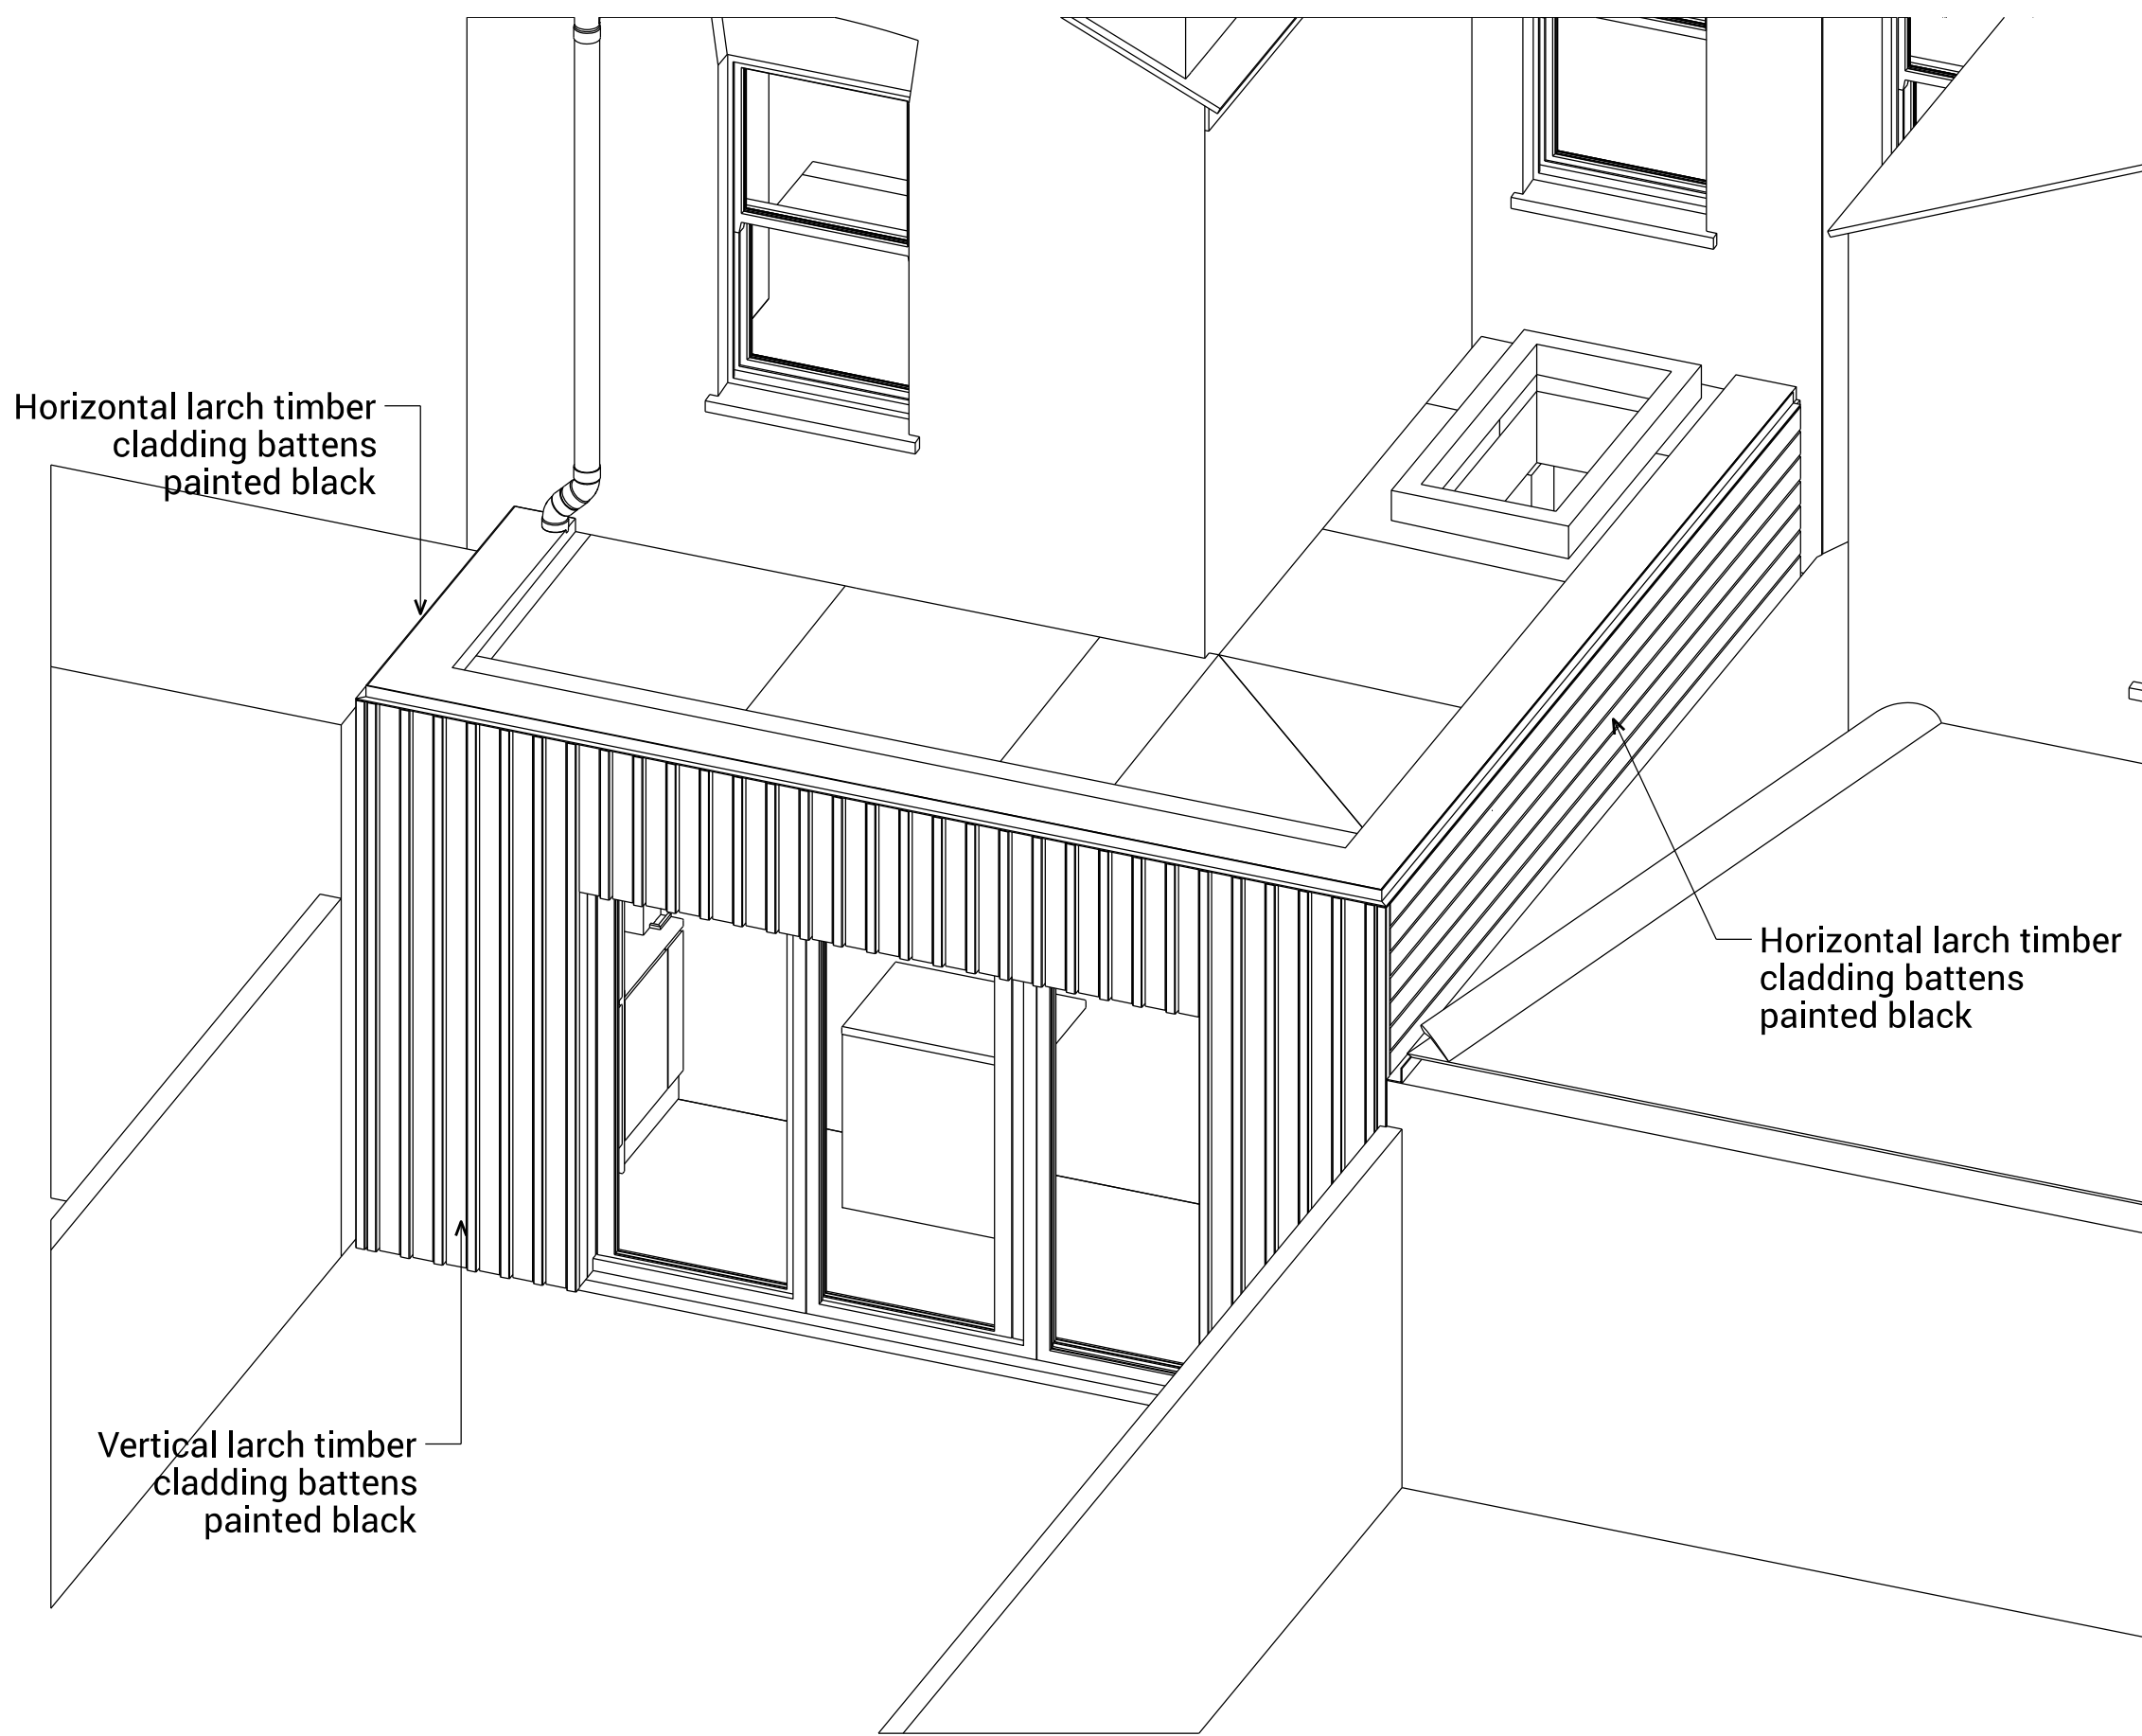

02 Rear Isometric View - Proposed

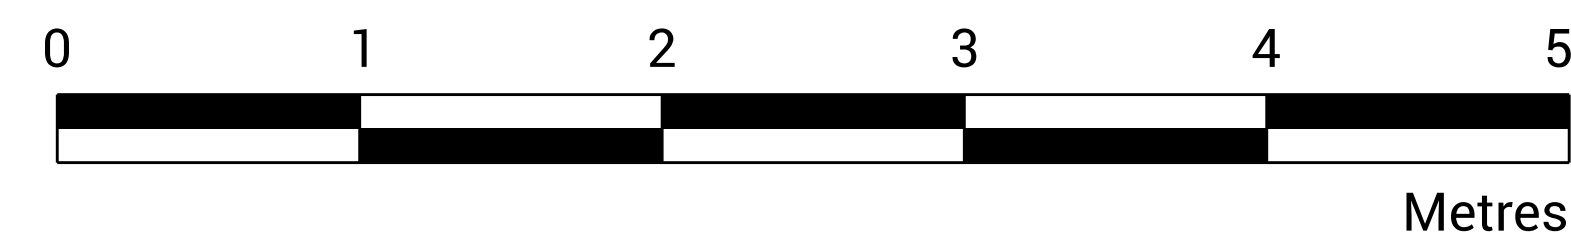

R01 10.05.23 Non Material Ammendment		
R00 10.03.23 Larger Home Extension		
Rev	Date	Reason for Issue
Architect		
Client		
Project 62 Hanbury Road, N17 9RJ		
Drawing Title Proposed Rear Elevation		
Scale 1:25 @ A1 1:50 @ A3	Project No. 23001	
Stage	For Planning Application	
Drawing Number PL-006	Revision R01	