
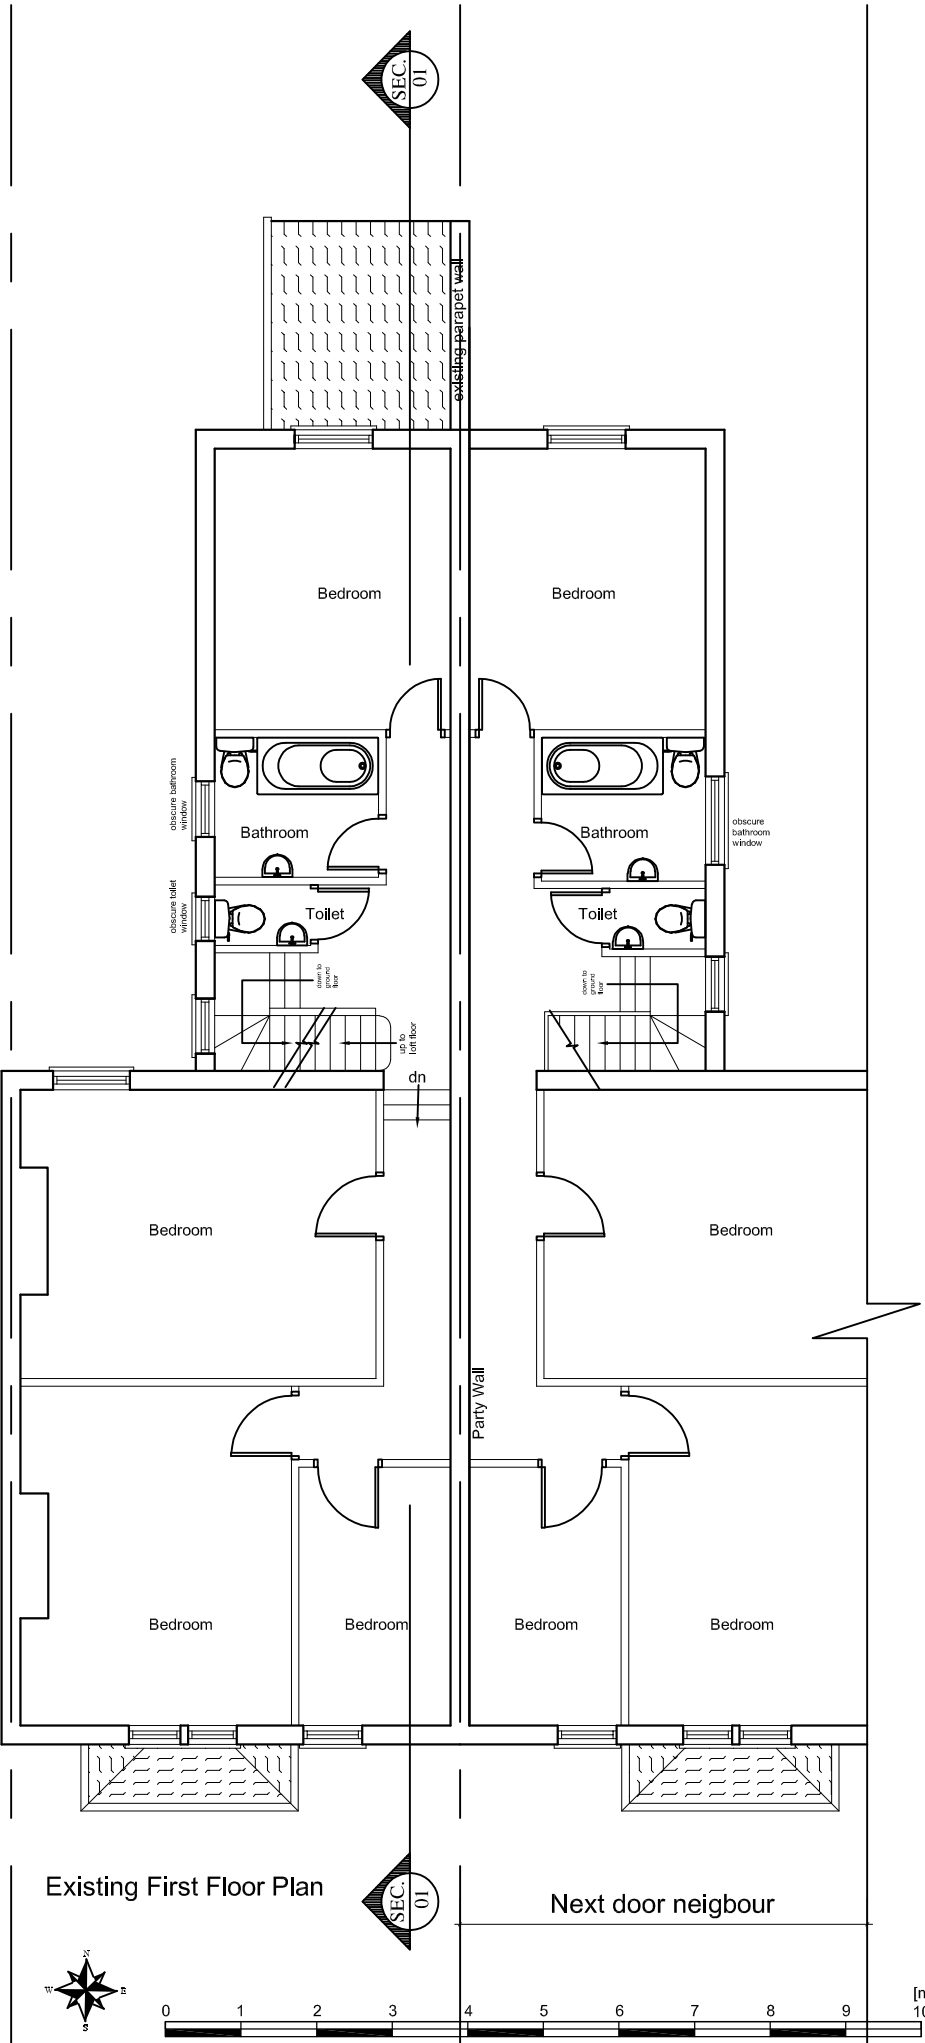


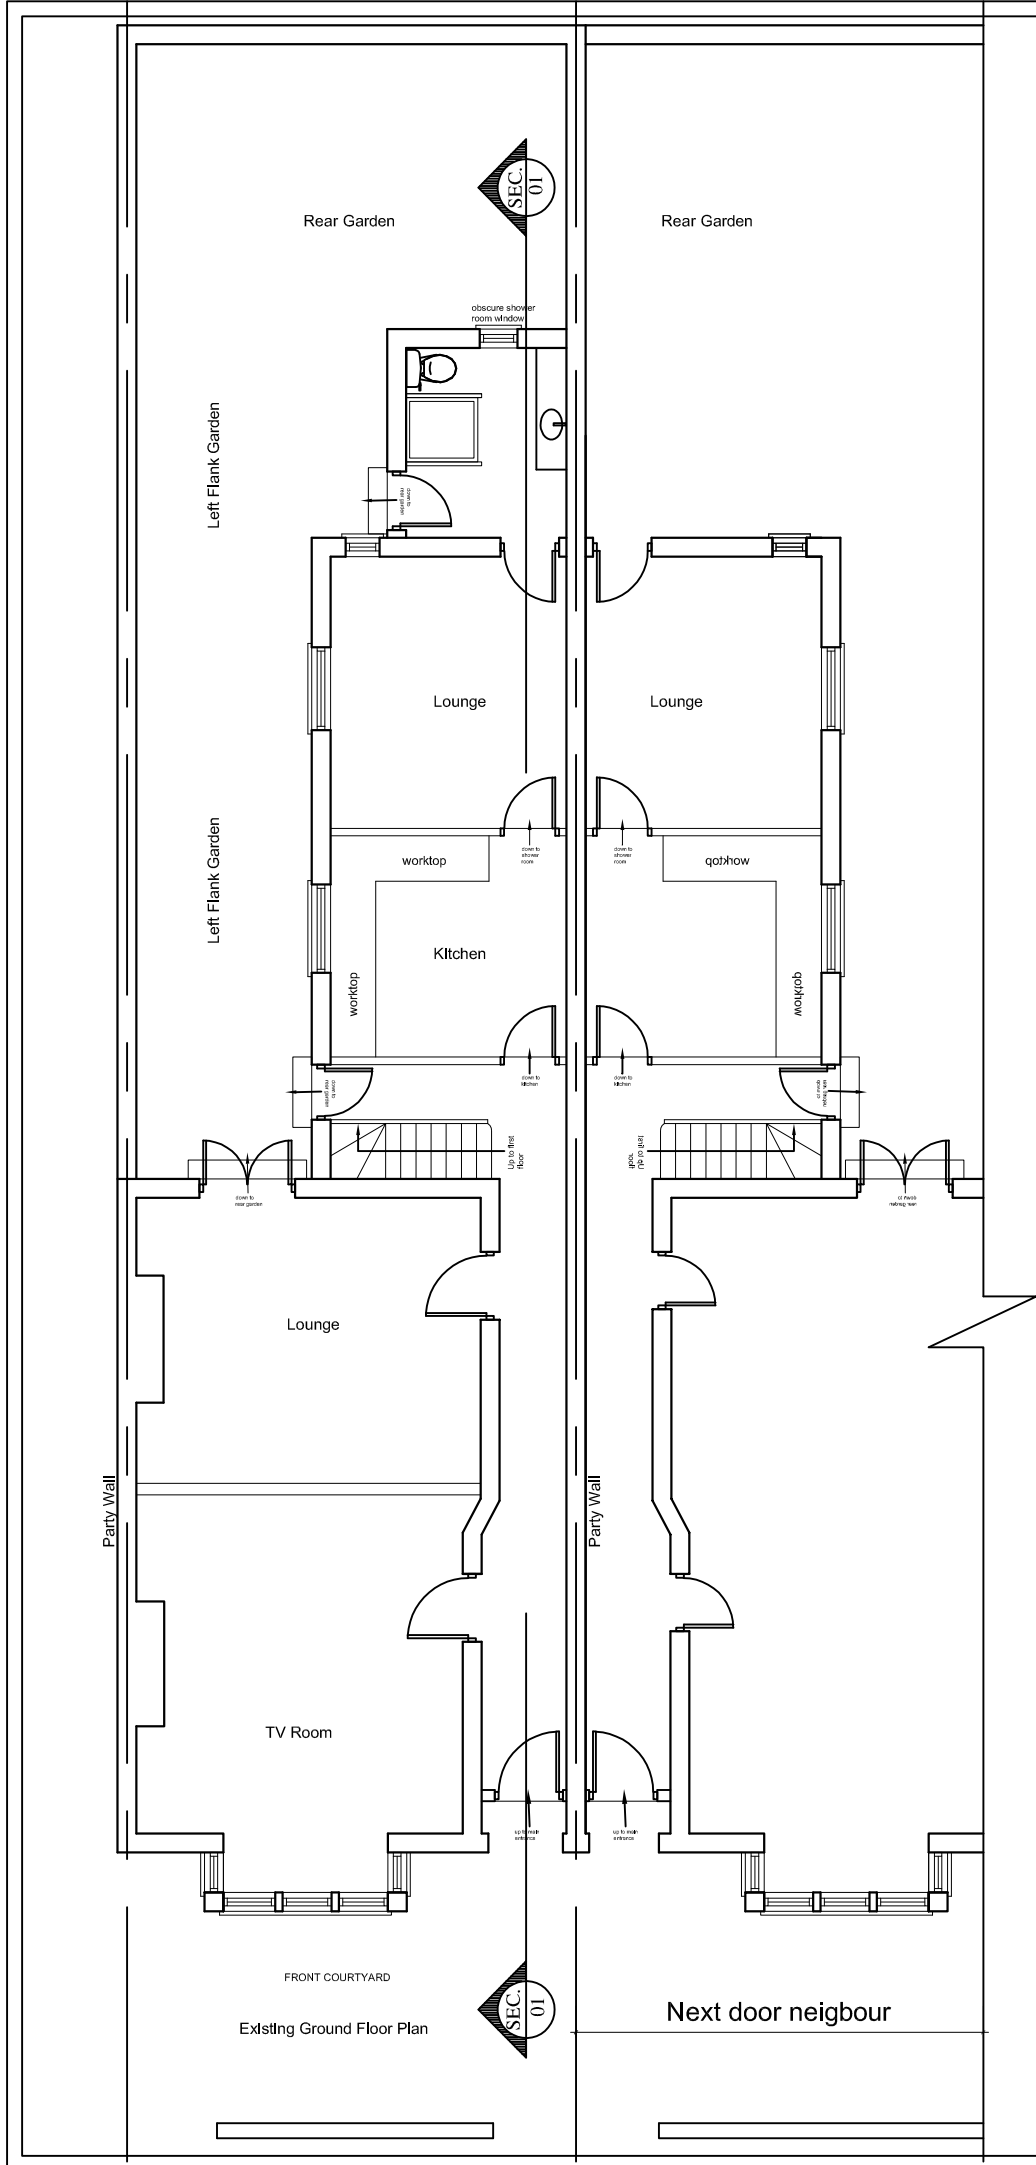

Planning Control		SM Design Consultancy Studio	
		29/2 Crescent Road, Crouch End - London N8 8AL	
		tel: 020 3689 6612 mobile: 07958 475 218 E-mail: smdesignstudio@outlook.com	
Rev	Date		
Site:		27 Hermitage Road London N4 1DF	
Client:		Mr Ruhul Amin	
Drawing Title:		Existing Ground and First Floor Plans	
Date:		June 2018	Scale: 1:100
Drg No:		PC/2018/001	
		A3 Format	