


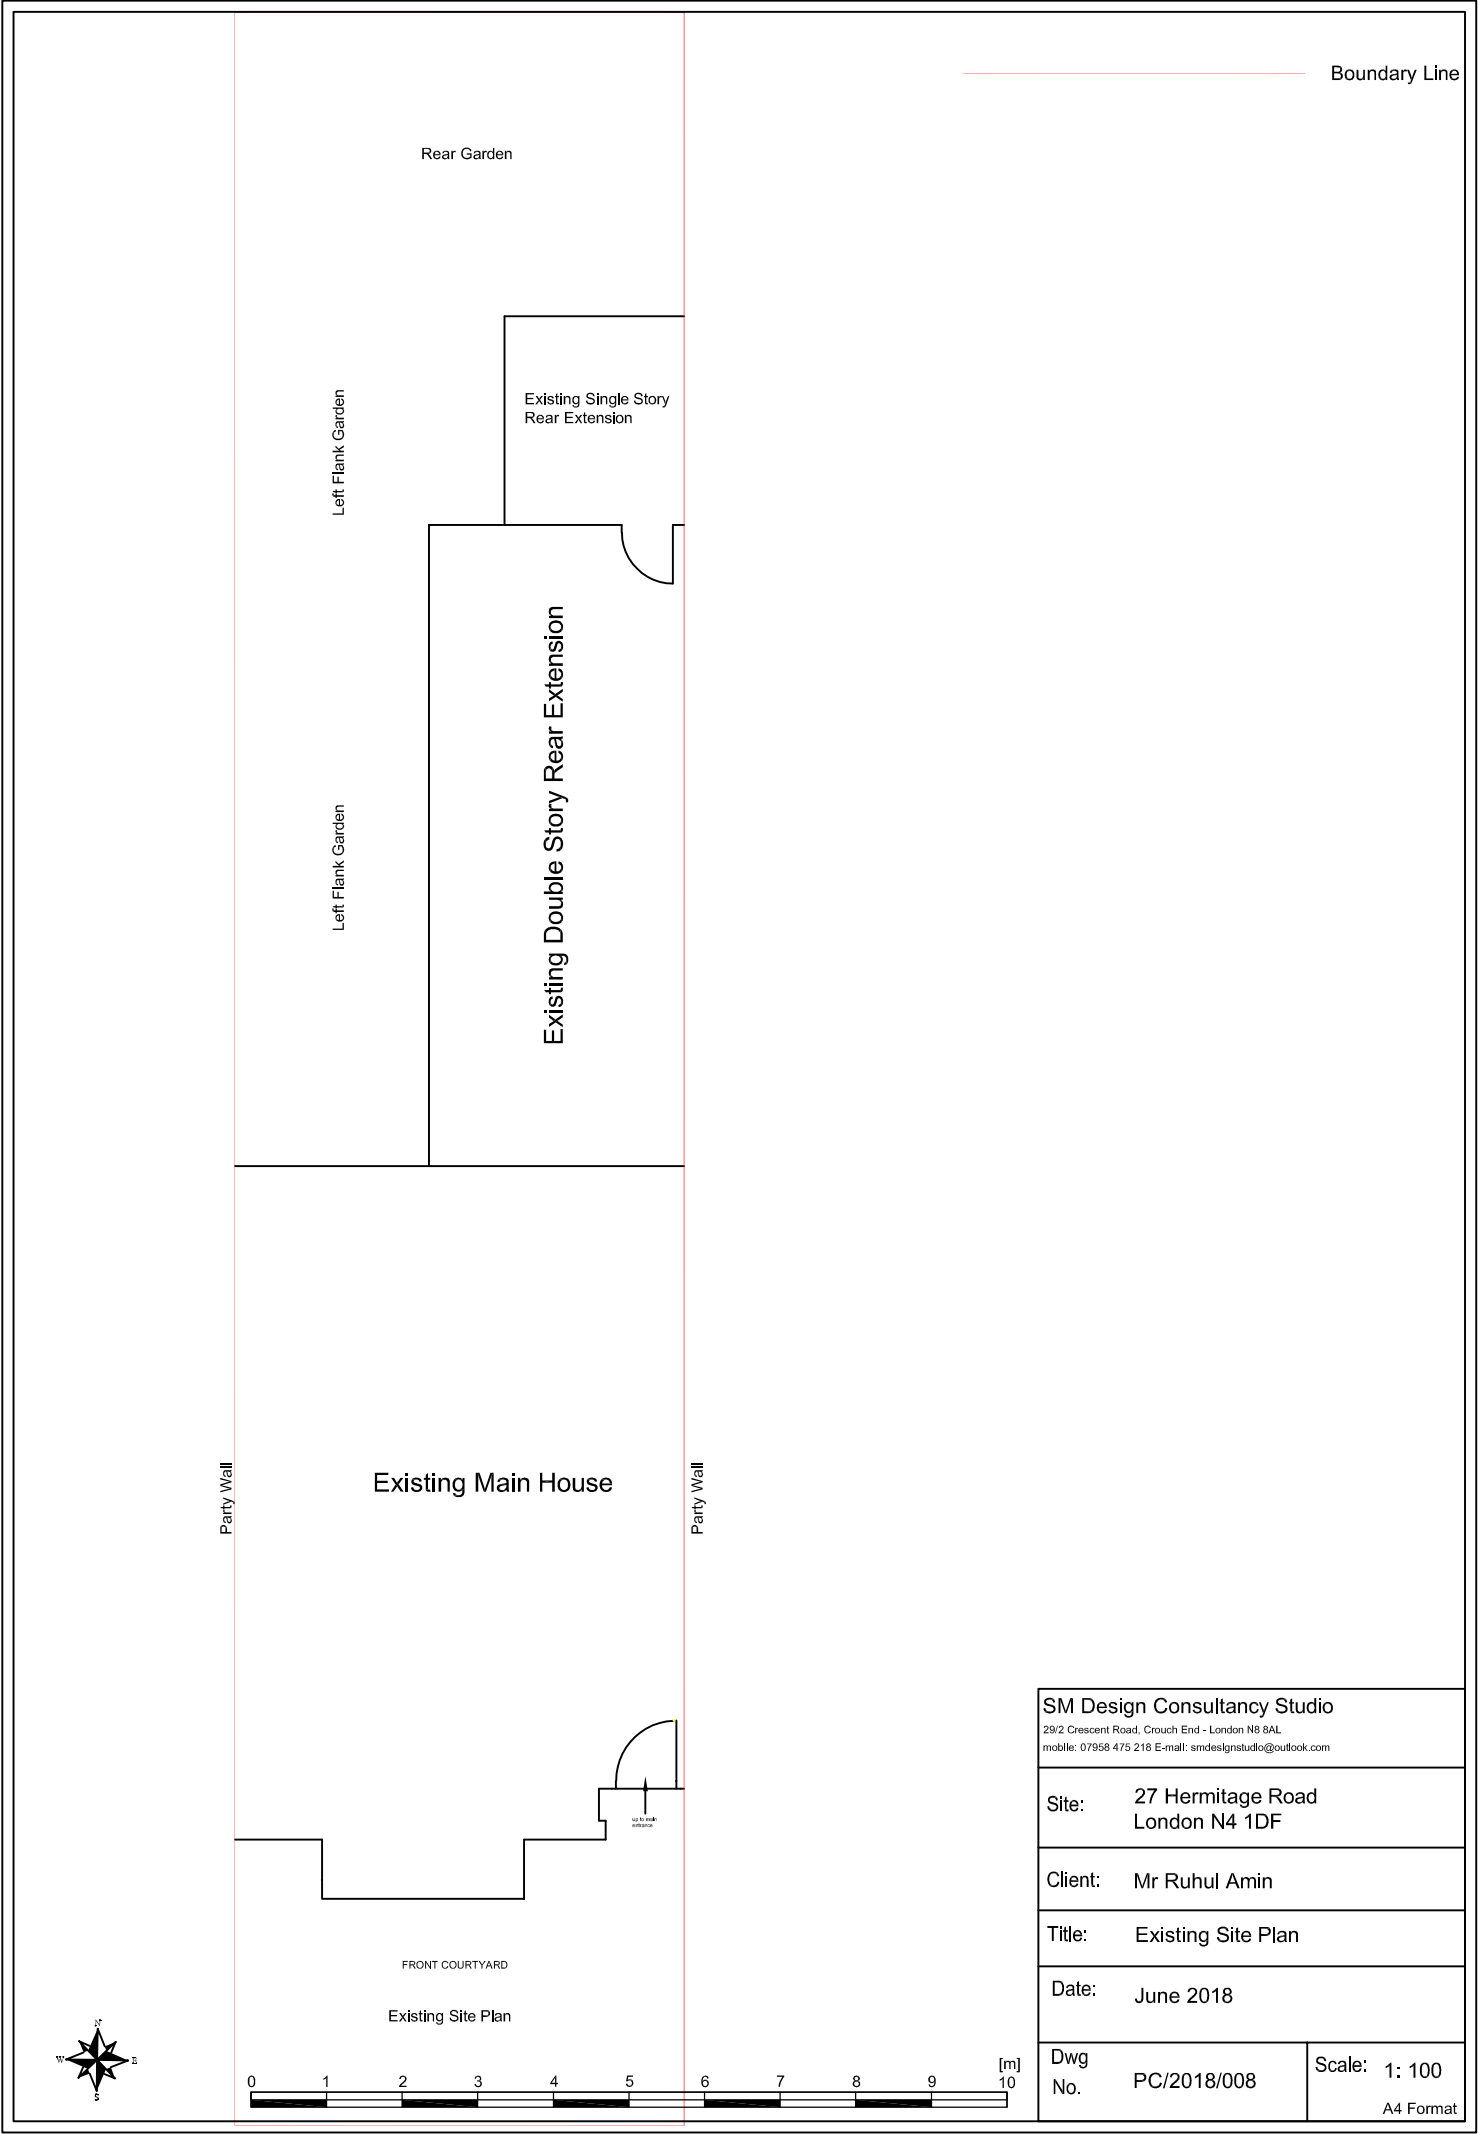

SM Design Consultancy Studio 29/2 Crescent Road, Crouch End - London N8 8AL mobile: 07958 475 218 E-mail: smdesignstudio@outlook.com	
Site:	27 Hermitage Road London N4 1DF
Client:	Mr Ruhul Amin
Title:	Existing Site Plan
Date:	June 2018
Dwg No.	PC/2018/008
Scale:	1: 100
A4 Format	