


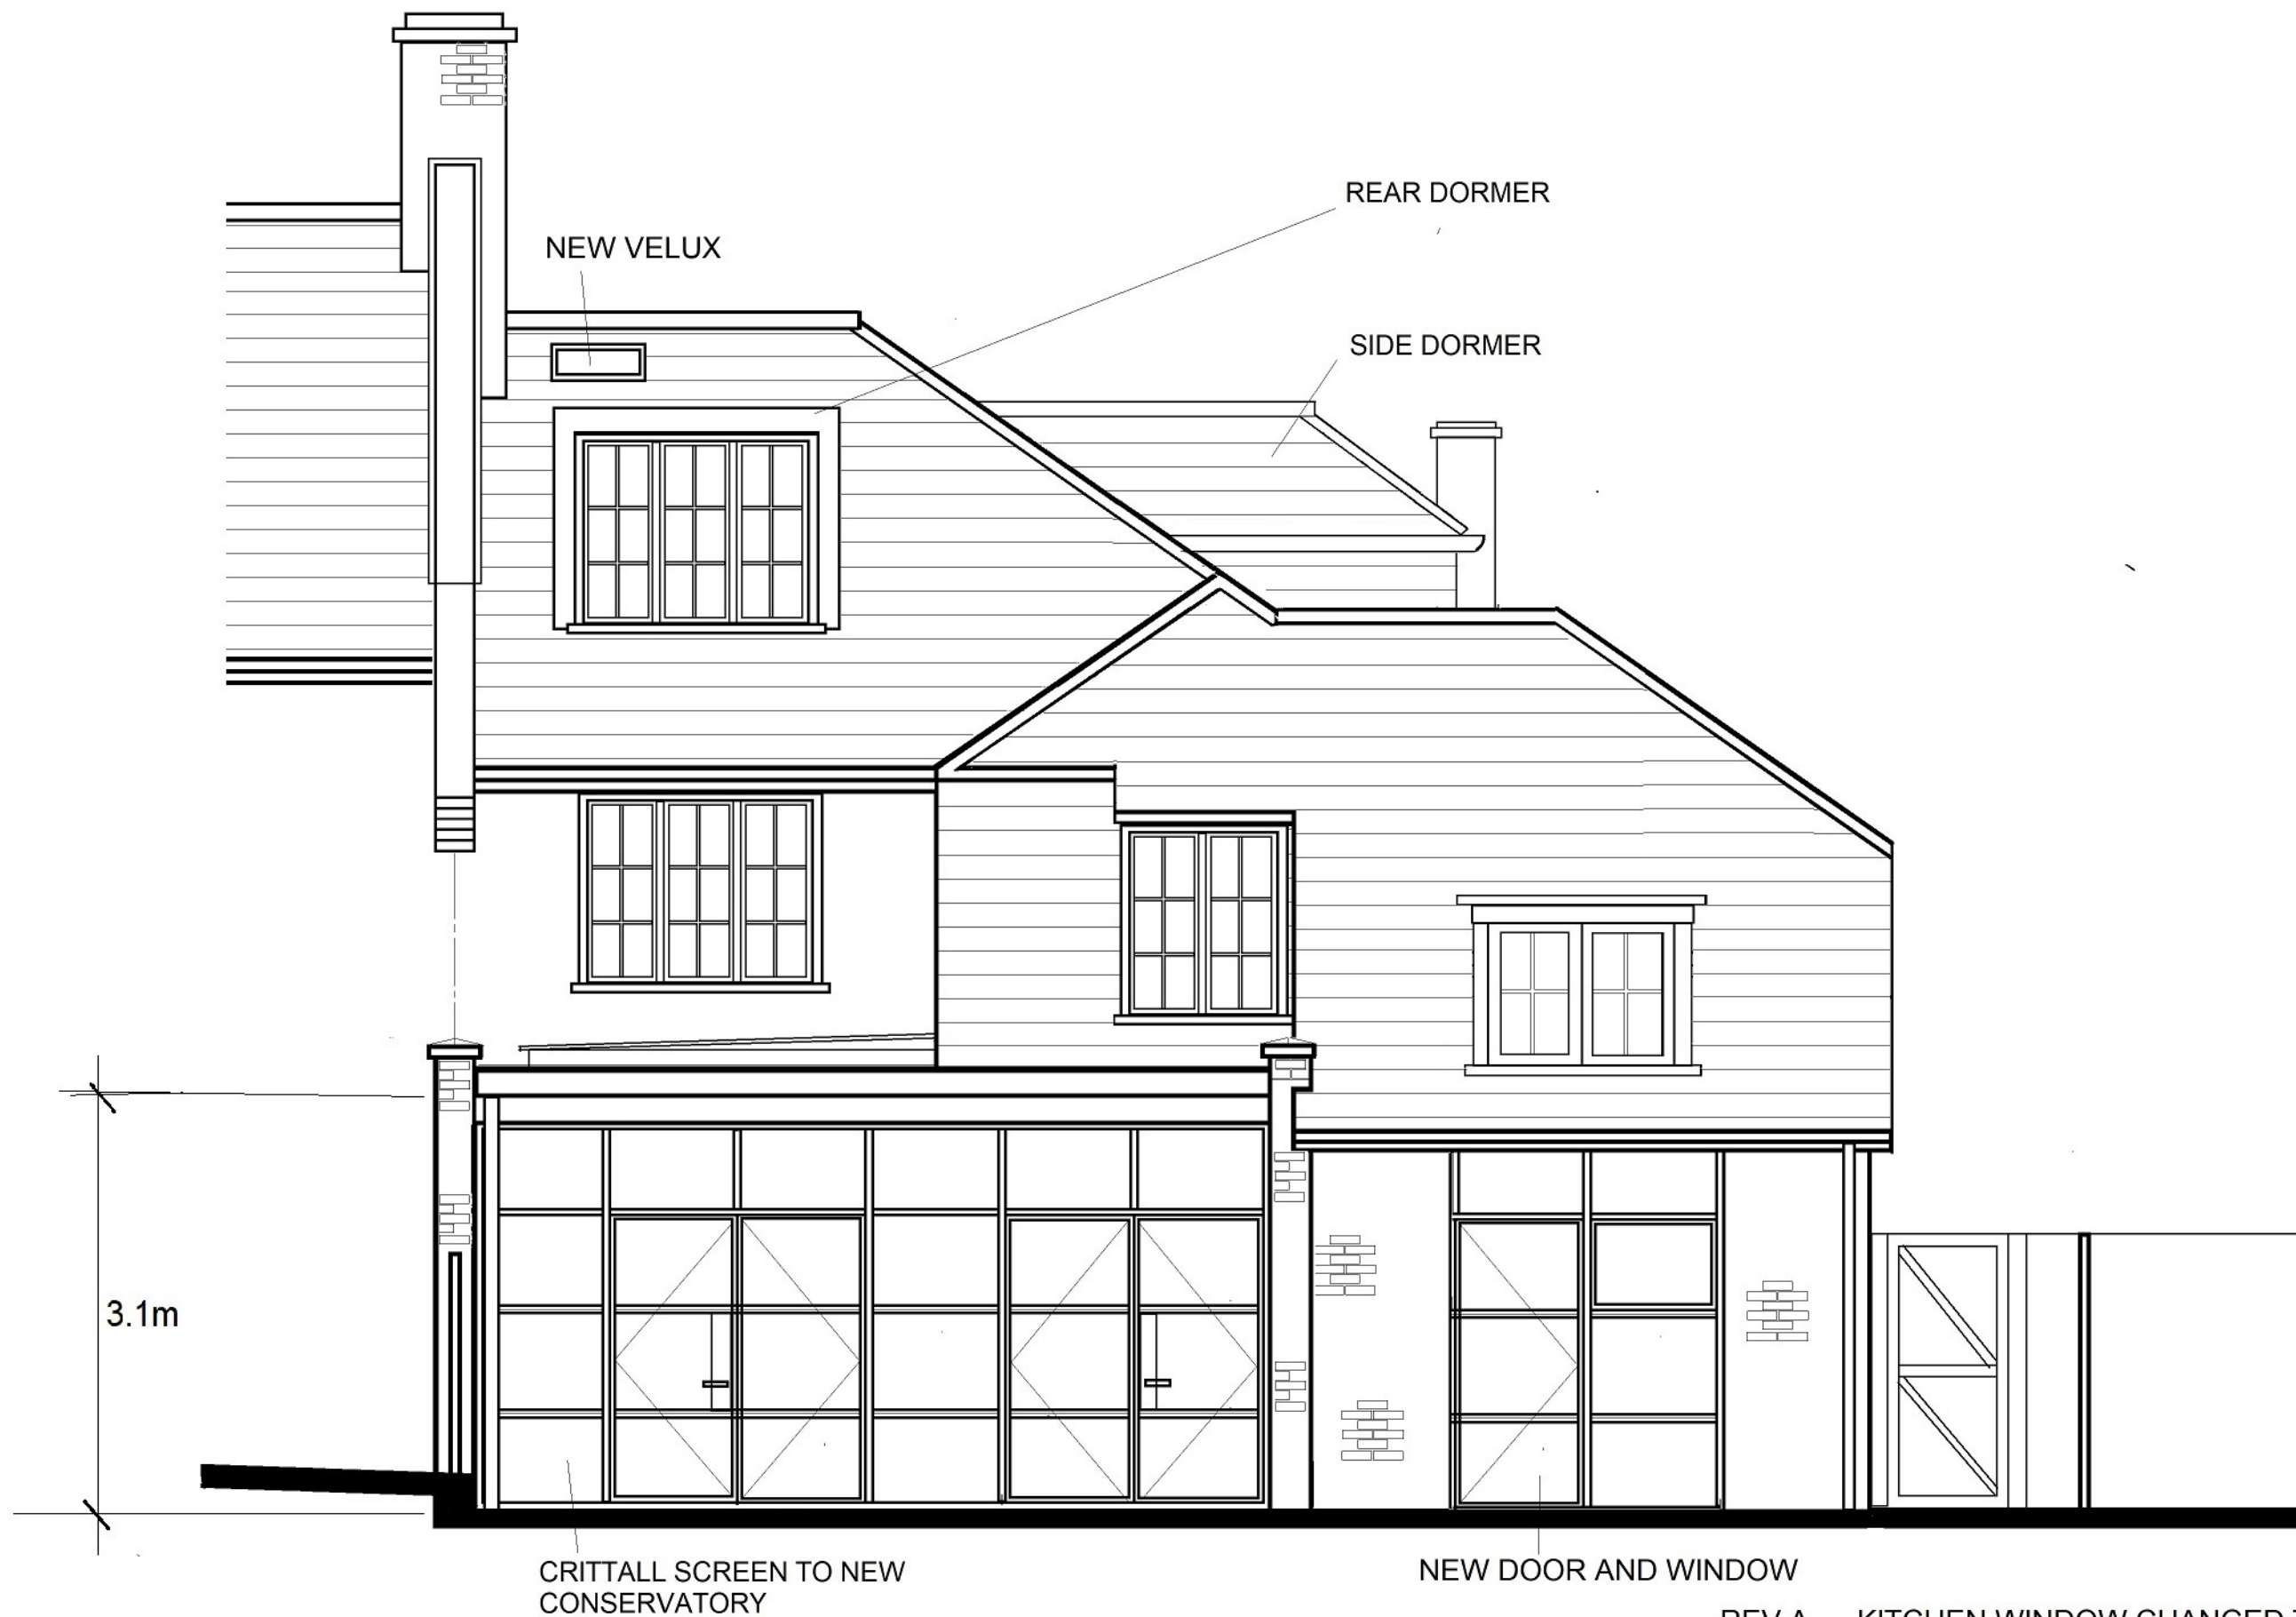

CRITTALL SCREEN TO NEW
CONSERVATORY

NEW DOOR AND WINDOW

REV A

KITCHEN WINDOW CHANGED TO DOOR AND WINDOW

archplan

architects and property management

1 Millfield Place, Highgate, London N6 6JP
Tel: 020 8341 5628 e-mail: archplan@hotmail.com

Date
APRIL 23

Drawn by

Checked by

Scale
1:50
At A3

Project

7 CASCADE AVENUE
LONDON N10 3PT
**REAR ELEVATION
AS PROPOSED**

Title

Drawing no

CA/17
A

Copyright
Archplan 2020

