


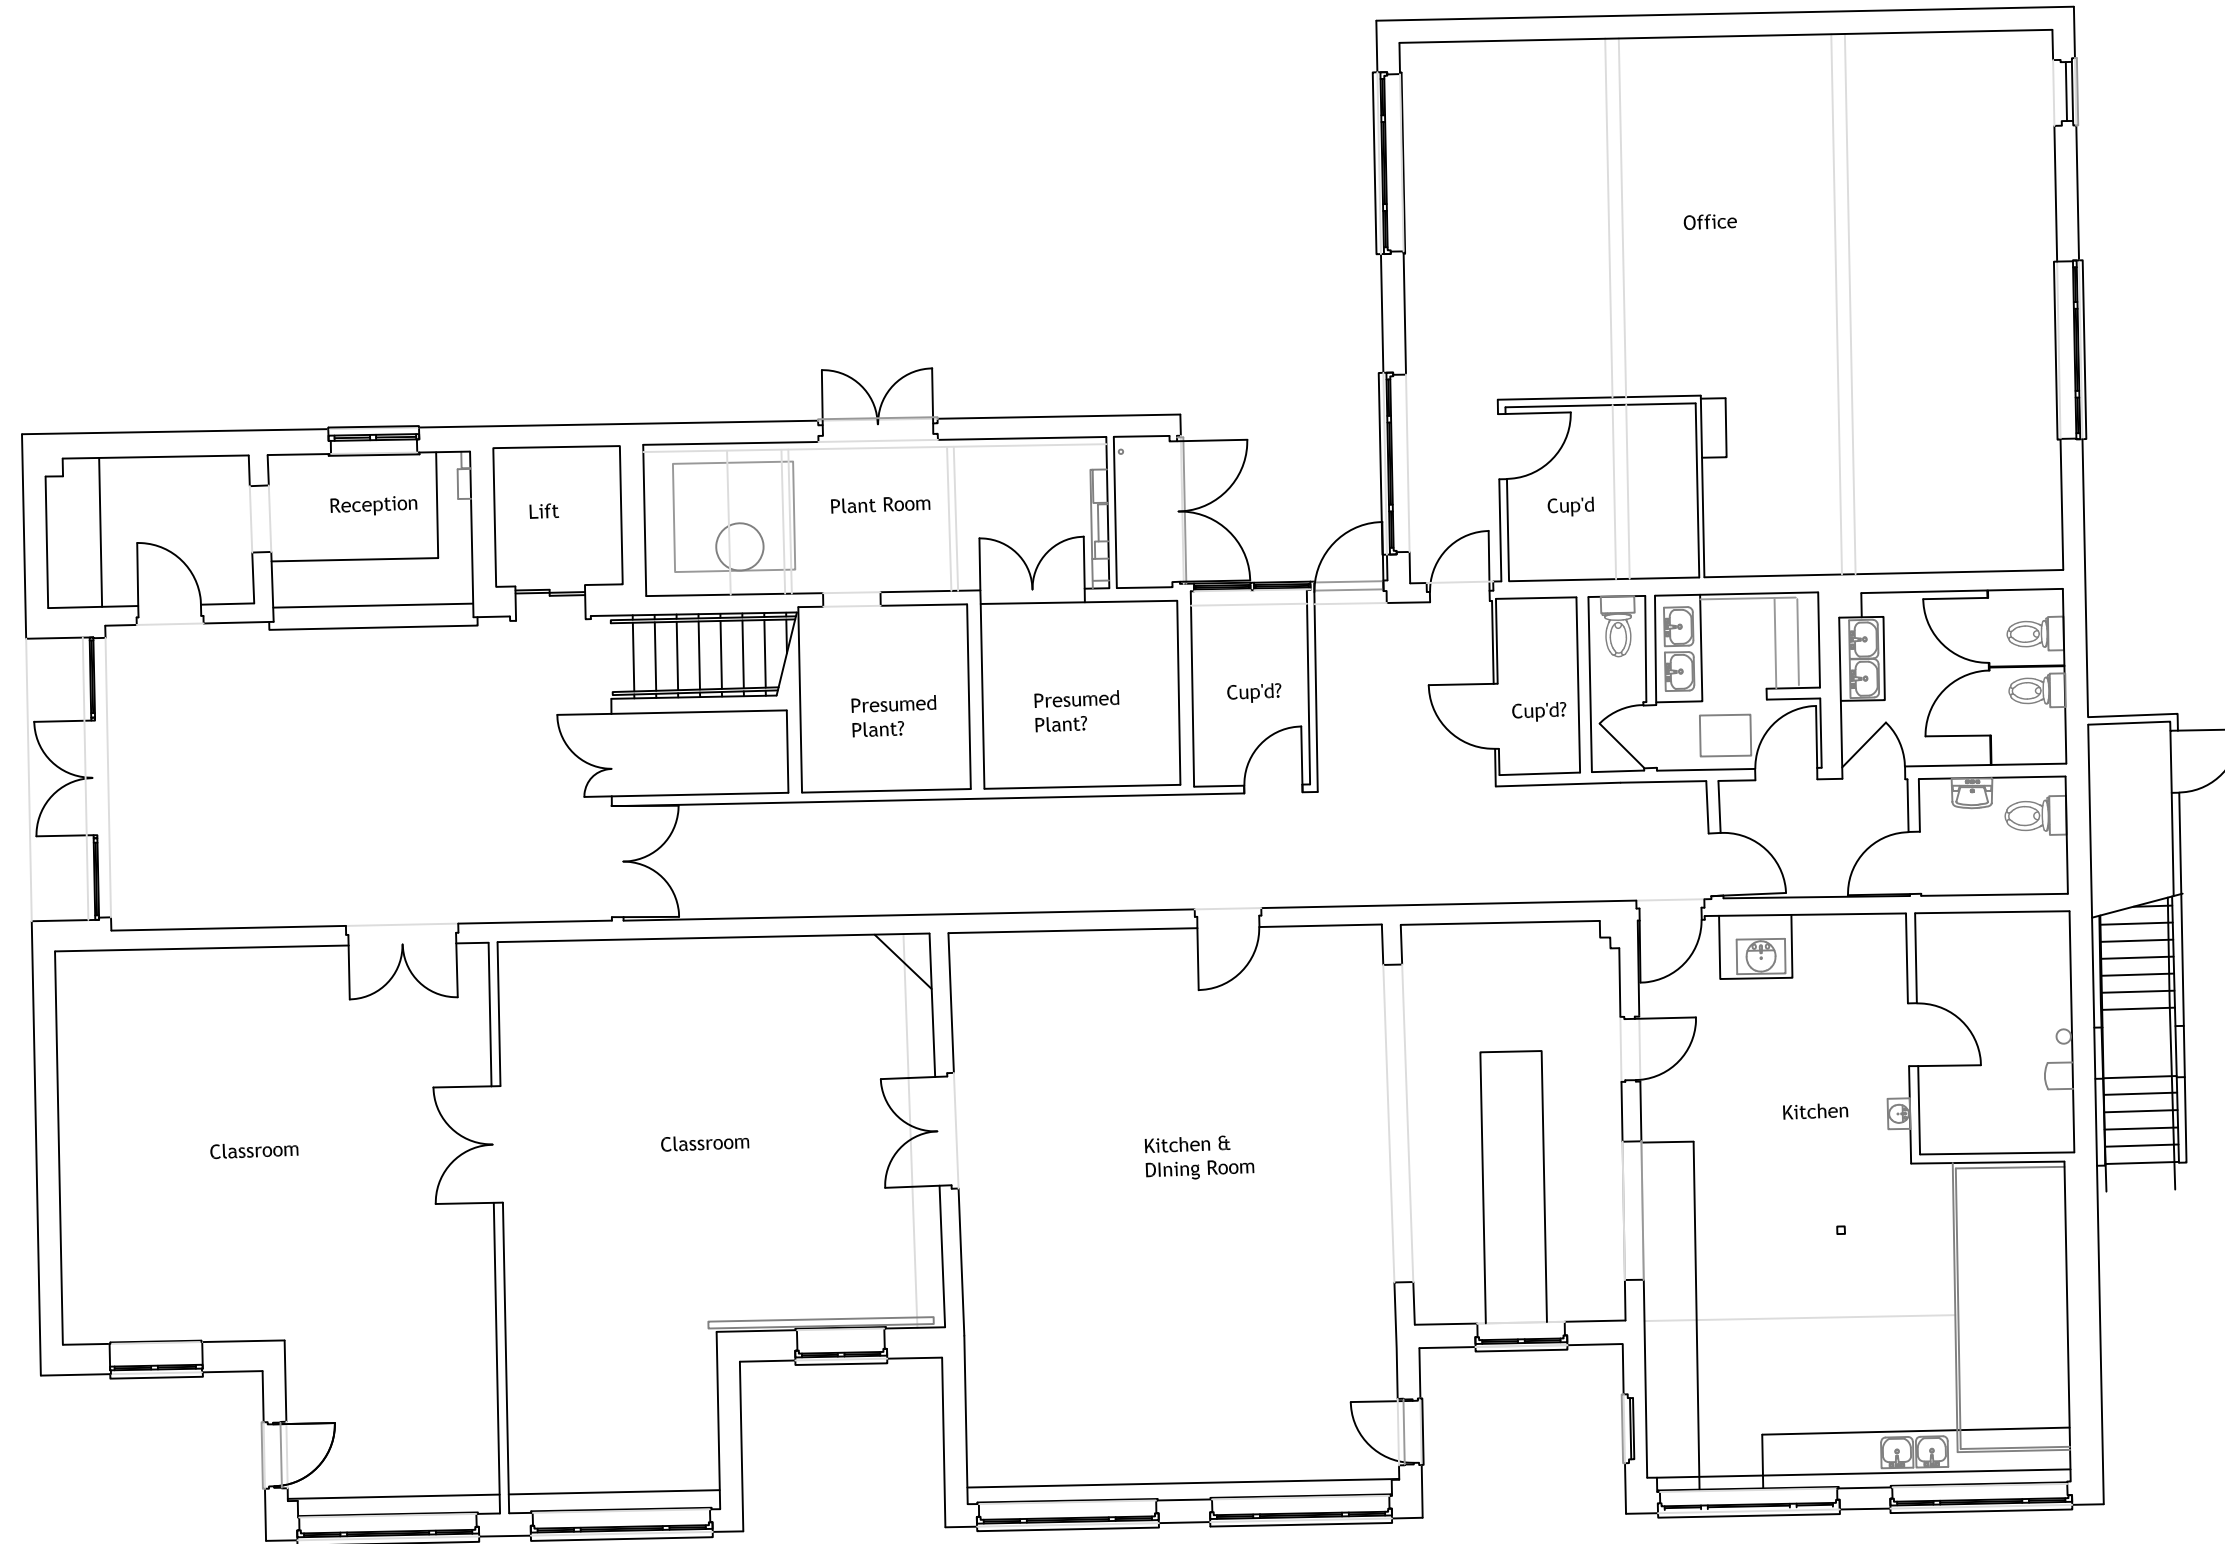

All dimensions and levels are to be checked on site by the contractor prior to preparation of shop drawings and commencement of works on site.

Do not scale from this drawing.

This drawing and the copyrights and patents therein are the property of ig9 and may not be used or reproduced without prior written consent.

This drawing is to be read in conjunction with all relevant consultant's and/or specialist's drawings/documents and any discrepancies or variations are to be notified to ig9 Limited before the affected work commences.

Rev	Date	Description
ig⁹ Building Surveying Consulting Engineers Project Management Consulting Engineers Principal Designer Cost Consultants 11 Riverside Building Trinity Buoy Wharf 64 Orchard Place London E14 0FP t. 0207 538 4646 e. info@ig9.co.uk w. www.ig9.co.uk		
Client London Borough of Haringey		
Project Clarendon Hub Clarendon Road Hornsey N8 0DJ		
Title Existing Ground Floor Plan		
Scale 1:100 @ A3	Drawn By CB	
Date May 2023	Checked By JB	
Drawing No. 2223-102261-011	Revision P2	