


All dimensions and levels are to be checked on site by the contractor prior to preparation of shop drawings and commencement of works on site.

Do not scale from this drawing.

This drawing and the copyrights and patents therein are the property of IqS and may not be used or reproduced without prior written consent.

This drawing is to be read in conjunction with all relevant consultant's and/or specialist's drawings/documents and any discrepancies or variations are to be notified to ig3 United before the affected work commences.

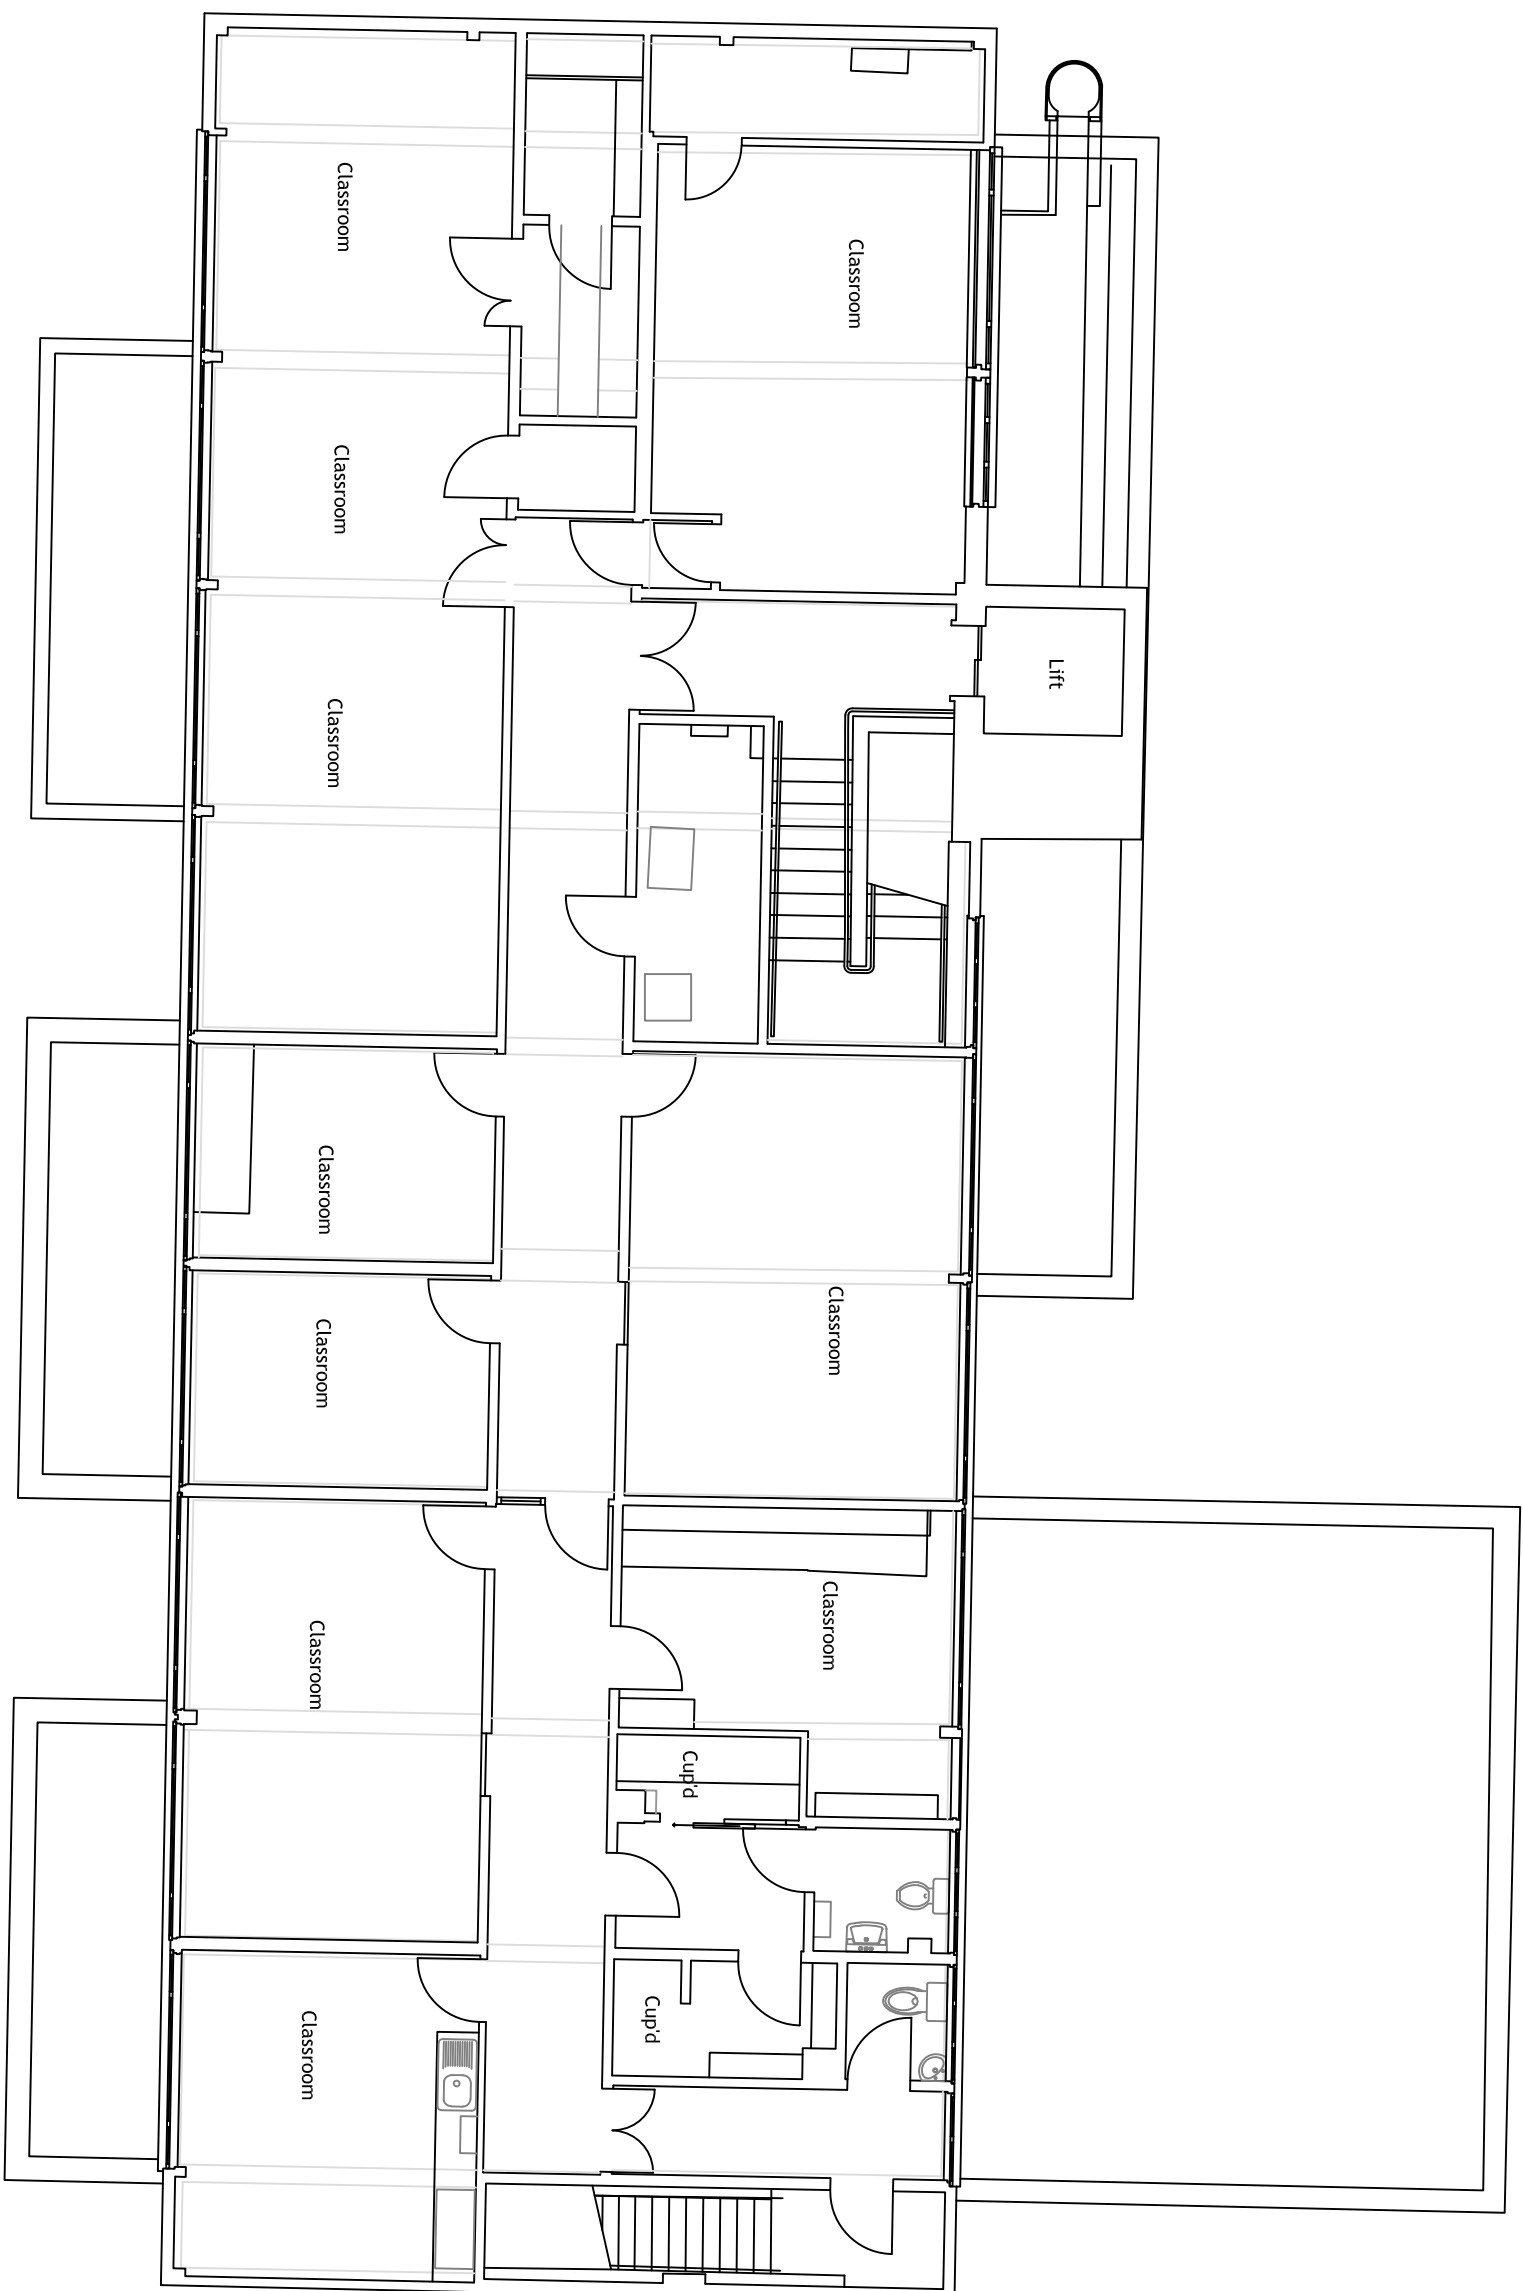

Rev	Date	Description
		 11 Riverside Building Trinity Buoy Wharf 64 Orchard Place London E14 0FP t: 0207 538 4646 e: info@ig.co.uk w: www.ig9.co.uk
Building Surveying Project Management Cost Consultants Consulting Engineers Principal Designer		
Client		
London Borough of Hamsey		
Project		
Clarendon Hill Clarendon Road Horney N6 0DJ		
Title		
Existing First Floor Plan		
Scale	Drawn By	
1:100 @ A3	CB	
Date	Checked By	
May 2023	JB	
Drawing No.	Revision	
2223-102261-013	P2	