


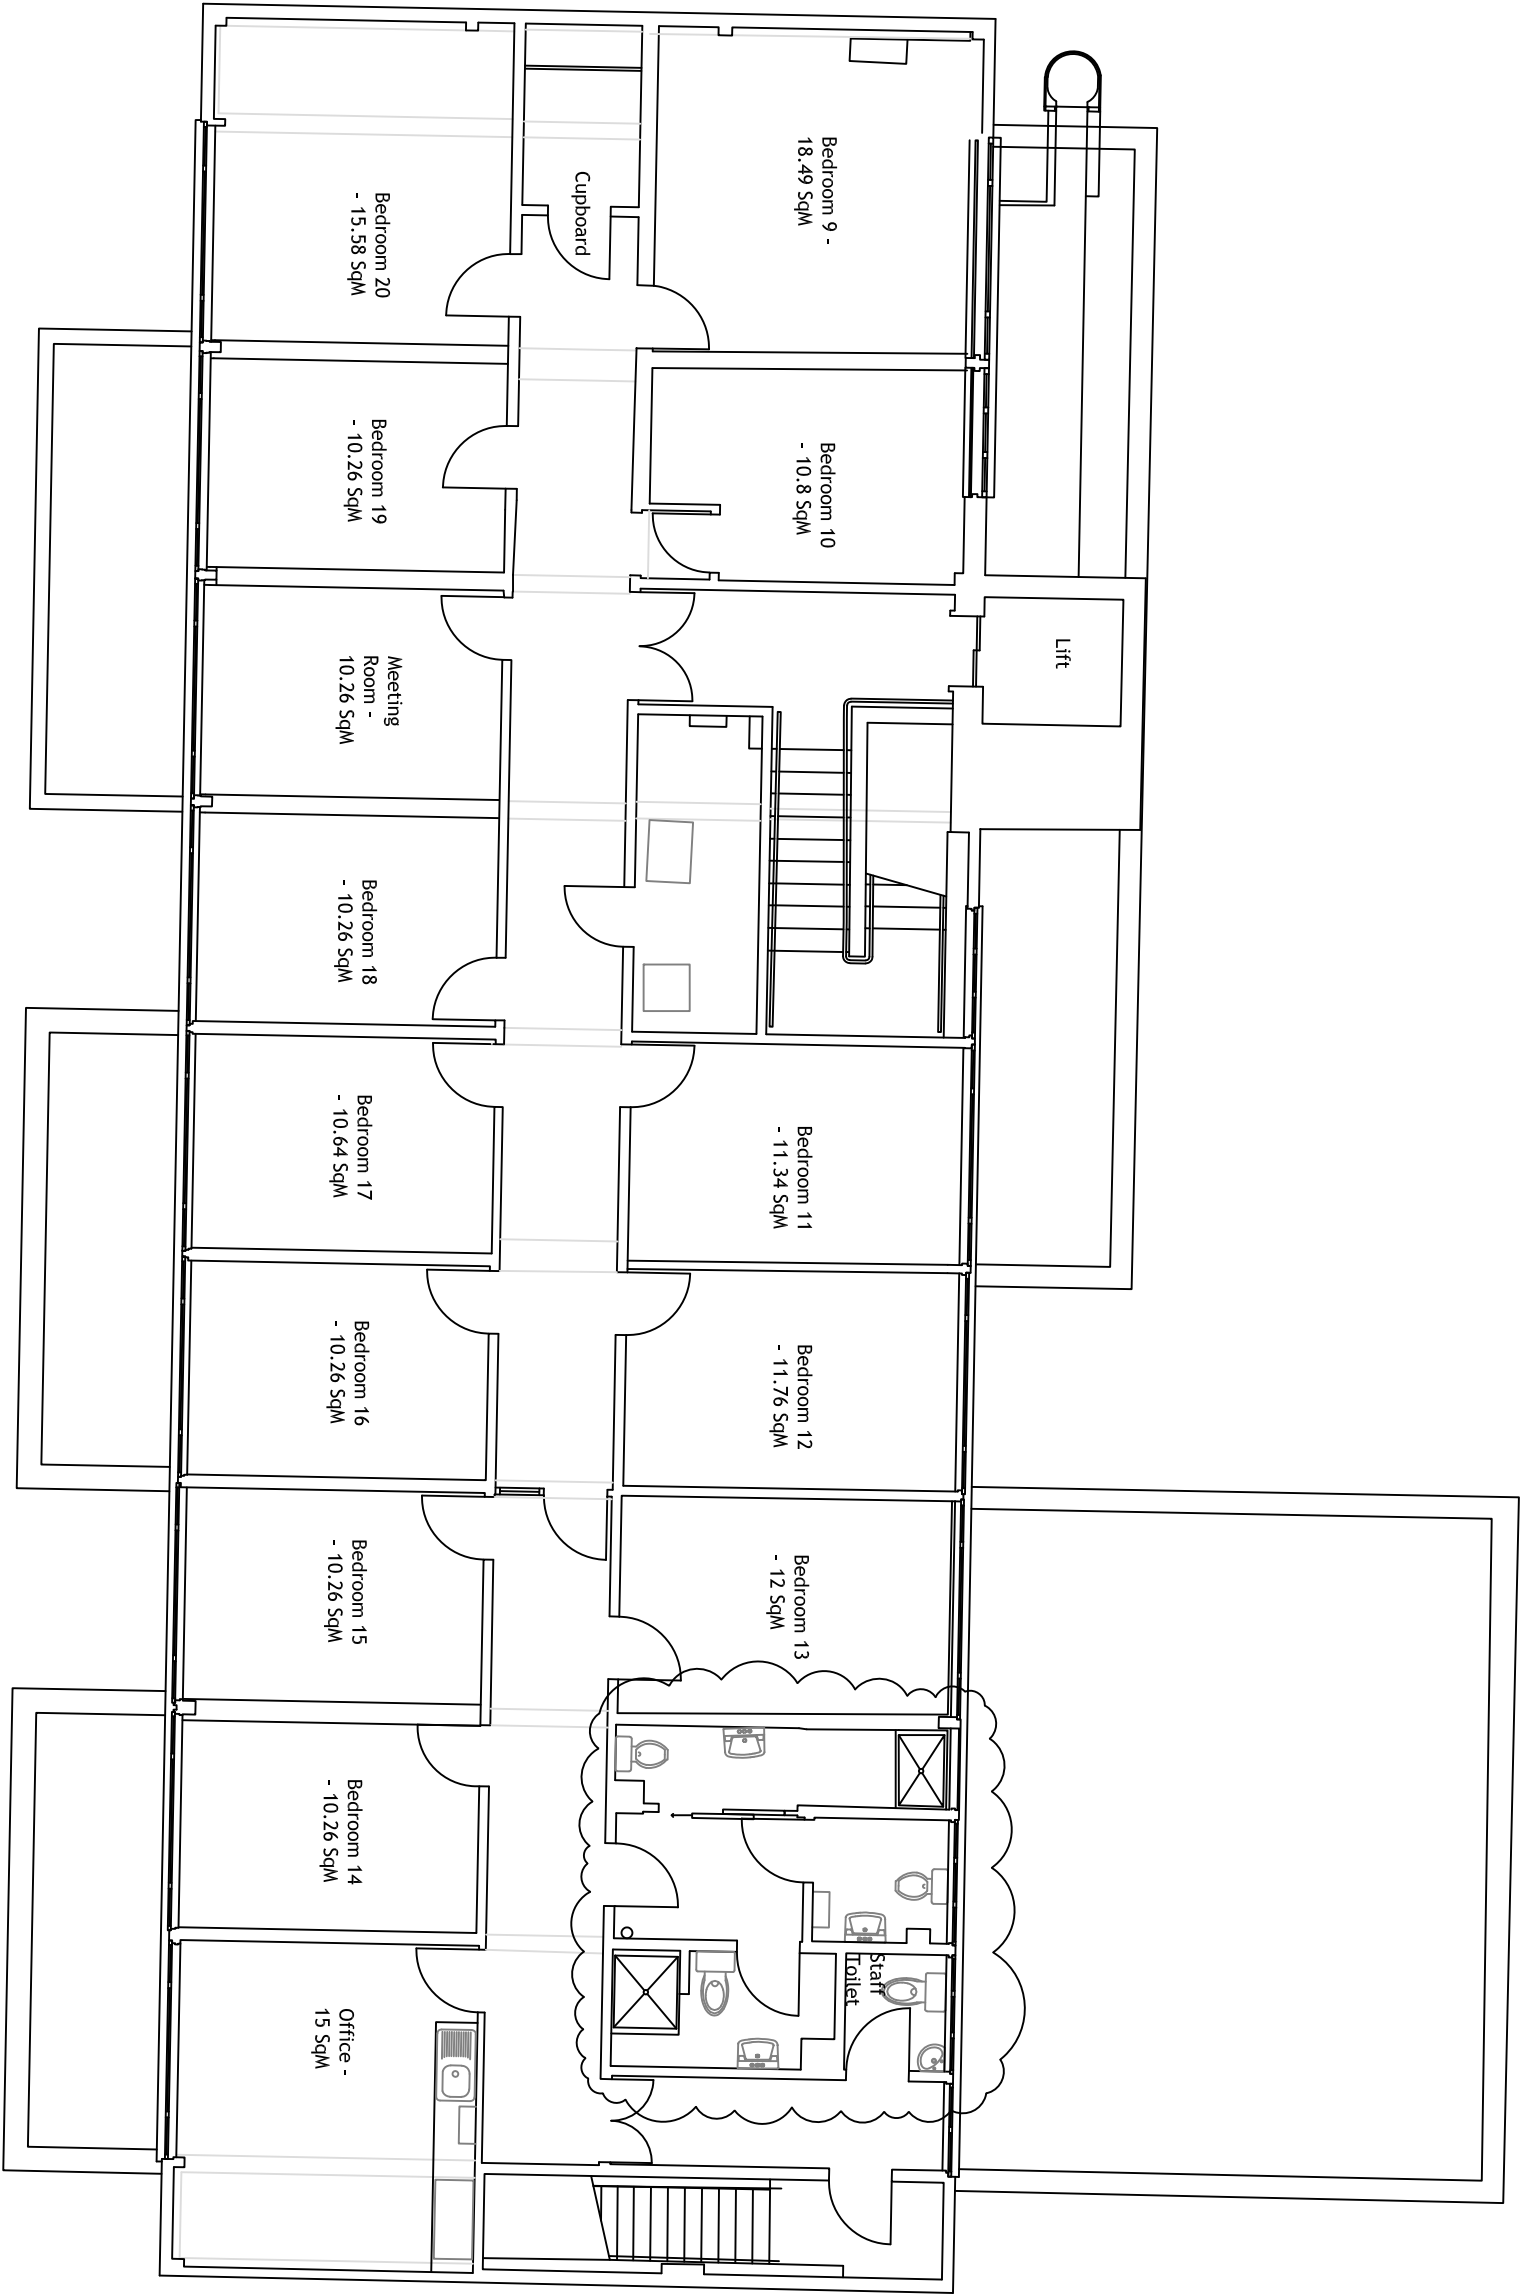

All dimensions and levels are to be checked on site by the contractor prior to preparation of shop drawings and commencement of works on site.

Do not scale from this drawing.

This drawing and the copyrights and patents therein are the property of ig9 and may not be used or reproduced without prior written consent.

This drawing is to be read in conjunction with all relevant consultants' and/or specialists' drawings/documents and any discrepancies or variations are to be notified to ig9 limited before the affected work commences.

Rev		Date		Description	
				 11 Riverside Building Trinity Buoy Wharf 64 Orchard Place London E14 0FP t. 0207 536 4646 e. info@ig9.co.uk w. www.ig9.co.uk Building Surveying Project Management Consulting Engineers Principal Designer Cost Consultants	
Client					
London Borough of Haringey					
Project					
Clarendon Hub Clarendon Road Hornsey N8 0DJ					
Title					
Proposed First Floor Plan Option 2					
Scale		Drawn By			
1 : 100 @ A3		CB			
Date		Checked By			
May 2023		JB			
Drawing No.		Revision			
2223-102261-014		P2			