




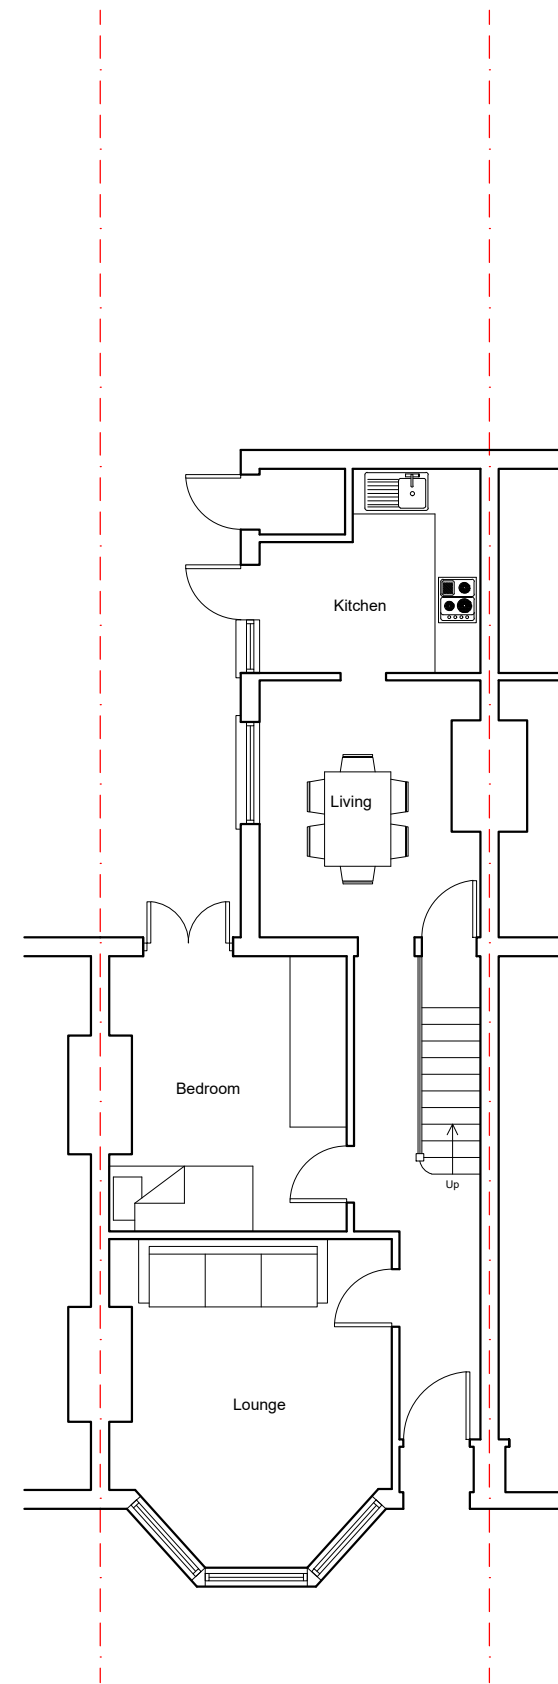


Ground Floor Plan

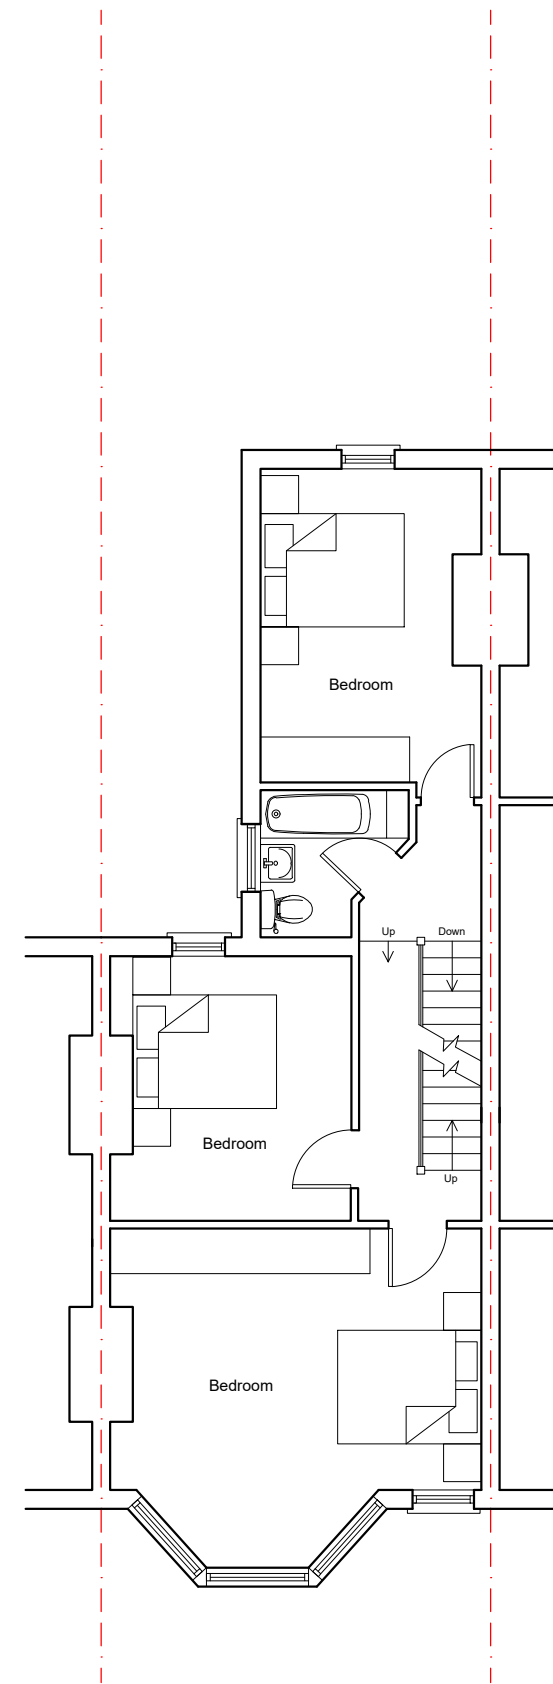

First Floor Plan

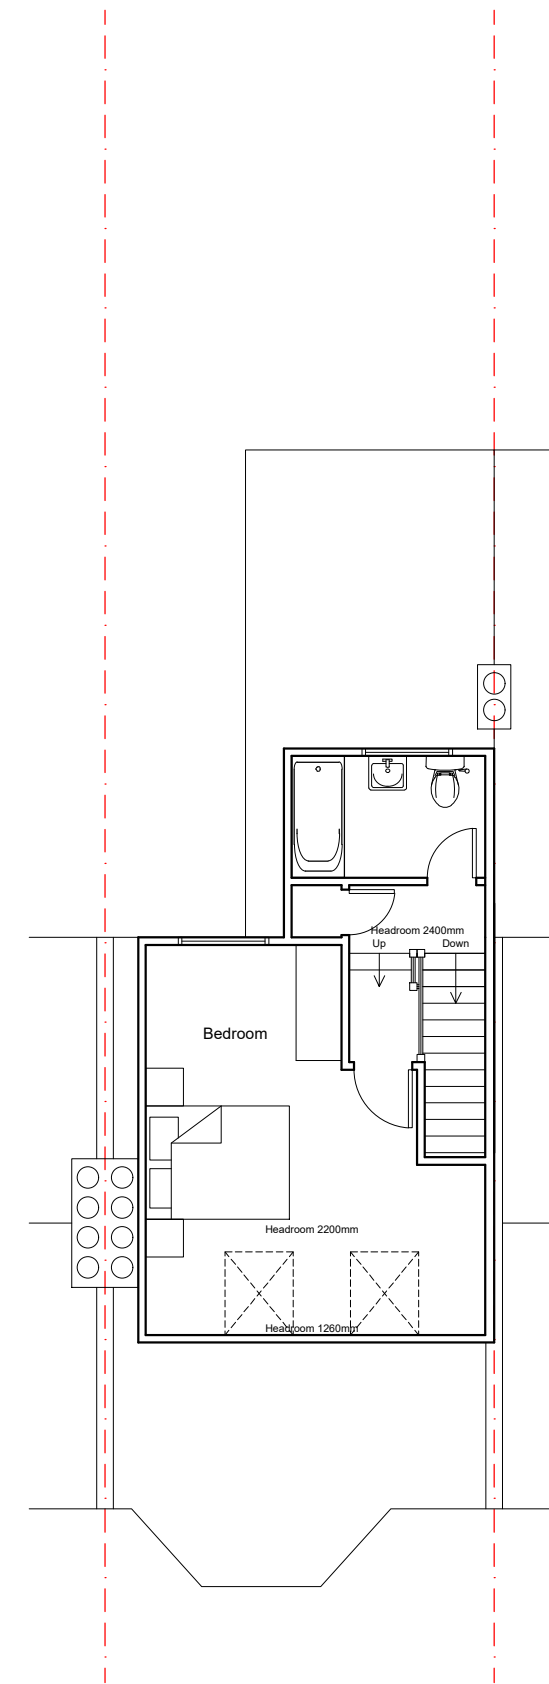


Loft Plan

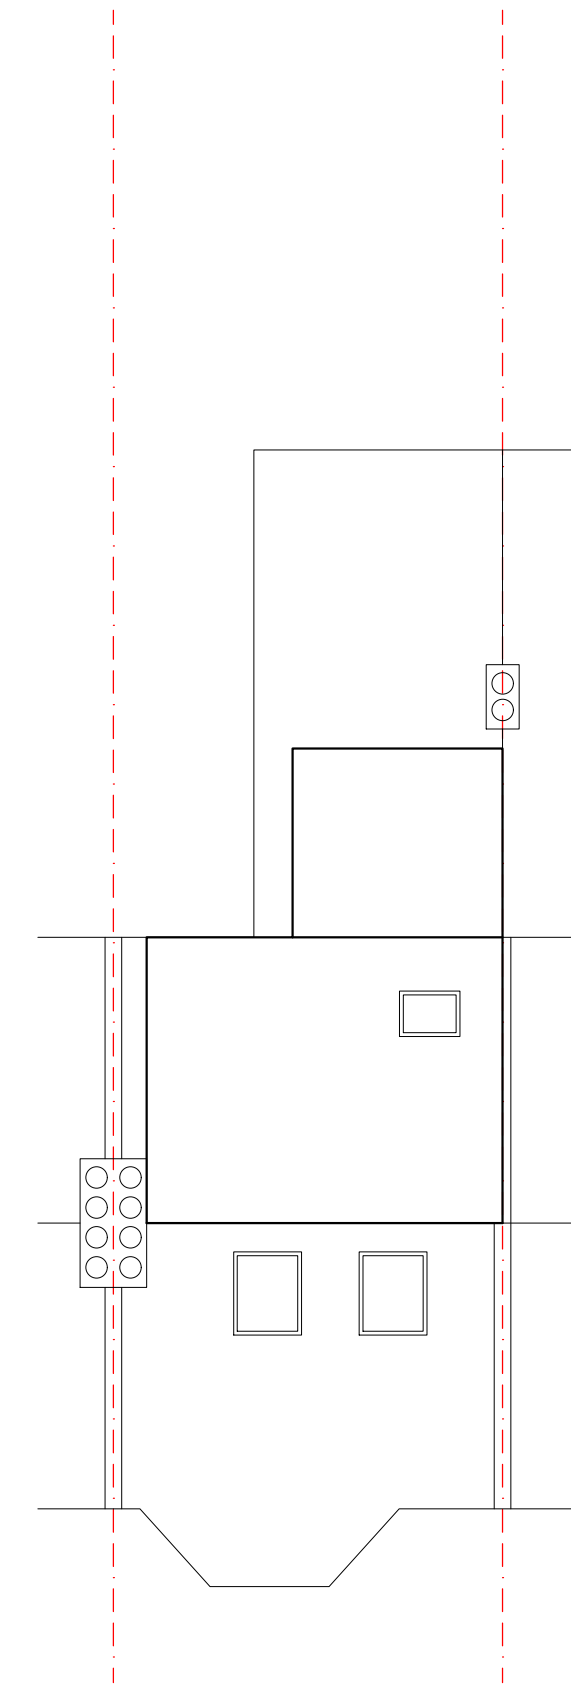

Roof Plan

PROPOSED FLOOR PLANS

25 Kitchener Road, Tottenham,
London, N17 6DU

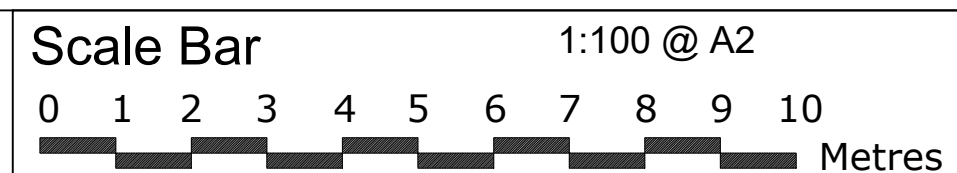

THE GILLETT MACLEOD PARTNERSHIP
Chartered Architects & Town Planning Consultants
1 High Road Old Eastcote Pinner Middlesex HA5 2EW tel. 0208 868 1333

Drg. No. 23/3563/05
Scale 1:100
Date 14/02/23
Drawn by KH

REVISION	
(C)	drawer