


VOLUME CALCULATION


PROPOSED DORMER
$$\text{Vol} = \left(\frac{3.71 \times 2.41 \times 4.71}{2} \right) = 21.06\text{m}^3$$

PROPOSED ROOF EXTENSION
$$\text{Vol} = 2.50 \times 2.60 \times 2.78 = 18.07\text{m}^3$$

TOTAL VOLUME PROPOSED = 39.13m³
LESS THAN THE 40m³ ALLOWED UNDER PERMITTED
DEVELOPMENT FOR LOFT EXTENSIONS

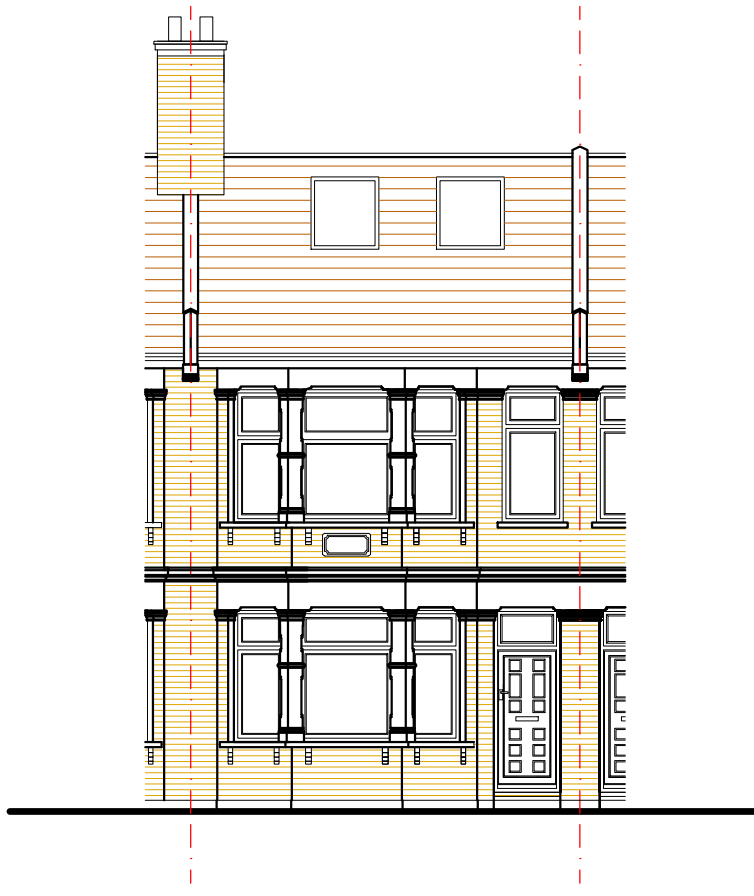


East Elevation

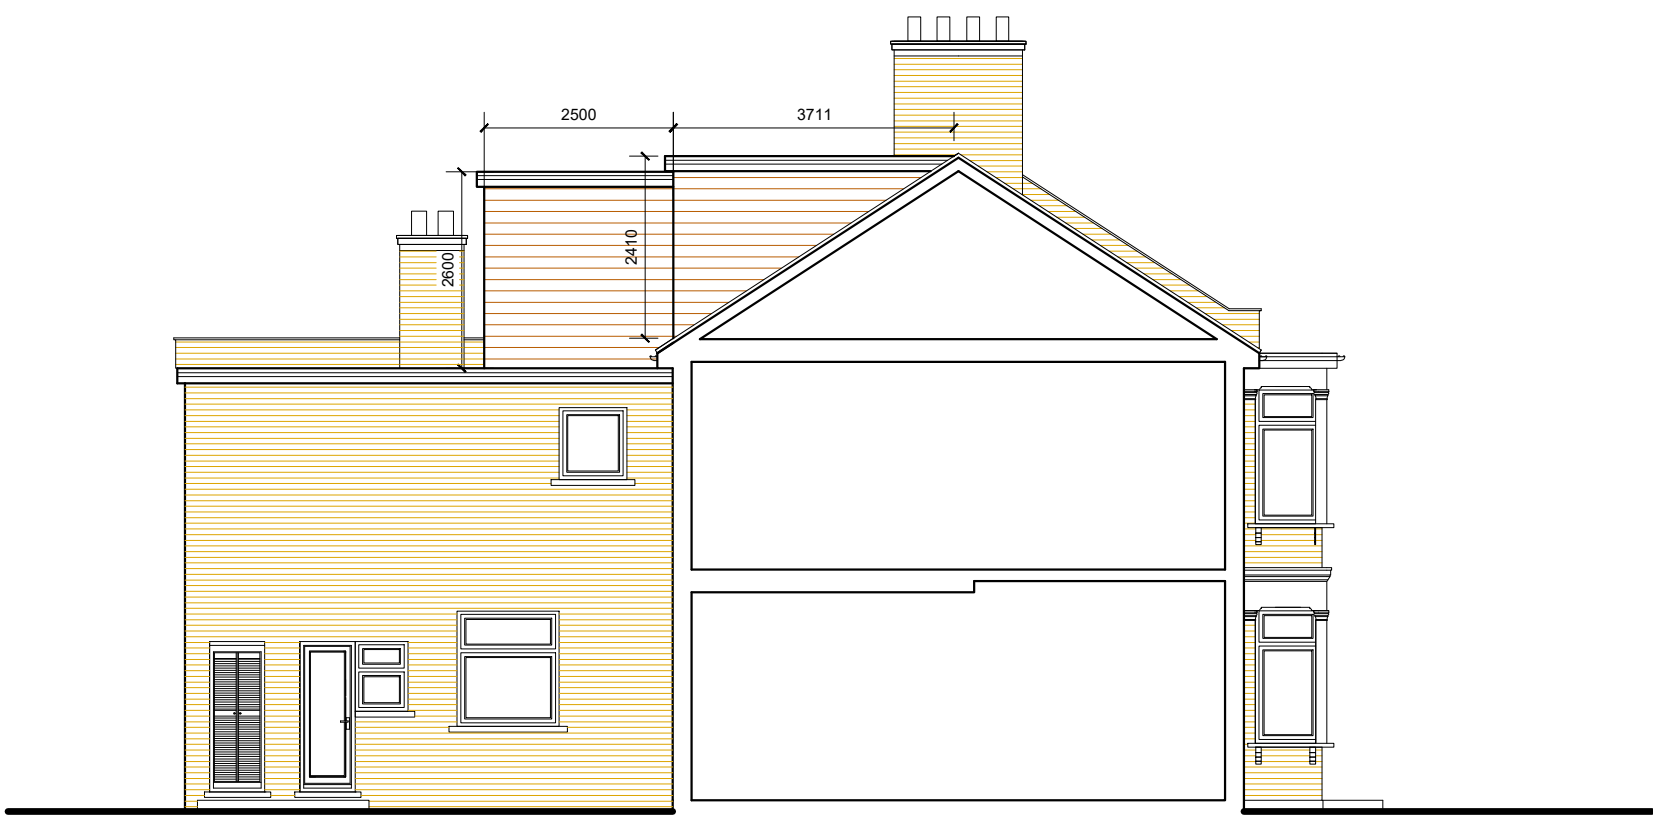

South Elevation




West Elevation

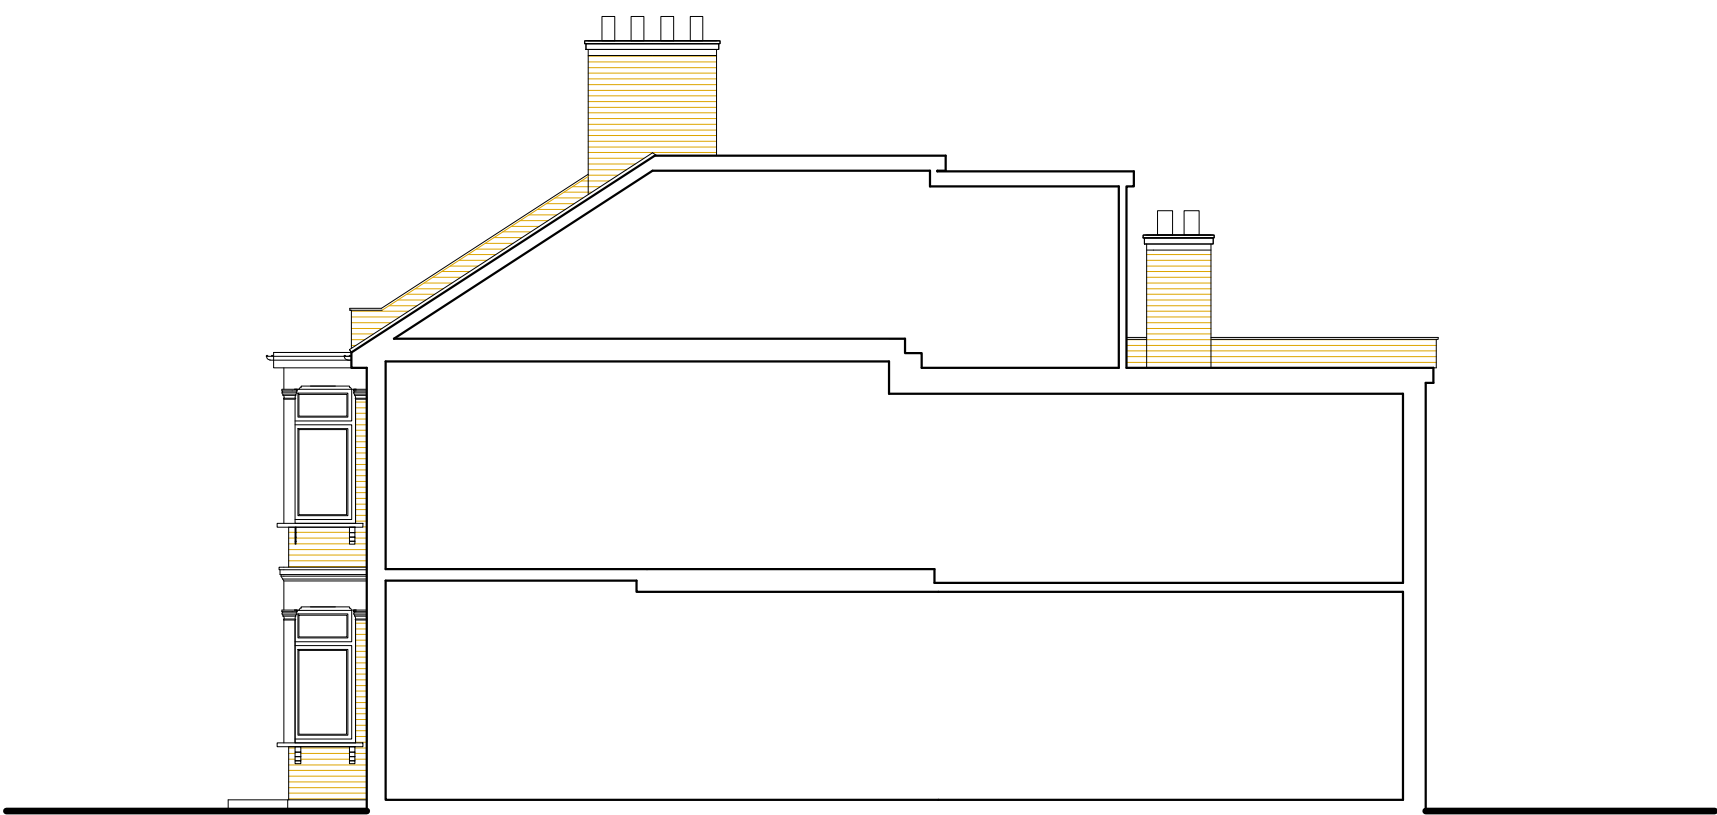

North Elevation

PROPOSED ELEVATIONS

25 Kitchener Road, Tottenham,
London, N17 6DU

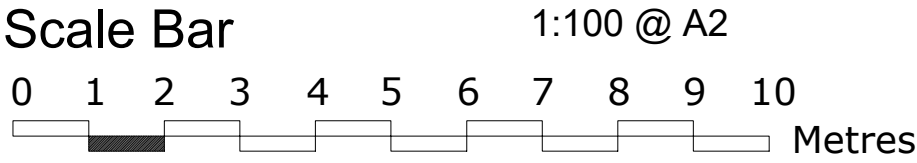

THE GILLETT MACLEOD PARTNERSHIP
Chartered Architects & Town Planning Consultants
1 High Road Old Eastcote Pinner Middlesex HA5 2EW tel. 0208 868 1333

Drg. No. 23/3563/07
Scale 1:100
Date 14/02/23
Drawn by KH

REVISION	
©	drawer