




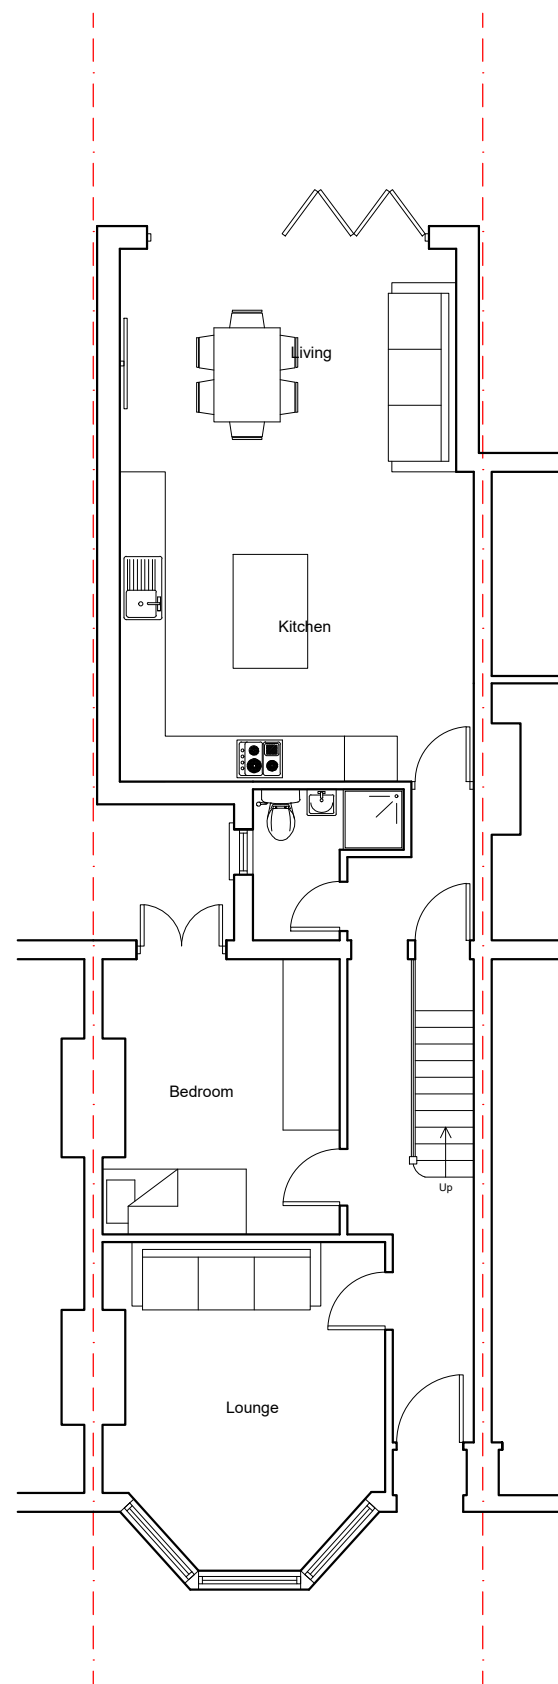

Ground Floor Plan

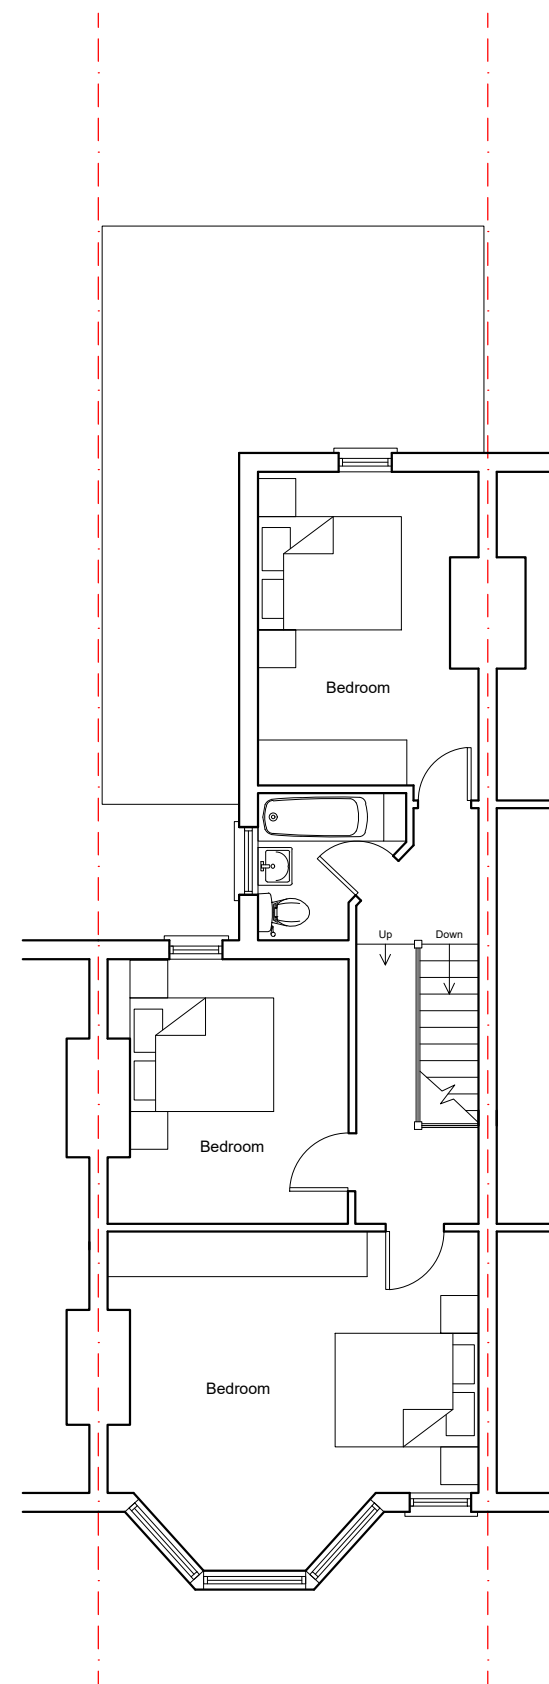


First Floor Plan

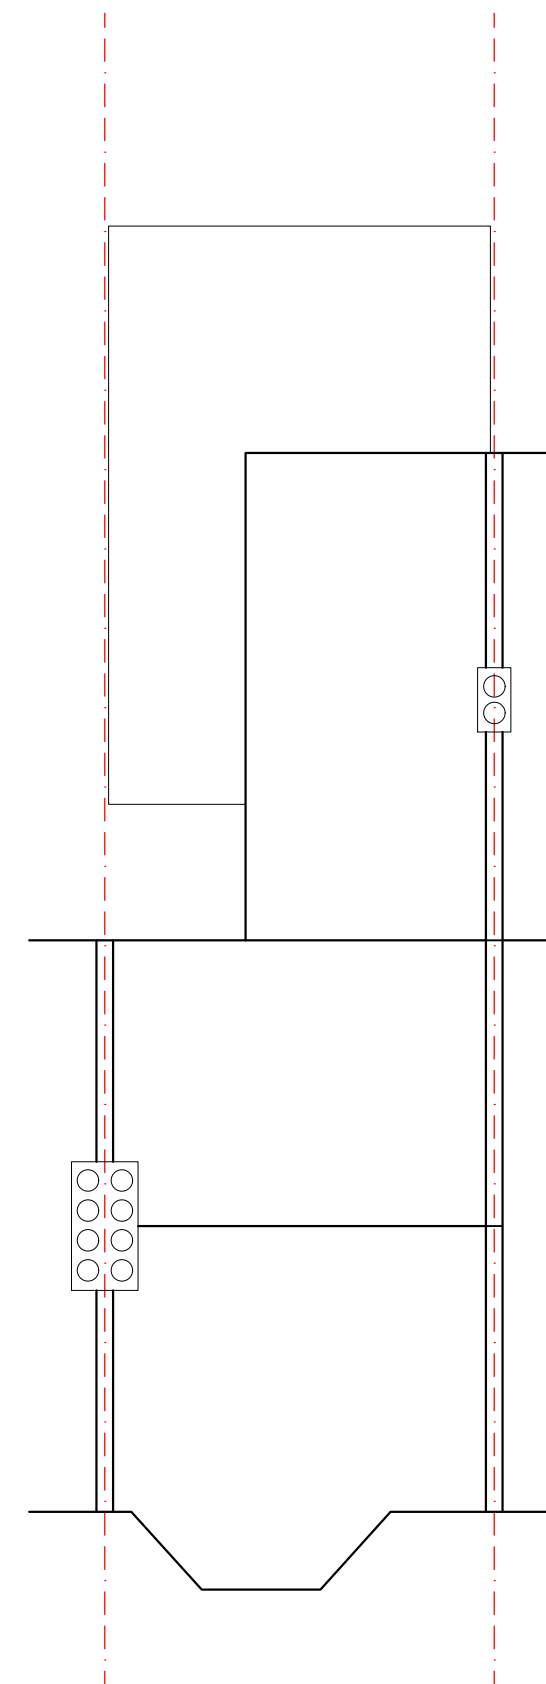

Roof Plan

PROPOSED FLOOR PLANS

*25 Kitchener Road, Tottenham,
London, N17 6DU*

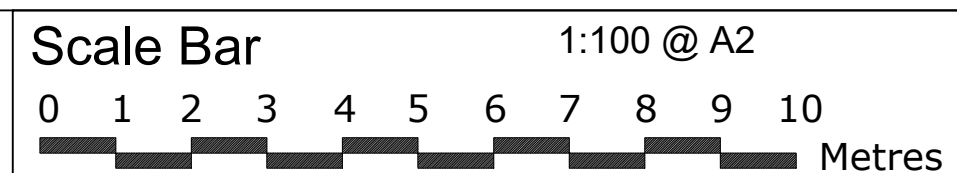

THE GILLETT MACLEOD PARTNERSHIP
Chartered Architects & Town Planning Consultants
1 High Road Old Eastcote Pinner Middlesex HA5 2EW tel. 0208 868 1333

Drg. No. 23/3563/15
Scale 1:100
Date 14/02/23
Drawn by KH

REVISION

©	drawer
---	--------