
 


Site Plan for proposed wall and metal gate at 66 Cromwell Ave.

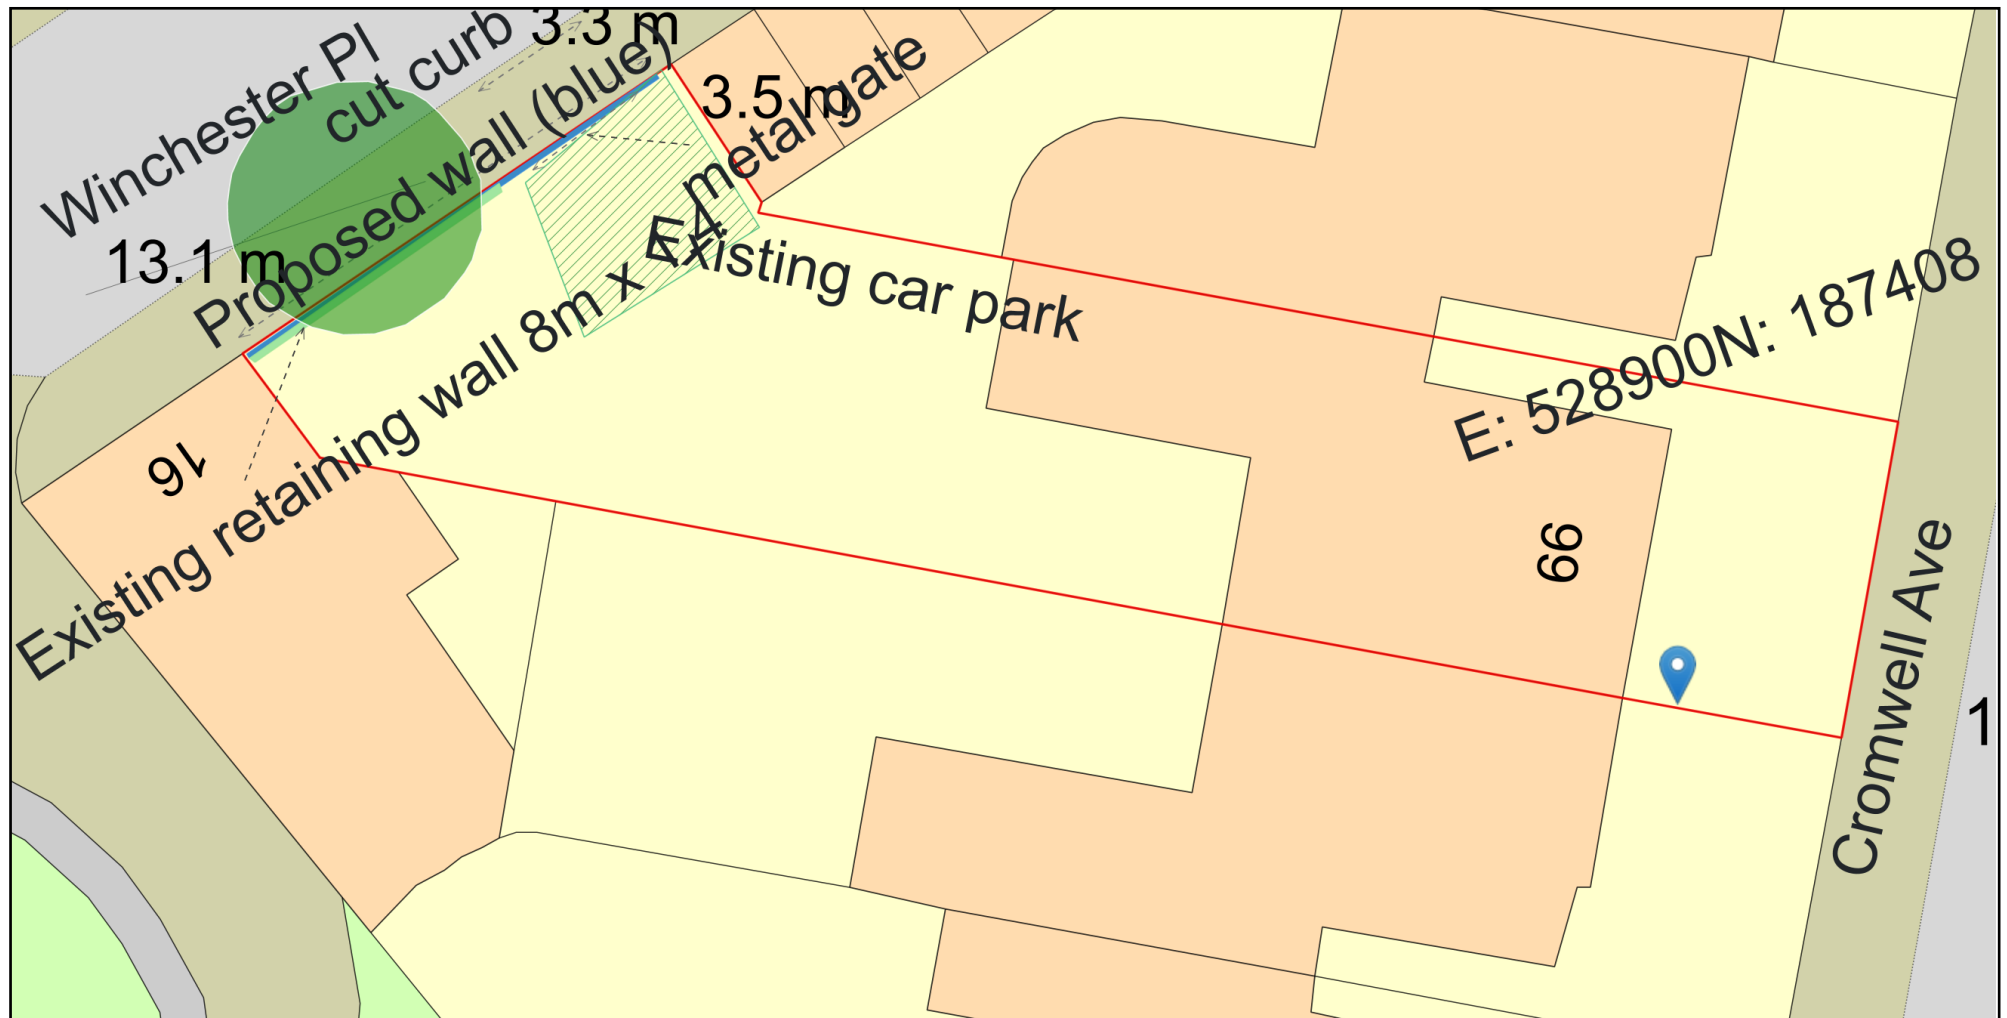

Plan Produced for: Haringey

Date Produced: 22 Jun 2023

Plan Reference Number: TQRQM23173132807716

Scale: 1:200 @ A4

© Crown copyright and database rights 2023 OS 100042766