




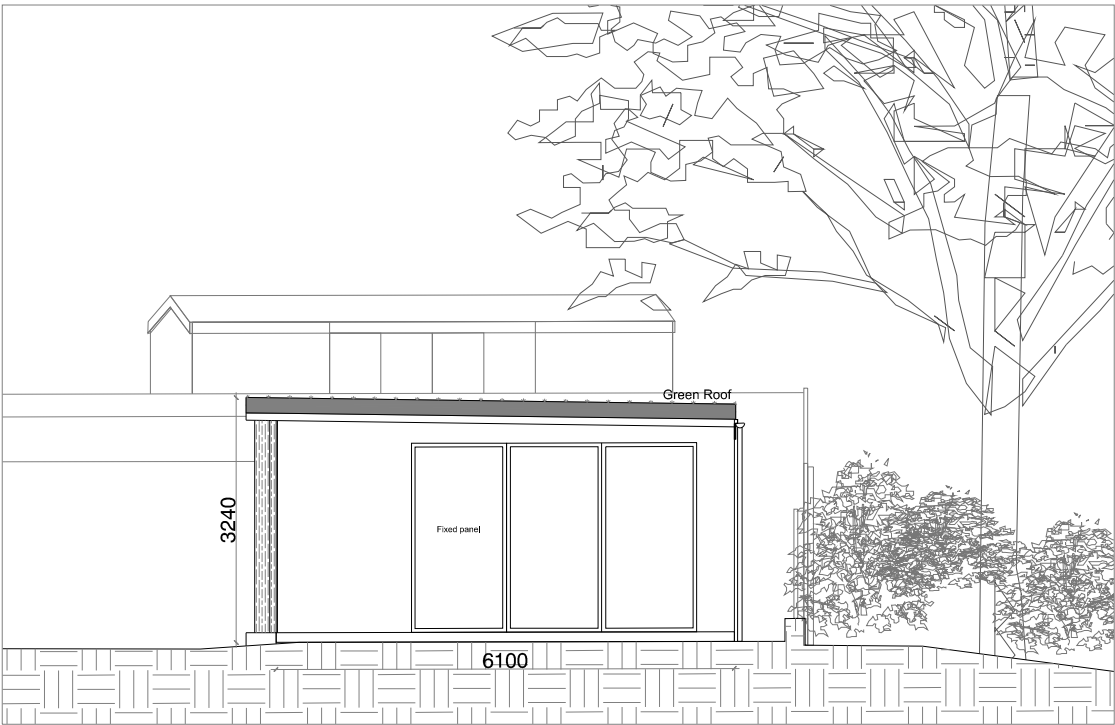


PROPOSED OUTBUILDING FRONT ELEVATION
SCALE 1:100

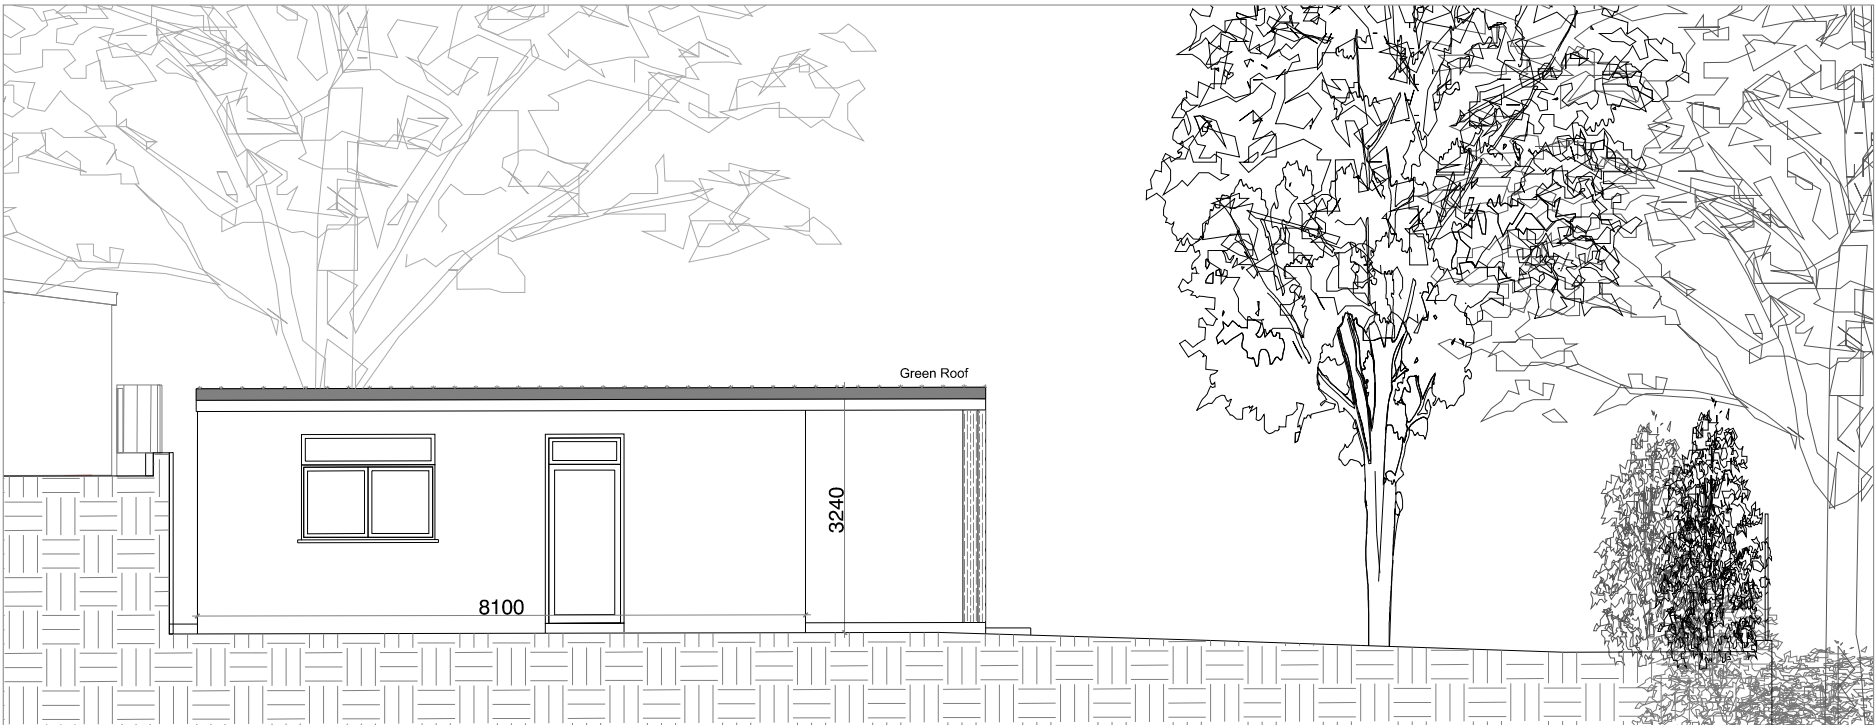

PROPOSED OUTBUILDING LEFT SIDE ELEVATION
SCALE 1:100

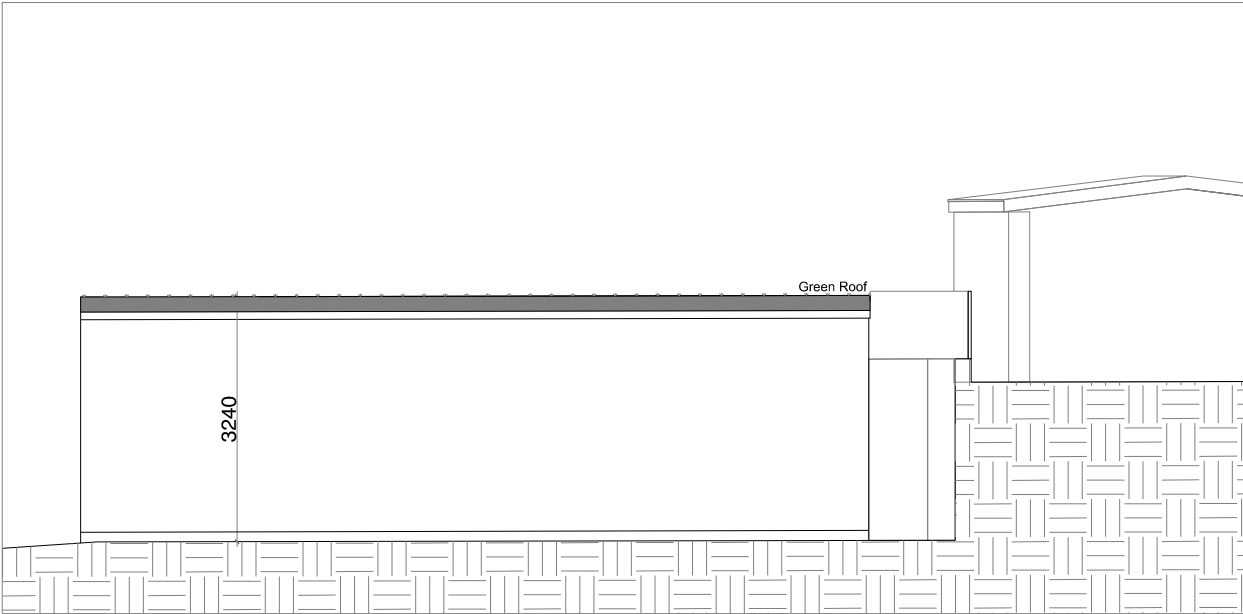

PROPOSED OUTBUILDING RIGHT SIDE ELEVATION
SCALE 1:100

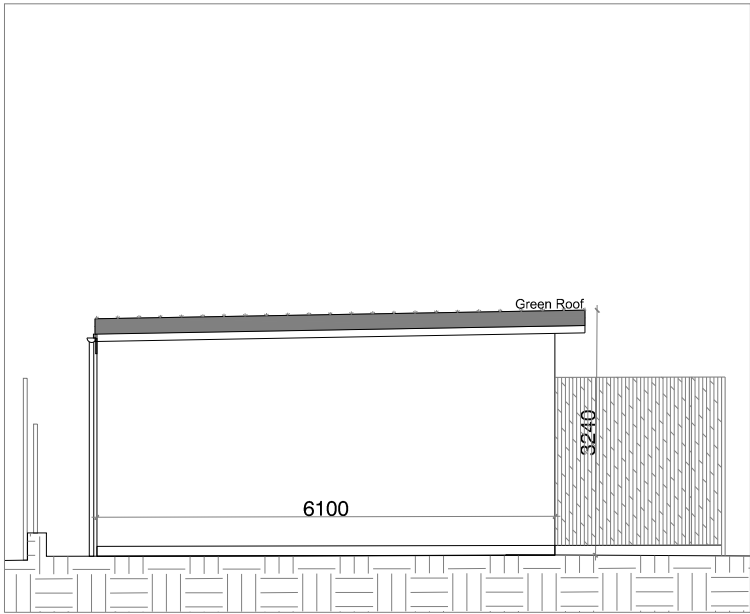

PROPOSED OUTBUILDING REAR ELEVATION
SCALE 1:100



PROPOSED OUTBUILDING SECTION AA
SCALE 1:100



SCALE 1:100

PROJECT DESCRIPTION:

CHANGE OF USE OF OUTBUILDING FROM
RESIDENTIAL GARDEN HOUSE TO COMMERCIAL
COOKING BUSINESS PREMISE

Date: 14-06-2023

Drawing No: AA77CA08

Revision No: -

Scale: 1:100 @ A3



TITLE : PROPOSED ELEVATION & SECTION

Project Status: Planning

Site Location:

77 CREIGHTON AVENUE, LONDON
N10 1NR.

NOTE:

All Measurements to be checked on site
before any building work commences.
Discrepancy amendments should be made
and informed to relevant party. Location of
structural components to be confirmed by
Structural Engineer. All works carried out
according to Building Regulations. For
Planning Purposes only.

© Active Architecture.