



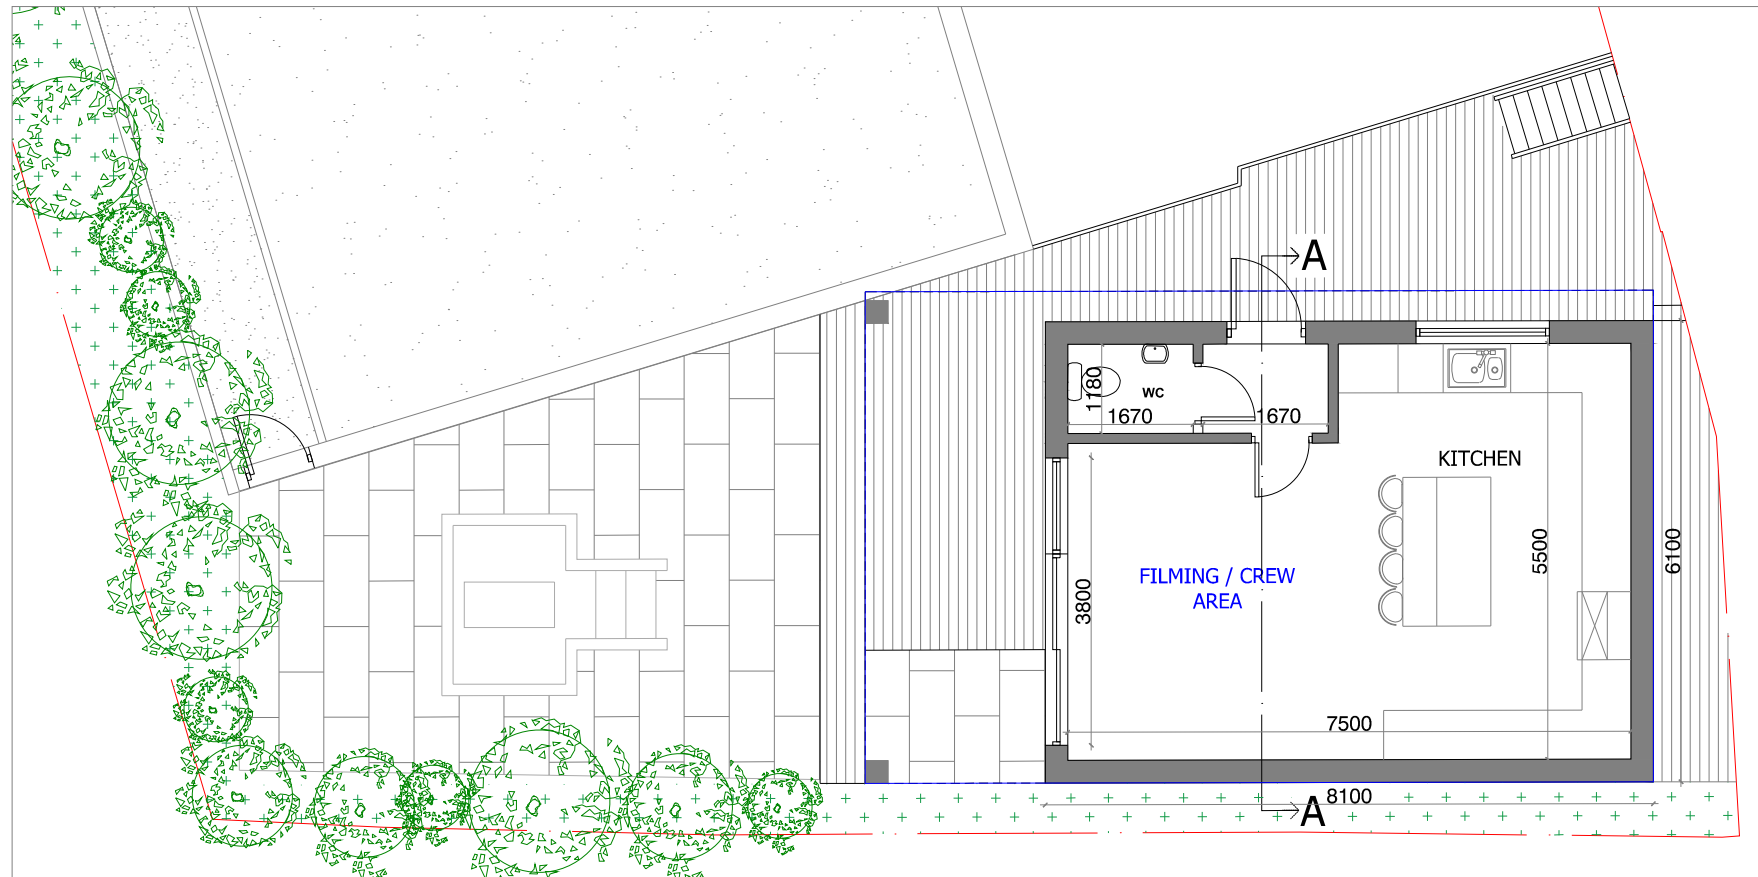

PROPOSED OUTBUILDING GROUND FLOOR PLAN
Scale 1:100

 

SCALE 1:100

PROJECT DESCRIPTION:

CHANGE OF USE OF OUTBUILDING FROM
RESIDENTIAL GARDEN HOUSE TO COMMERCIAL
COOKING BUSINESS PREMISE

Date: 14-06-2023

Drawing No: AA77CA06

Revision No: -

Scale: 1:100 @ A3




TITLE : PROPOSED FLOOR PLAN

Project Status: Planning

Site Location:

77 CREIGHTON AVENUE, LONDON
N10 1NR.

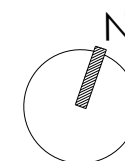

NOTE:

All Measurements to be checked on site
before any building work commences.
Discrepancy amendments should be made
and informed to relevant party. Location of
structural components to be confirmed by
Structural Engineer. All works carried out
according to Building Regulations. For
Planning Purposes only.

© Active Architecture.