




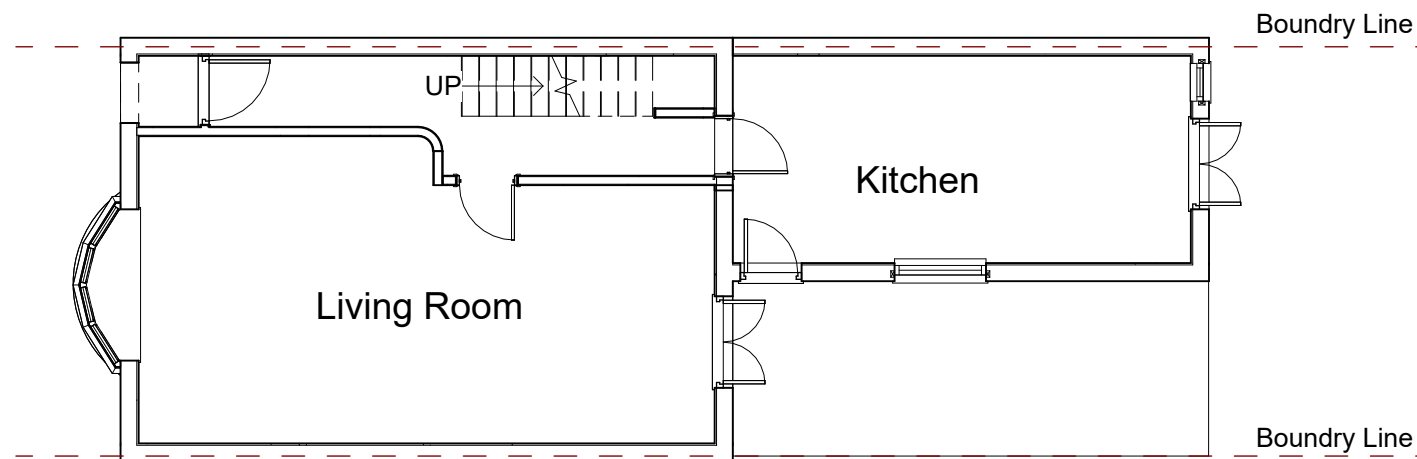


Existing. Ground Floor
1 : 100

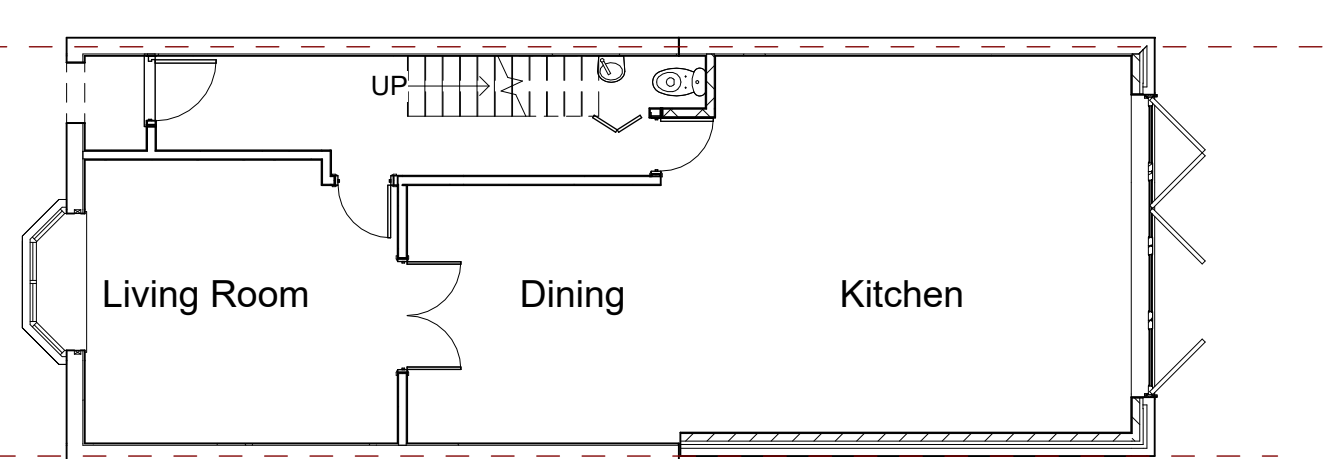

Proposed Ground Floor
1 : 100

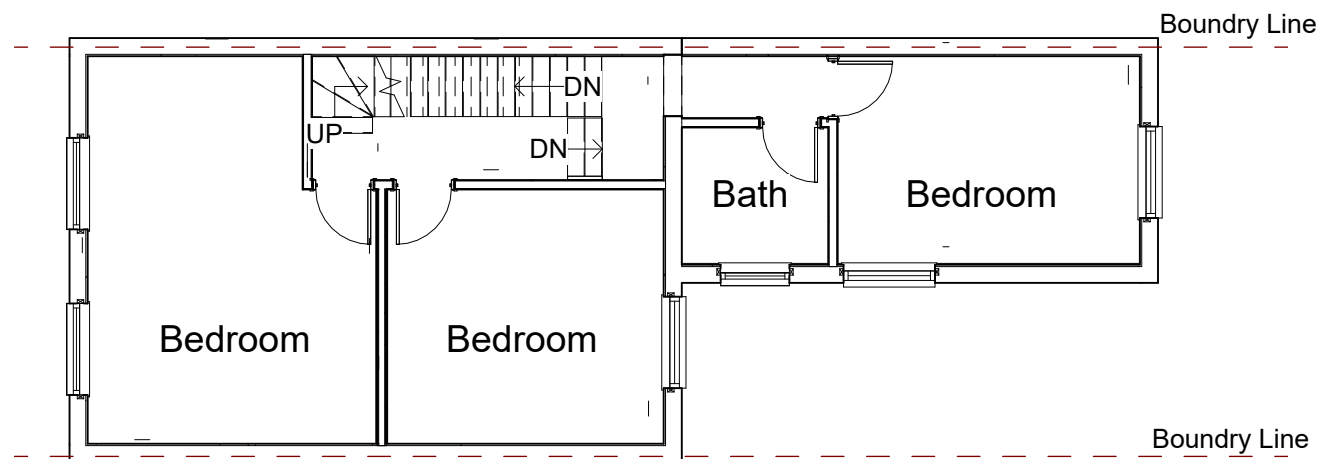

Existing First Floor
1 : 100

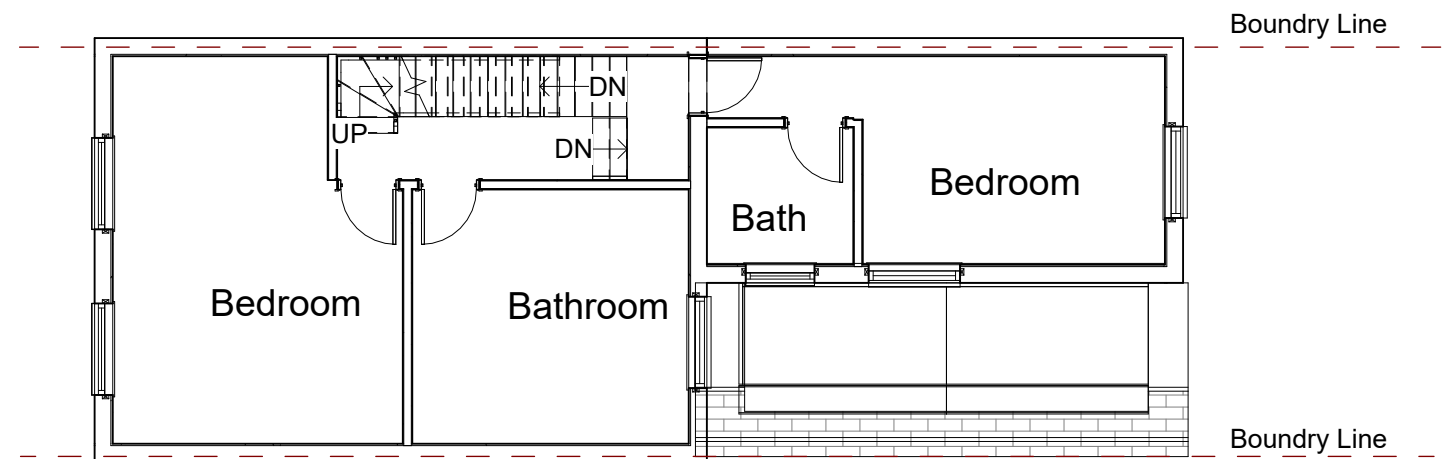


Proposed First Floor
1 : 100






Existing Rear Elevation
1 : 100

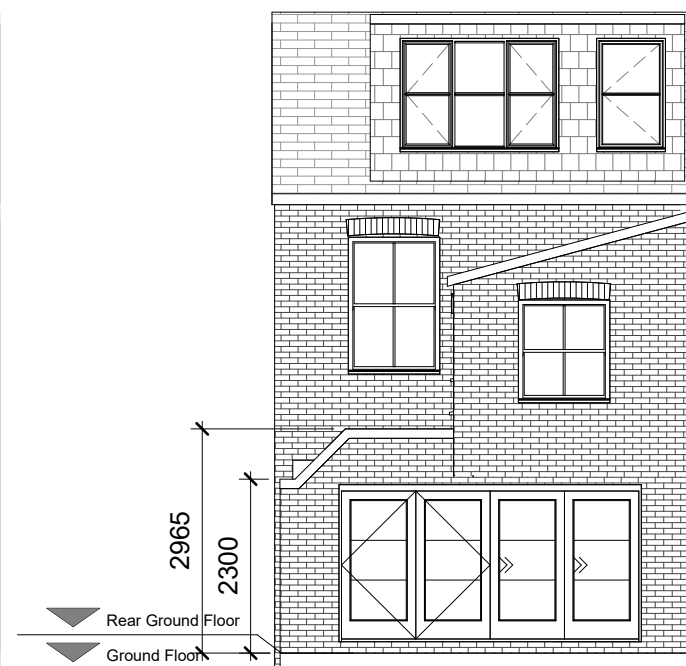

Proposed Rear Elavation
1 : 100

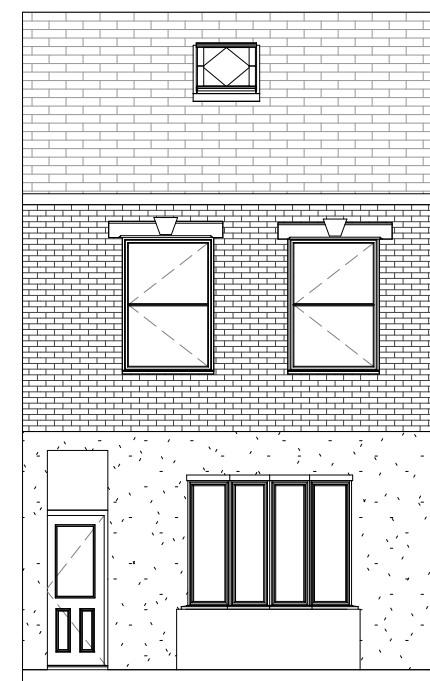


Existing Front Elevation
1 : 100



Proposed Front Elevation
1 : 100



Existing. Side Elevation
1 : 100

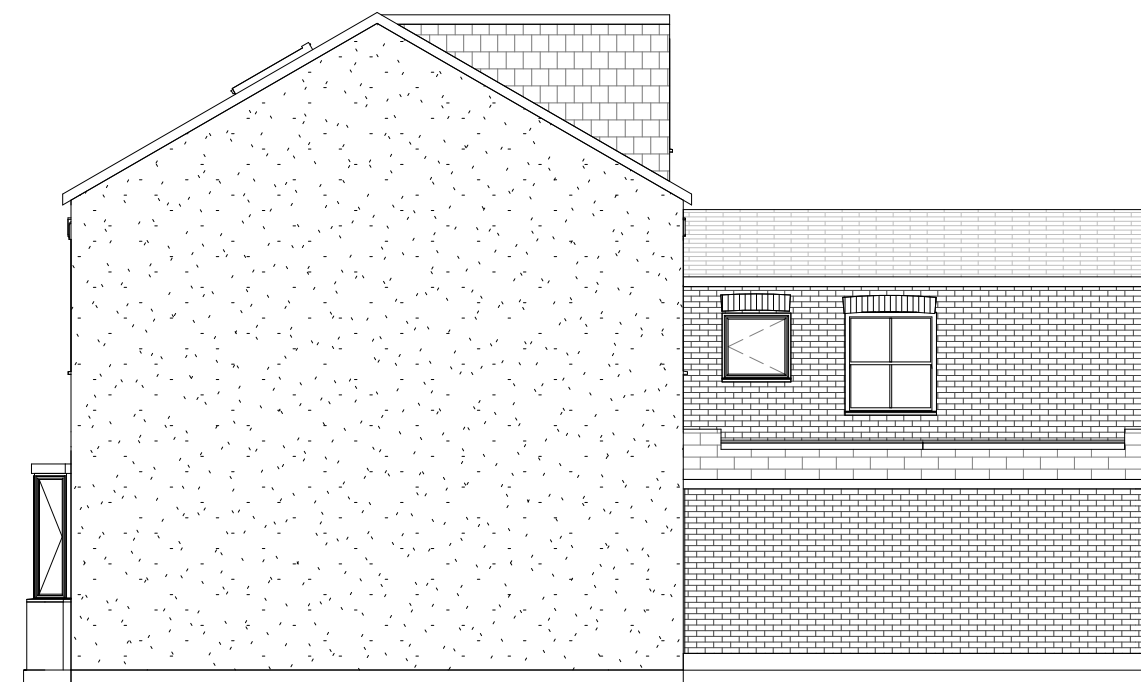

Proposed Side Elevation
1 : 100

0 1 2 3 4m
1:100



www.homerenovation.london

69 Sheen Park
TW9 1UN Richmond

07587331107

Notes :

Project : Rear Exyension

Adress : 59 Holmesdale Rd,
London N6 5TH

Sheet Name : Elevations

Date 15.05.2022

Drawn by AST

Checked by MST

Project number
Project Number Scale (@ A3) 1 : 100

DRAWING NUMBER REV

A102