





EXISTING GROUND & FIRST FLOOR PLANS (1:100@A3)

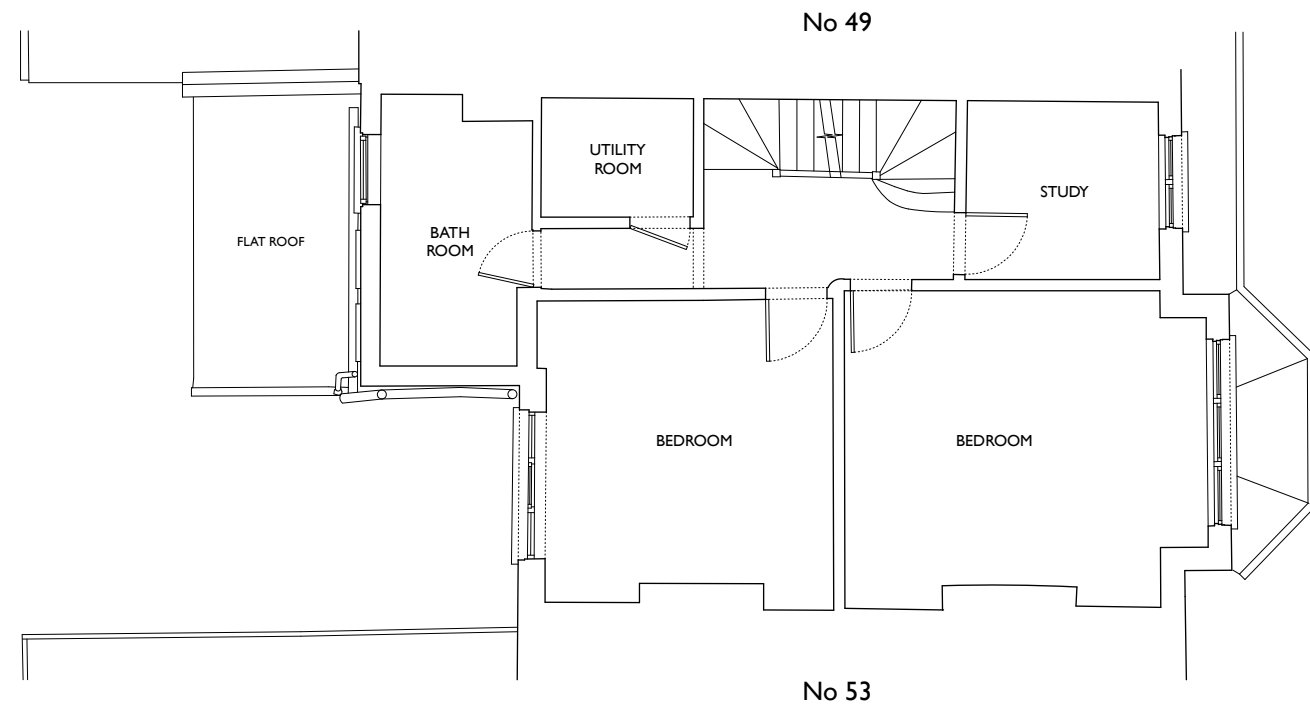

FIRST FLOOR

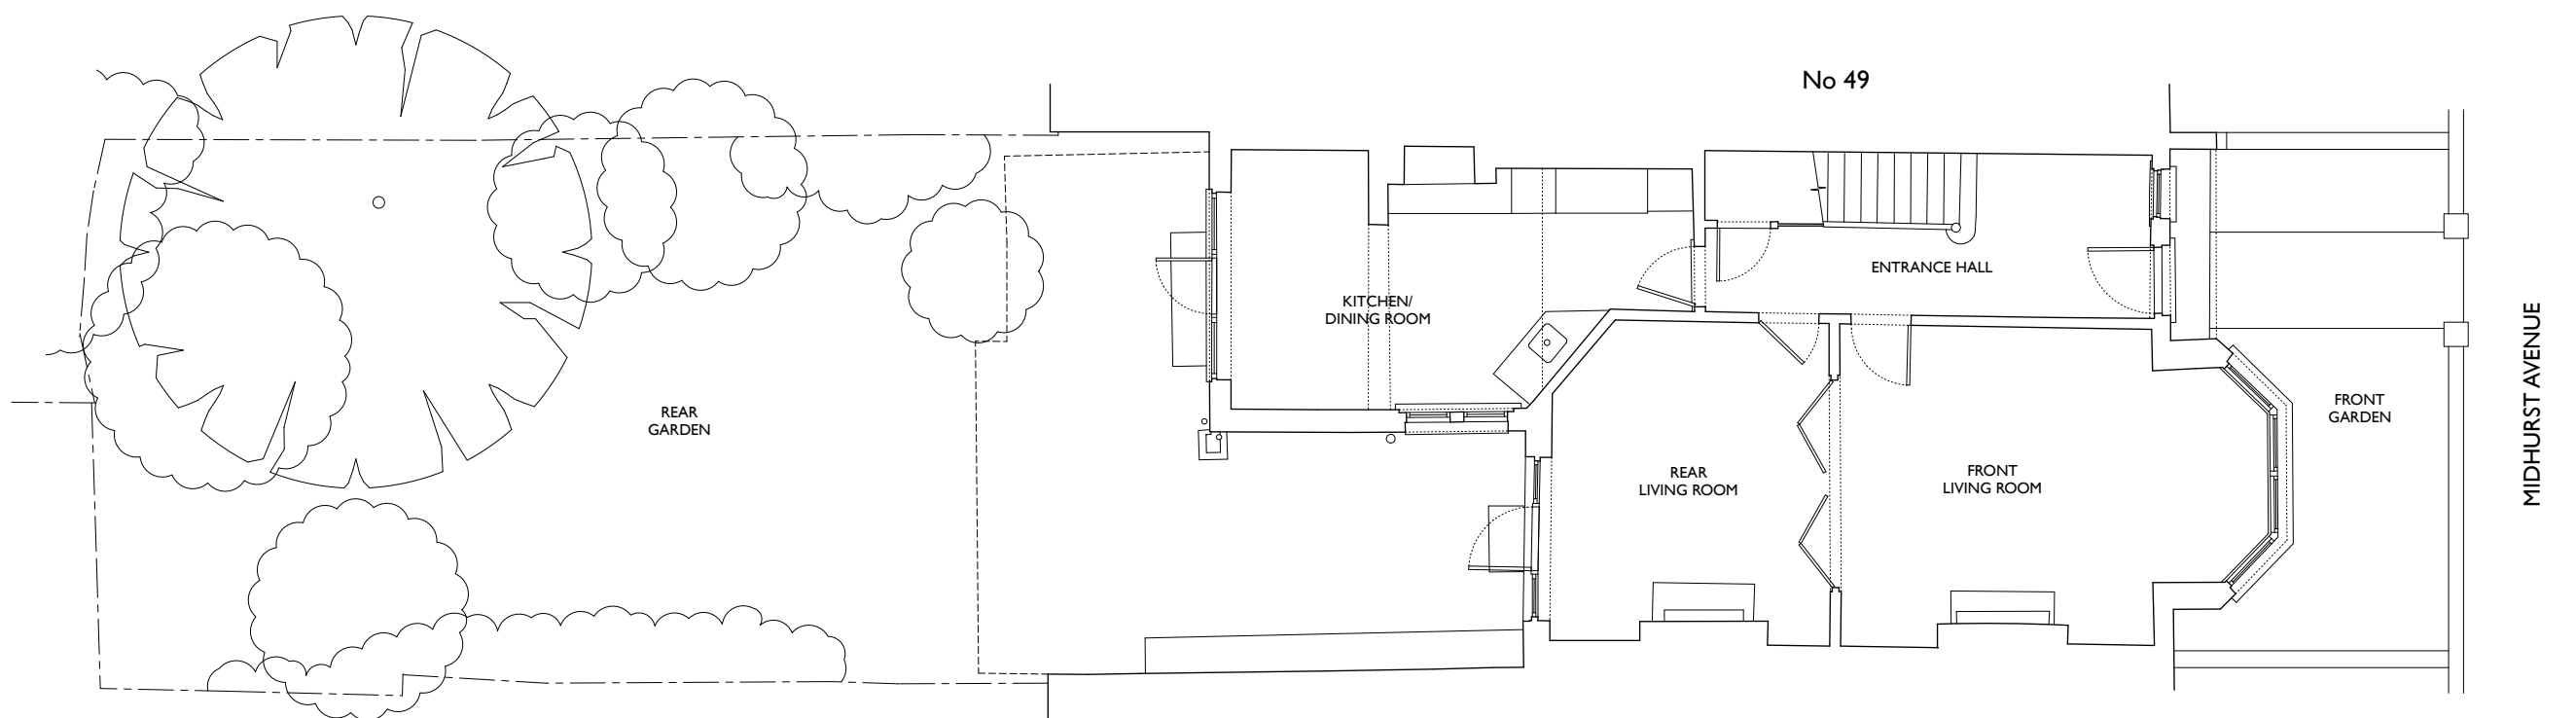



GROUND FLOOR



Drawings indicate design intent only
All dimensions in millimetres unless noted otherwise
Do not scale from this drawing
All dimensions are to be checked on site and any discrepancies reported to the architect
This drawing is the copyright of Stephen Fletcher Architects Ltd

Stephen Fletcher Architects
9 The Old Aeroworks
17 Hatton Street
London NW8 8PL
Tel No: 020 7637 1244
www.stephen-fletcher.co.uk

Project	Project No.
51 Midhurst Avenue	28
London	N10
Title	
Existing Ground & First Floor Plans	
Drawing No	Revision
1.01	
Scale	Date
1:100@A3	June 2023
Issue Status	
PLANNING	

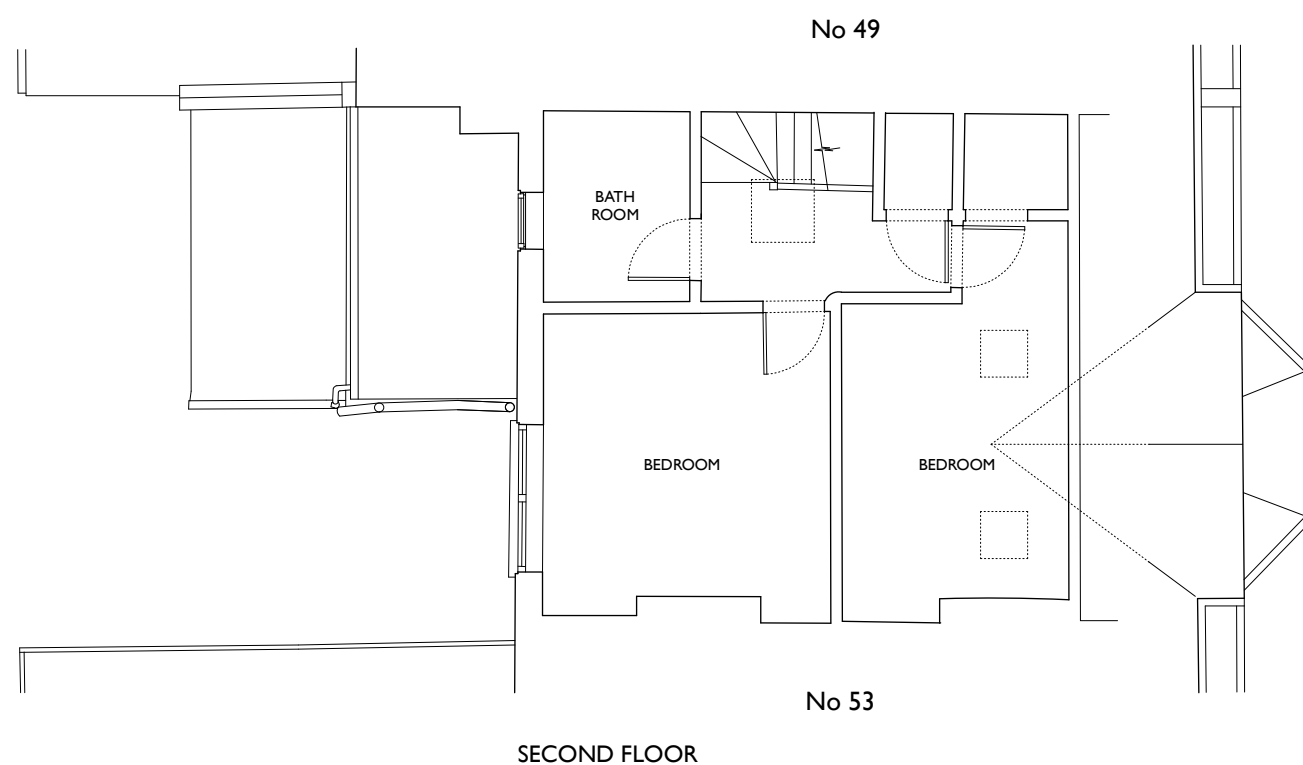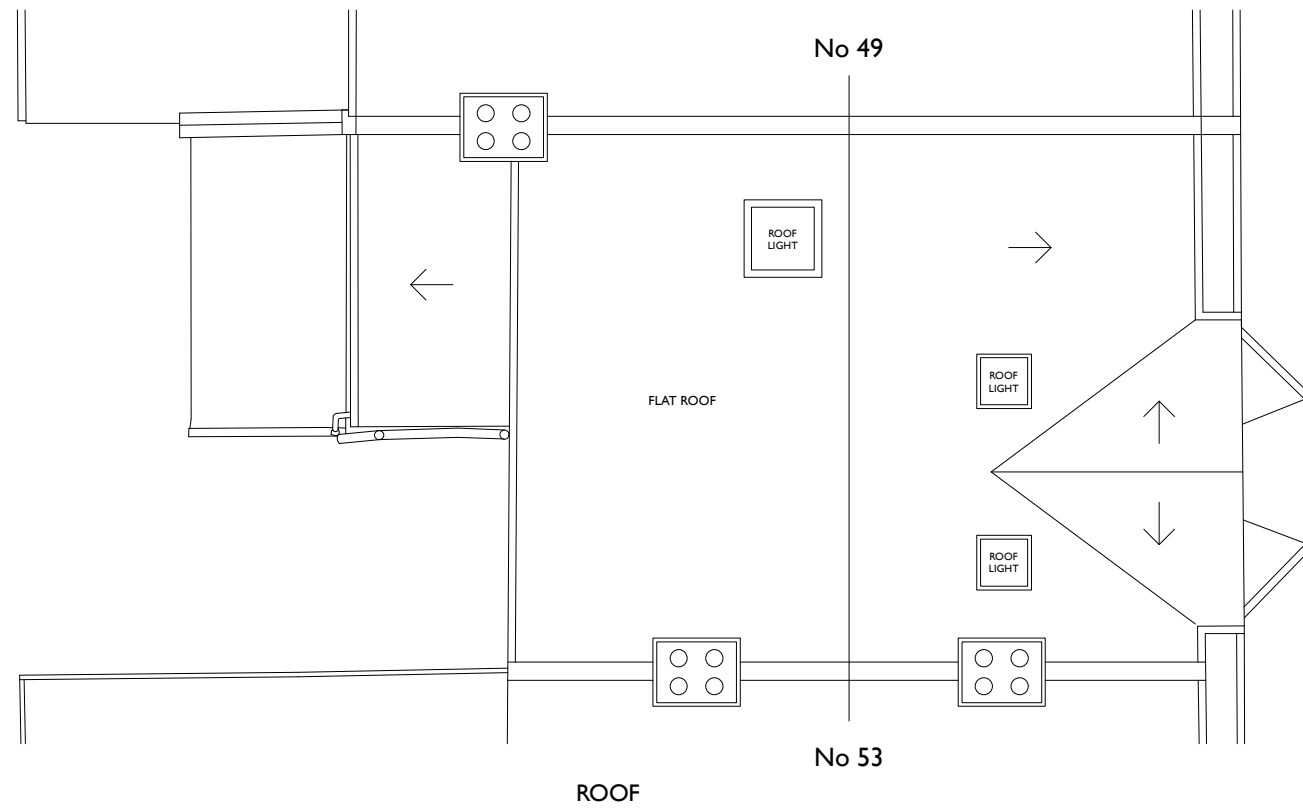

EXISTING SECOND FLOOR & ROOF PLANS (1:100@A3)




Drawings indicate design intent only
All dimensions in millimetres unless noted otherwise
Do not scale from this drawing
All dimensions are to be checked on site and any discrepancies reported to the architect
This drawing is the copyright of Stephen Fletcher Architects Ltd

Stephen Fletcher Architects
9 The Old Aeroworks
17 Hatton Street
London NV8 8PL
Tel No: 020 7637 1244
www.stephen-fletcher.co.uk

■ Project	■ Project No.
51 Midhurst Avenue London N10	128
■ Title	
Existing Second Floor & Roof Plans	
■ Drawing No.	■ Revision
1.02	
■ Scale	■ Date
1:100@A3	June 2023
■ Issue Status	
PLANNING	



REAR (EAST)
ELEVATION

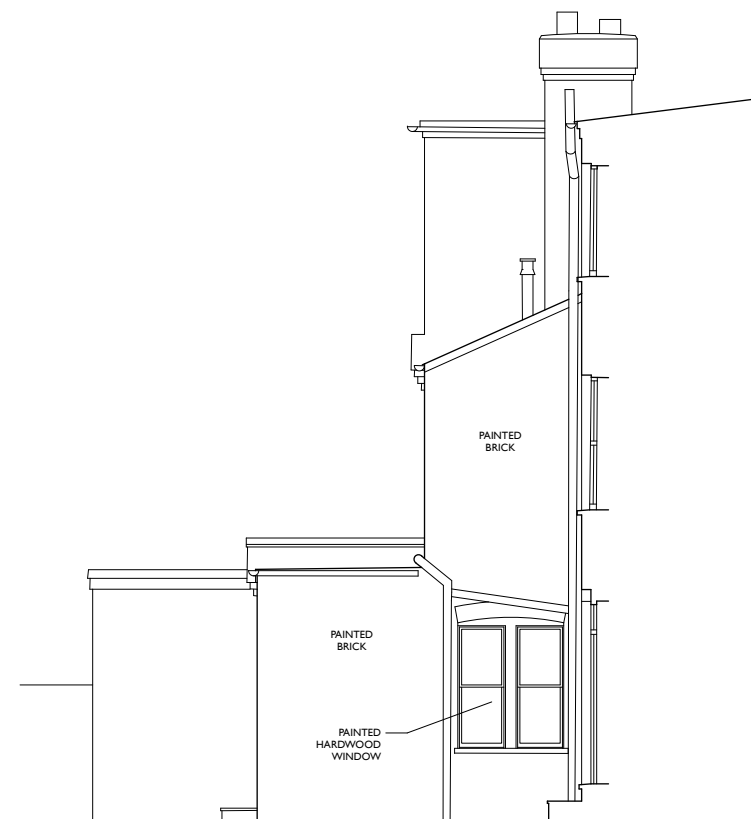

SIDE (SOUTH)
ELEVATION

EXISTING REAR & SIDE ELEVATIONS (1:100@A3)





Drawings indicate design intent only
All dimensions in millimetres unless noted otherwise
Do not scale from this drawing
All dimensions are to be checked on site and any discrepancies reported to the architect
This drawing is the copyright of Stephen Fletcher Architects Ltd

Stephen Fletcher Architects
9 The Old Aeroworks
17 Hatton Street
London NW8 8PL
Tel No: 020 7637 1244
www.stephen-fletcher.co.uk

■ Project	■ Project No.
51 Midhurst Avenue London N10	128
■ Title	
Existing Rear & Side Elevations	
■ Drawing No.	■ Revision
1.03	
■ Scale	■ Date
1:100@A3	June 2023
■ Issue Status	
PLANNING	

Drawings indicate design intent only
All dimensions in millimetres unless noted otherwise
Do not scale from this drawing
All dimensions are to be checked on site and any discrepancies reported to the architect
This drawing is the copyright of Stephen Fletcher Architects Ltd

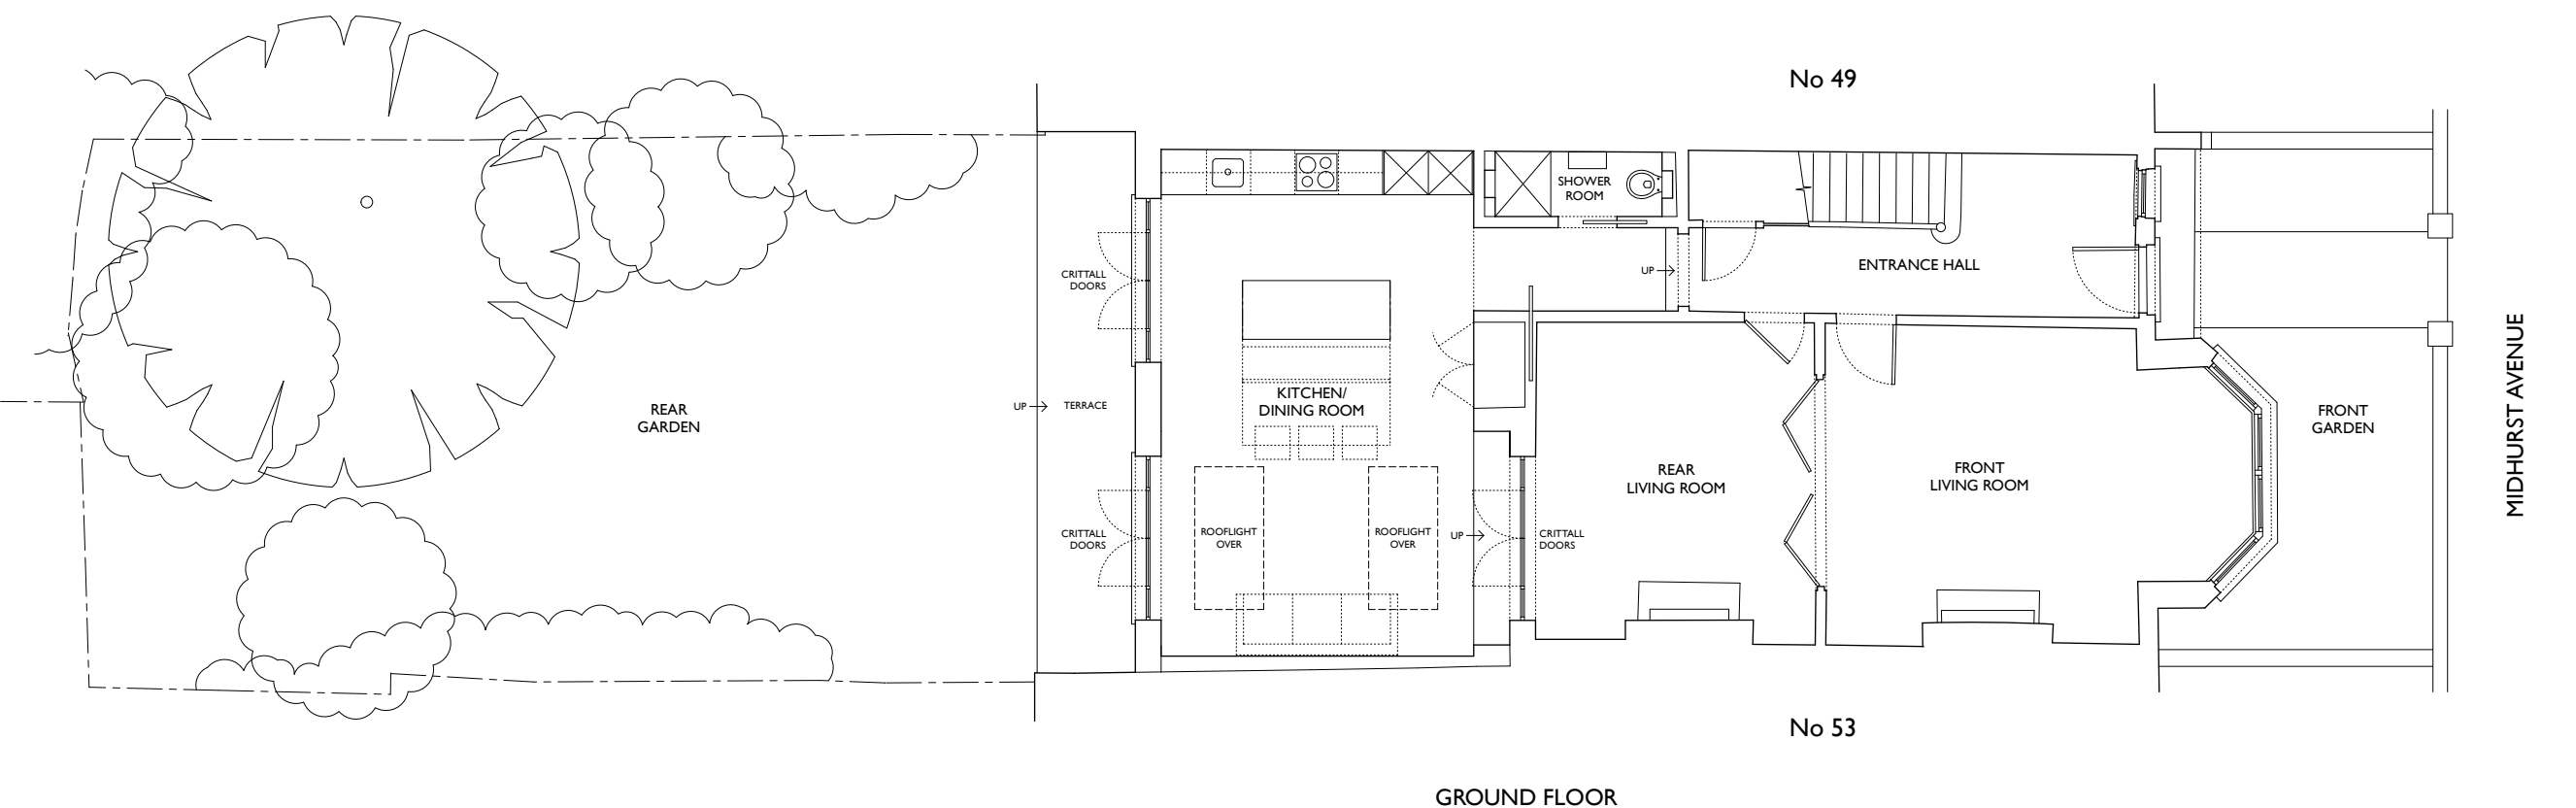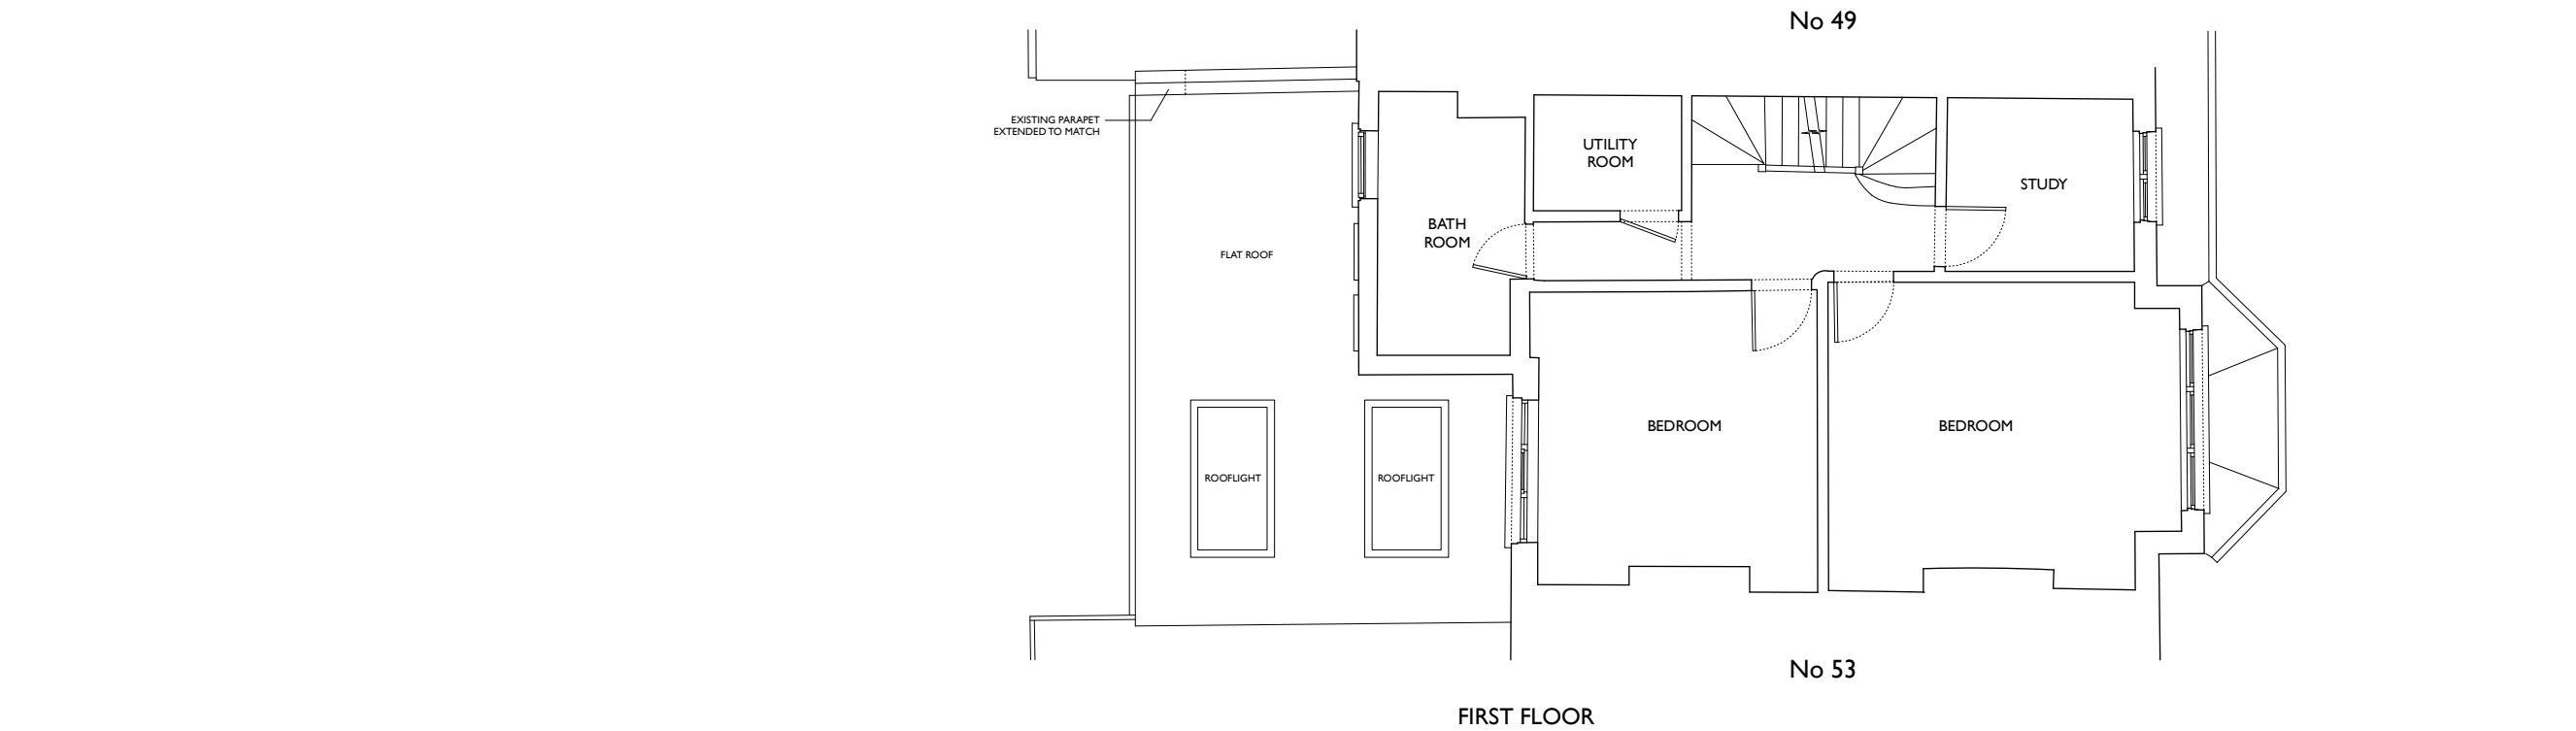

Stephen Fletcher Architects
9 The Old Aeroworks
17 Hatton Street
London NW8 8PL
Tel No: 020 7637 1244
www.stephen-fletcher.co.uk



Project	Project No.
51 Midhurst Avenue London N10	128

Title
Proposed Ground & First Floor Plans

Drawing No.	Revision
2.01	

Scale	Date
1:100@A3	June 2023

Issue Status
PLANNING

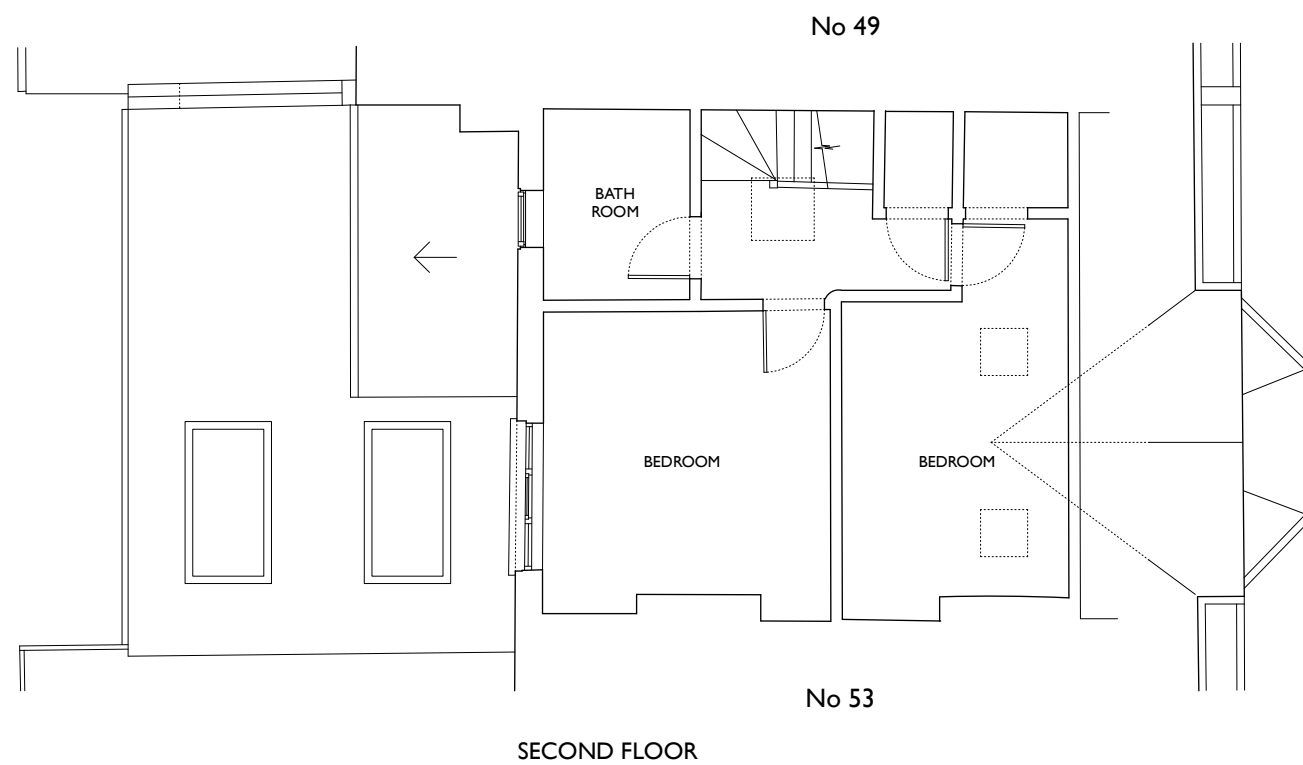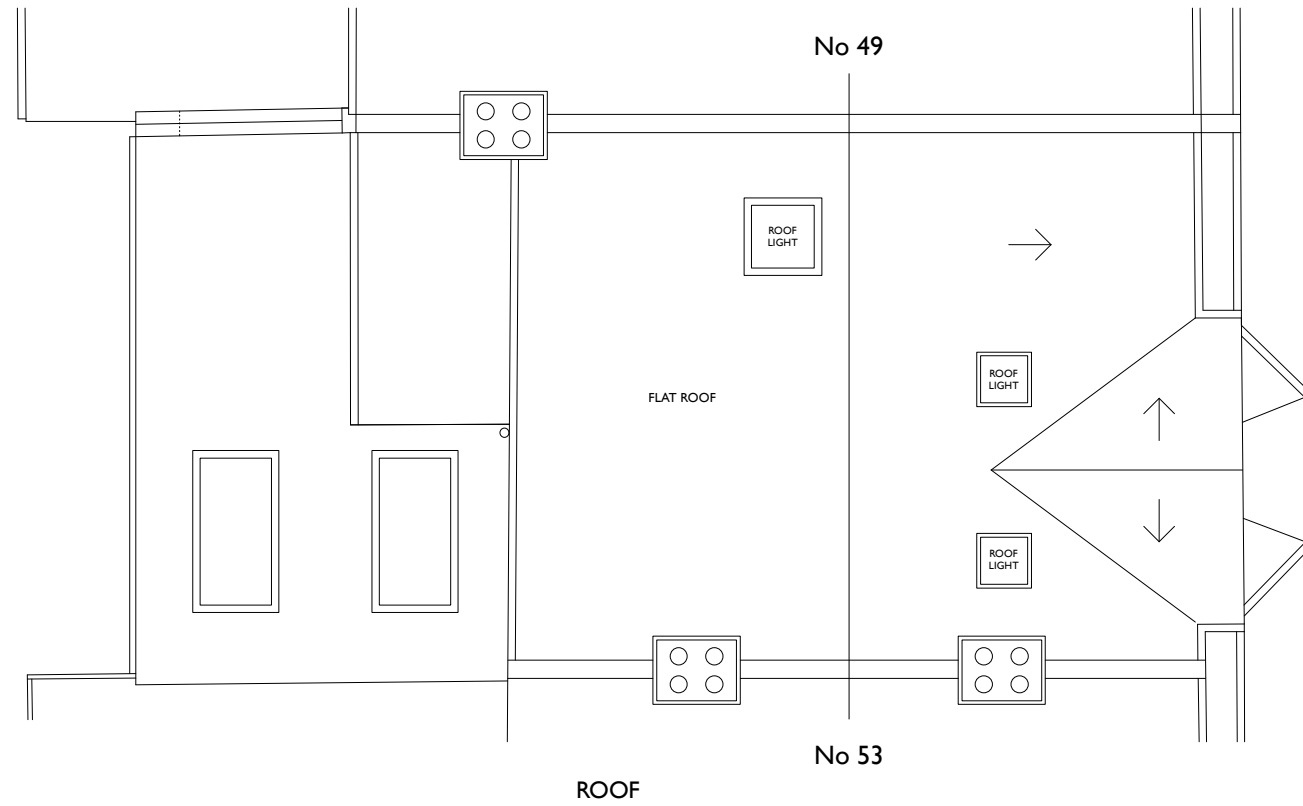

PROPOSED SECOND FLOOR & ROOF PLANS (1:100@A3)




Drawings indicate design intent only
All dimensions in millimetres unless noted otherwise
Do not scale from this drawing
All dimensions are to be checked on site and any discrepancies reported to the architect
This drawing is the copyright of Stephen Fletcher Architects Ltd

Stephen Fletcher Architects
9 The Old Aeroworks
17 Hatton Street
London NW8 8PL
Tel No: 020 7637 1244
www.stephen-fletcher.co.uk

■ Project	■ Project No.
51 Midhurst Avenue London N10	128
■ Title	
Proposed Second Floor & Roof Plans	
■ Drawing No.	■ Revision
2.02	
■ Scale	■ Date
1:100@A3	June 2023
■ Issue Status	
PLANNING	



REAR (EAST)
ELEVATION

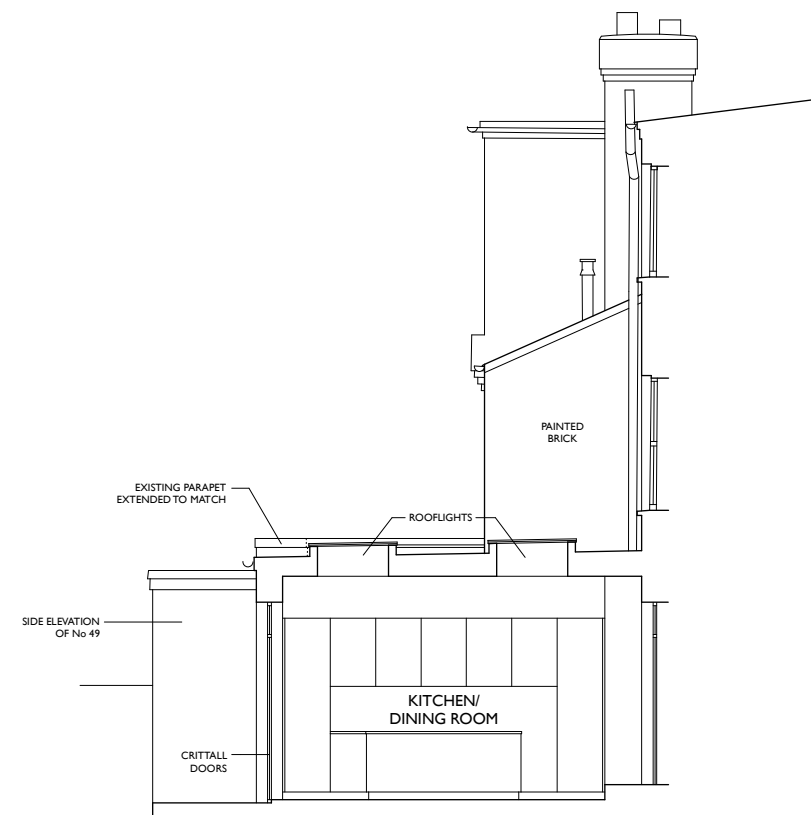

SIDE (SOUTH)
SECTION/ELEVATION



PROPOSED REAR & SIDE ELEVATIONS (1:100@A3)

Drawings indicate design intent only
All dimensions in millimetres unless noted otherwise
Do not scale from this drawing
All dimensions are to be checked on site and any discrepancies reported to the architect
This drawing is the copyright of Stephen Fletcher Architects Ltd

Stephen Fletcher Architects
9 The Old Aeroworks
17 Hatton Street
London NW8 8PL
Tel No: 020 7637 1244
www.stephen-fletcher.co.uk

■ Project 51 Midhurst Avenue London N10
■ Project No. 128

■ Title
Proposed Rear & Side Elevations

■ Drawing No. 2.03
■ Revision

■ Scale 1:100@A3
■ Date June 2023

■ Issue Status
PLANNING