





EXISTING GROUND & FIRST FLOOR PLANS (1:100@A3)

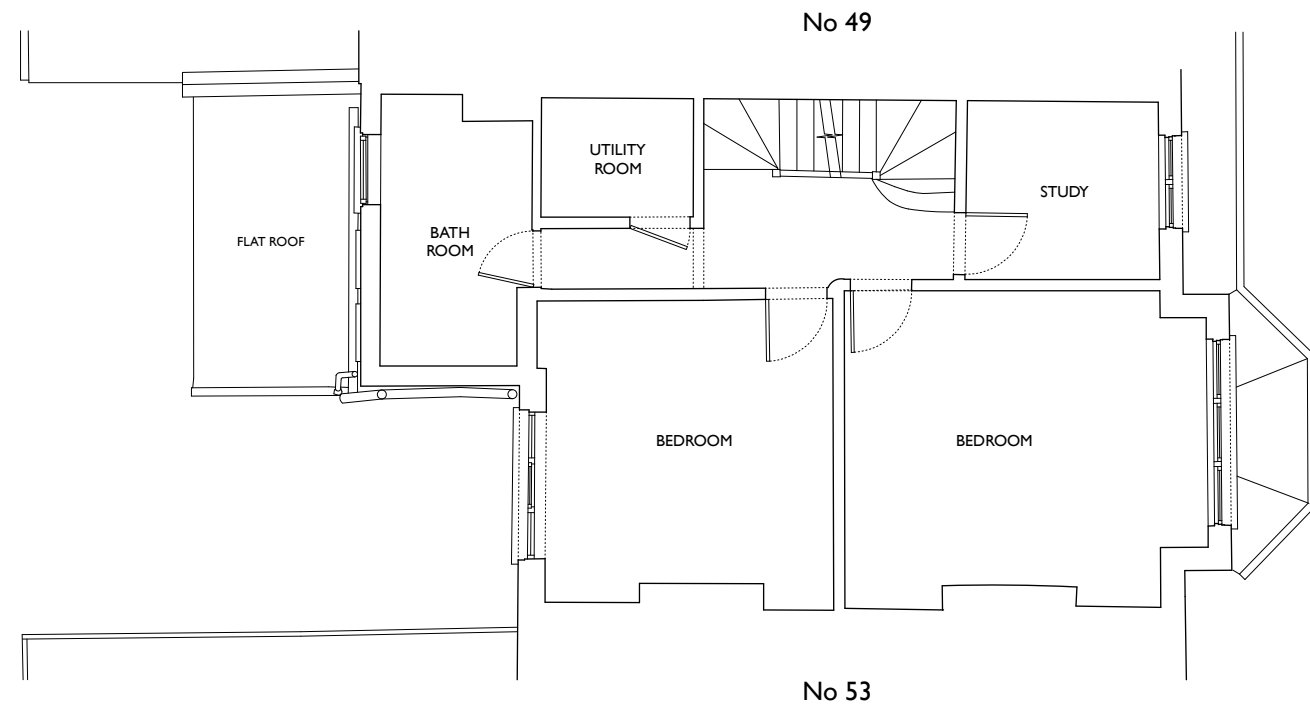

FIRST FLOOR

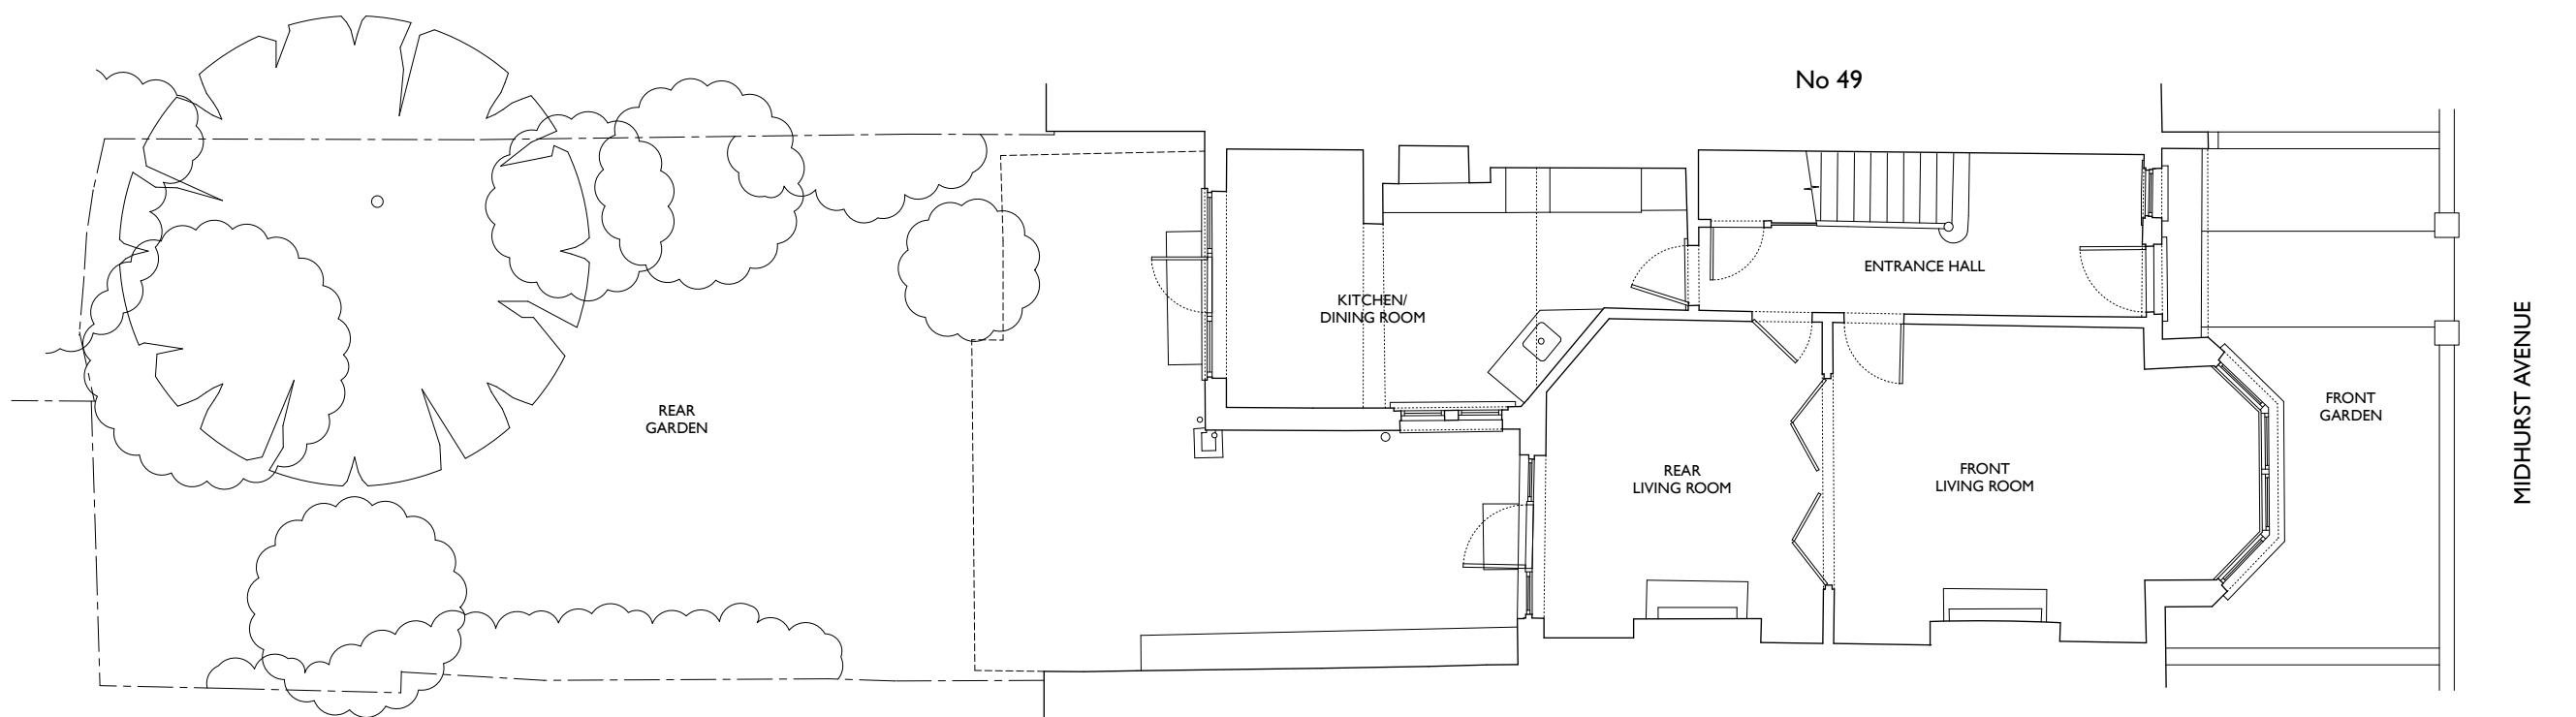

GROUND FLOOR



Drawings indicate design intent only
All dimensions in millimetres unless noted otherwise
Do not scale from this drawing
All dimensions are to be checked on site and any discrepancies reported to the architect
This drawing is the copyright of Stephen Fletcher Architects Ltd

Stephen Fletcher Architects
9 The Old Aeroworks
17 Hatton Street
London NW8 8PL
Tel No: 020 7637 1244
www.stephen-fletcher.co.uk

Project	Project No.
51 Midhurst Avenue	28
London	N10
Title	
Existing Ground & First Floor Plans	
Drawing No	Revision
1.01	
Scale	Date
1:100@A3	June 2023
Issue Status	
PLANNING	