



Drawings indicate design intent only
All dimensions in millimetres unless noted otherwise
Do not scale from this drawing
All dimensions are to be checked on site and any discrepancies reported to the architect
This drawing is the copyright of Stephen Fletcher Architects Ltd

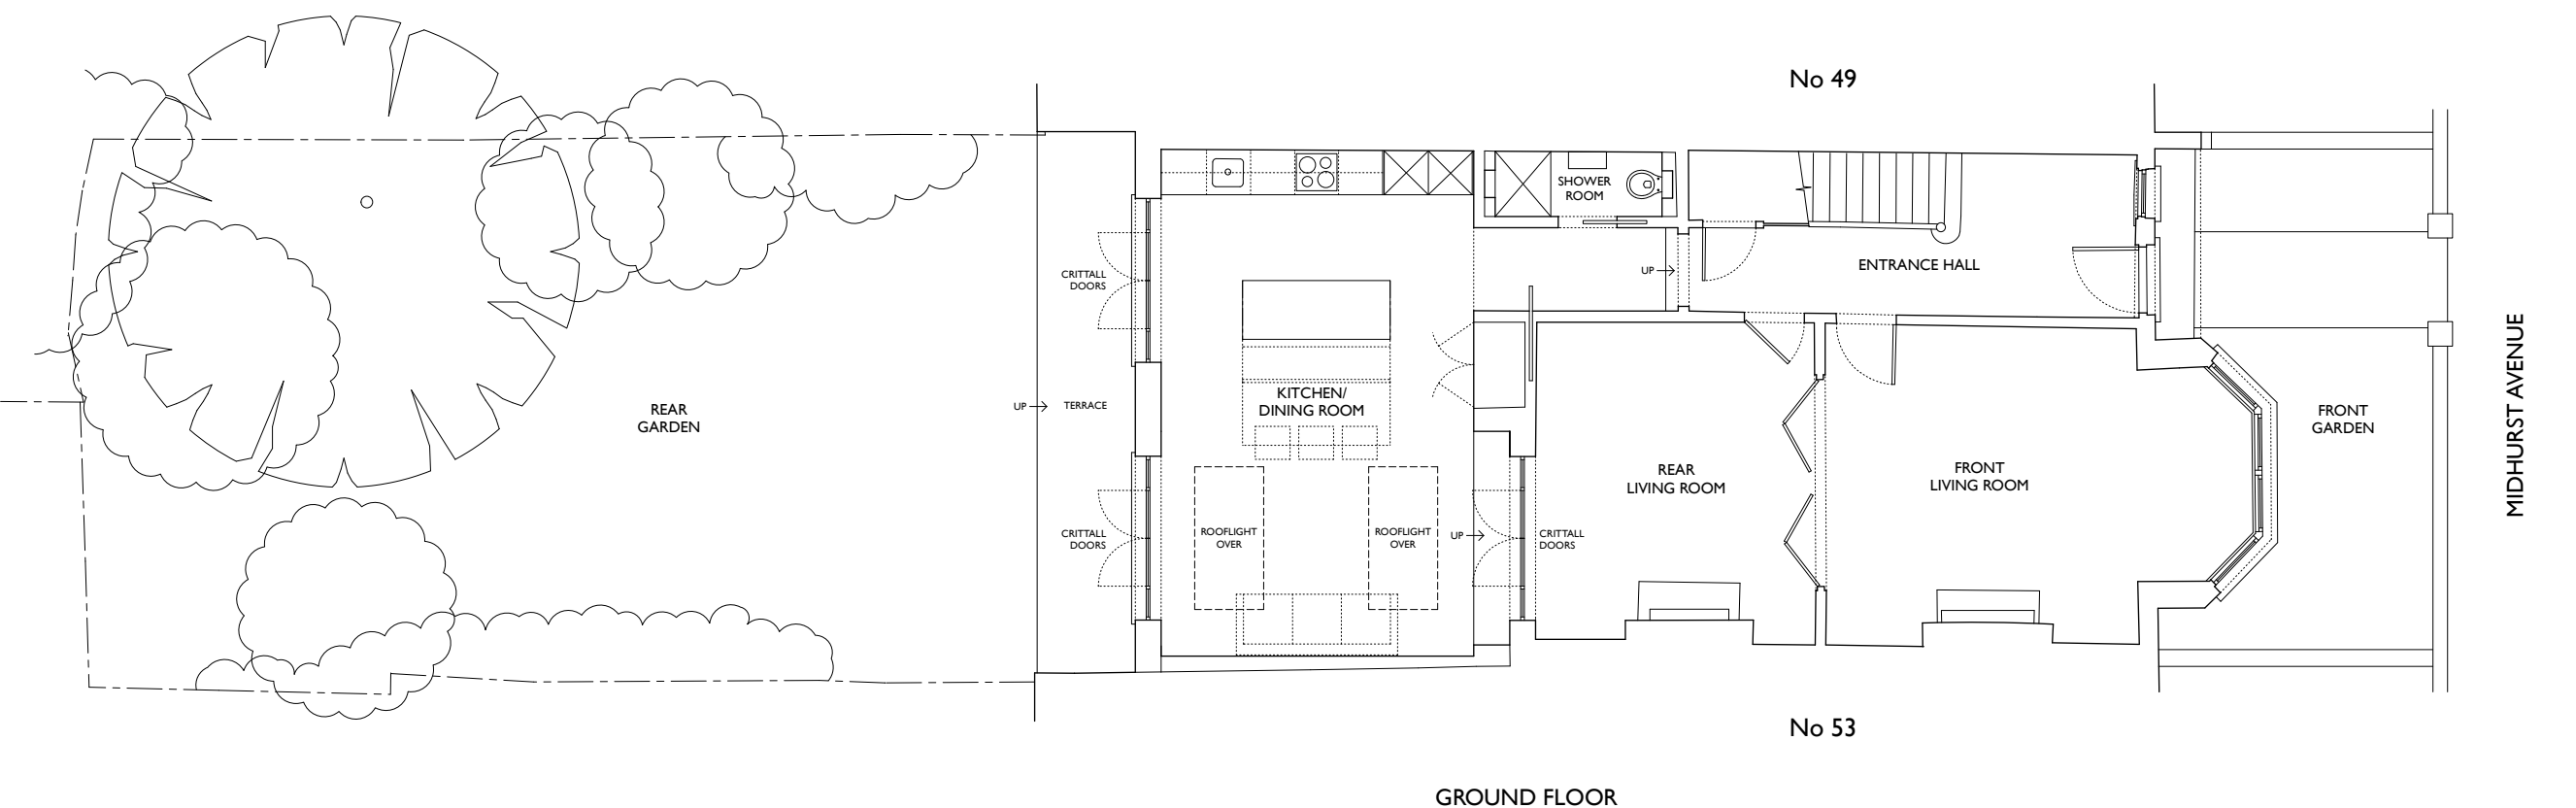

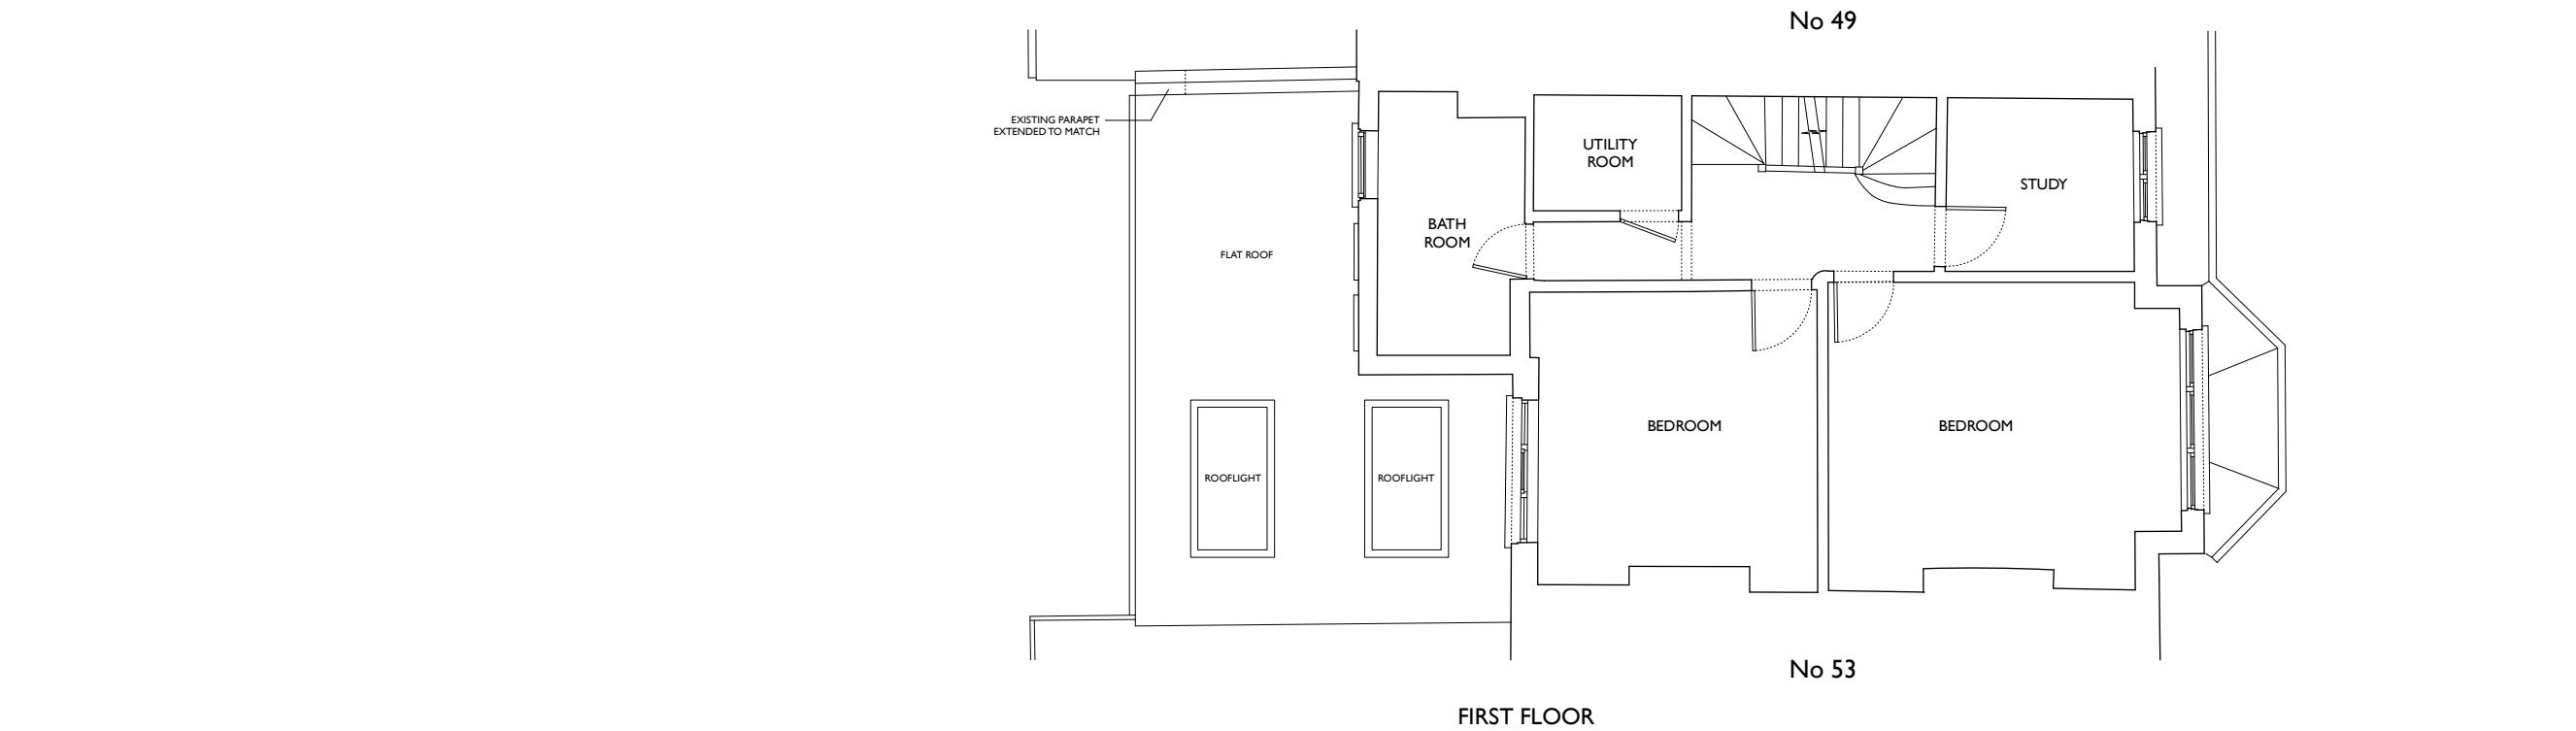

PROPOSED GROUND & FIRST FLOOR PLANS (1:100@A3)



0 2 4 6
METRES

Stephen Fletcher Architects
9 The Old Aeroworks
17 Hatton Street
London NW8 8PL
Tel No: 020 7637 1244
www.stephen-fletcher.co.uk

■ Project	■ Project No.
51 Midhurst Avenue London N10	128
■ Title	
Proposed Ground & First Floor Plans	
■ Drawing No.	■ Revision
2.01	
■ Scale	■ Date
1:100@A3	June 2023
■ Issue Status	
PLANNING	