




1 Front
1 : 100

2 Rear
1 : 100



NOTES: CONTRACTORS MUST VERIFY ALL DIMENSIONS AT THE SITE BEFORE COMENCING ANY WORK. NO CONSTRUCTION WORK BEFORE BUILDING CONTROL APPROVEL AND STRUCTURAL ENGINEER CONFIRMATION. ANY DISCREPANCIES TO BE REPORTED TO GRIDKUNE. ALL DRAWINGS ARE TO BE READ IN CONJUNCTION WITH ALL RELEVANT DRAWINGS AND SPECIFICATIONS.	Rev	Description	Date	PROJECT TITLE			DRAWING TITLE		
				70, Beechfield Road, Haringey, London, N4 1PE			Proposed Front & Rear Elevations		
							CLIENT		
							Mr Avigdor Junger		
				Date	Project number	DRWAING NUMBER	Scale (@ A3)	Drawn by	
				June 23	7306	PR - E001	1 : 100	Sara	

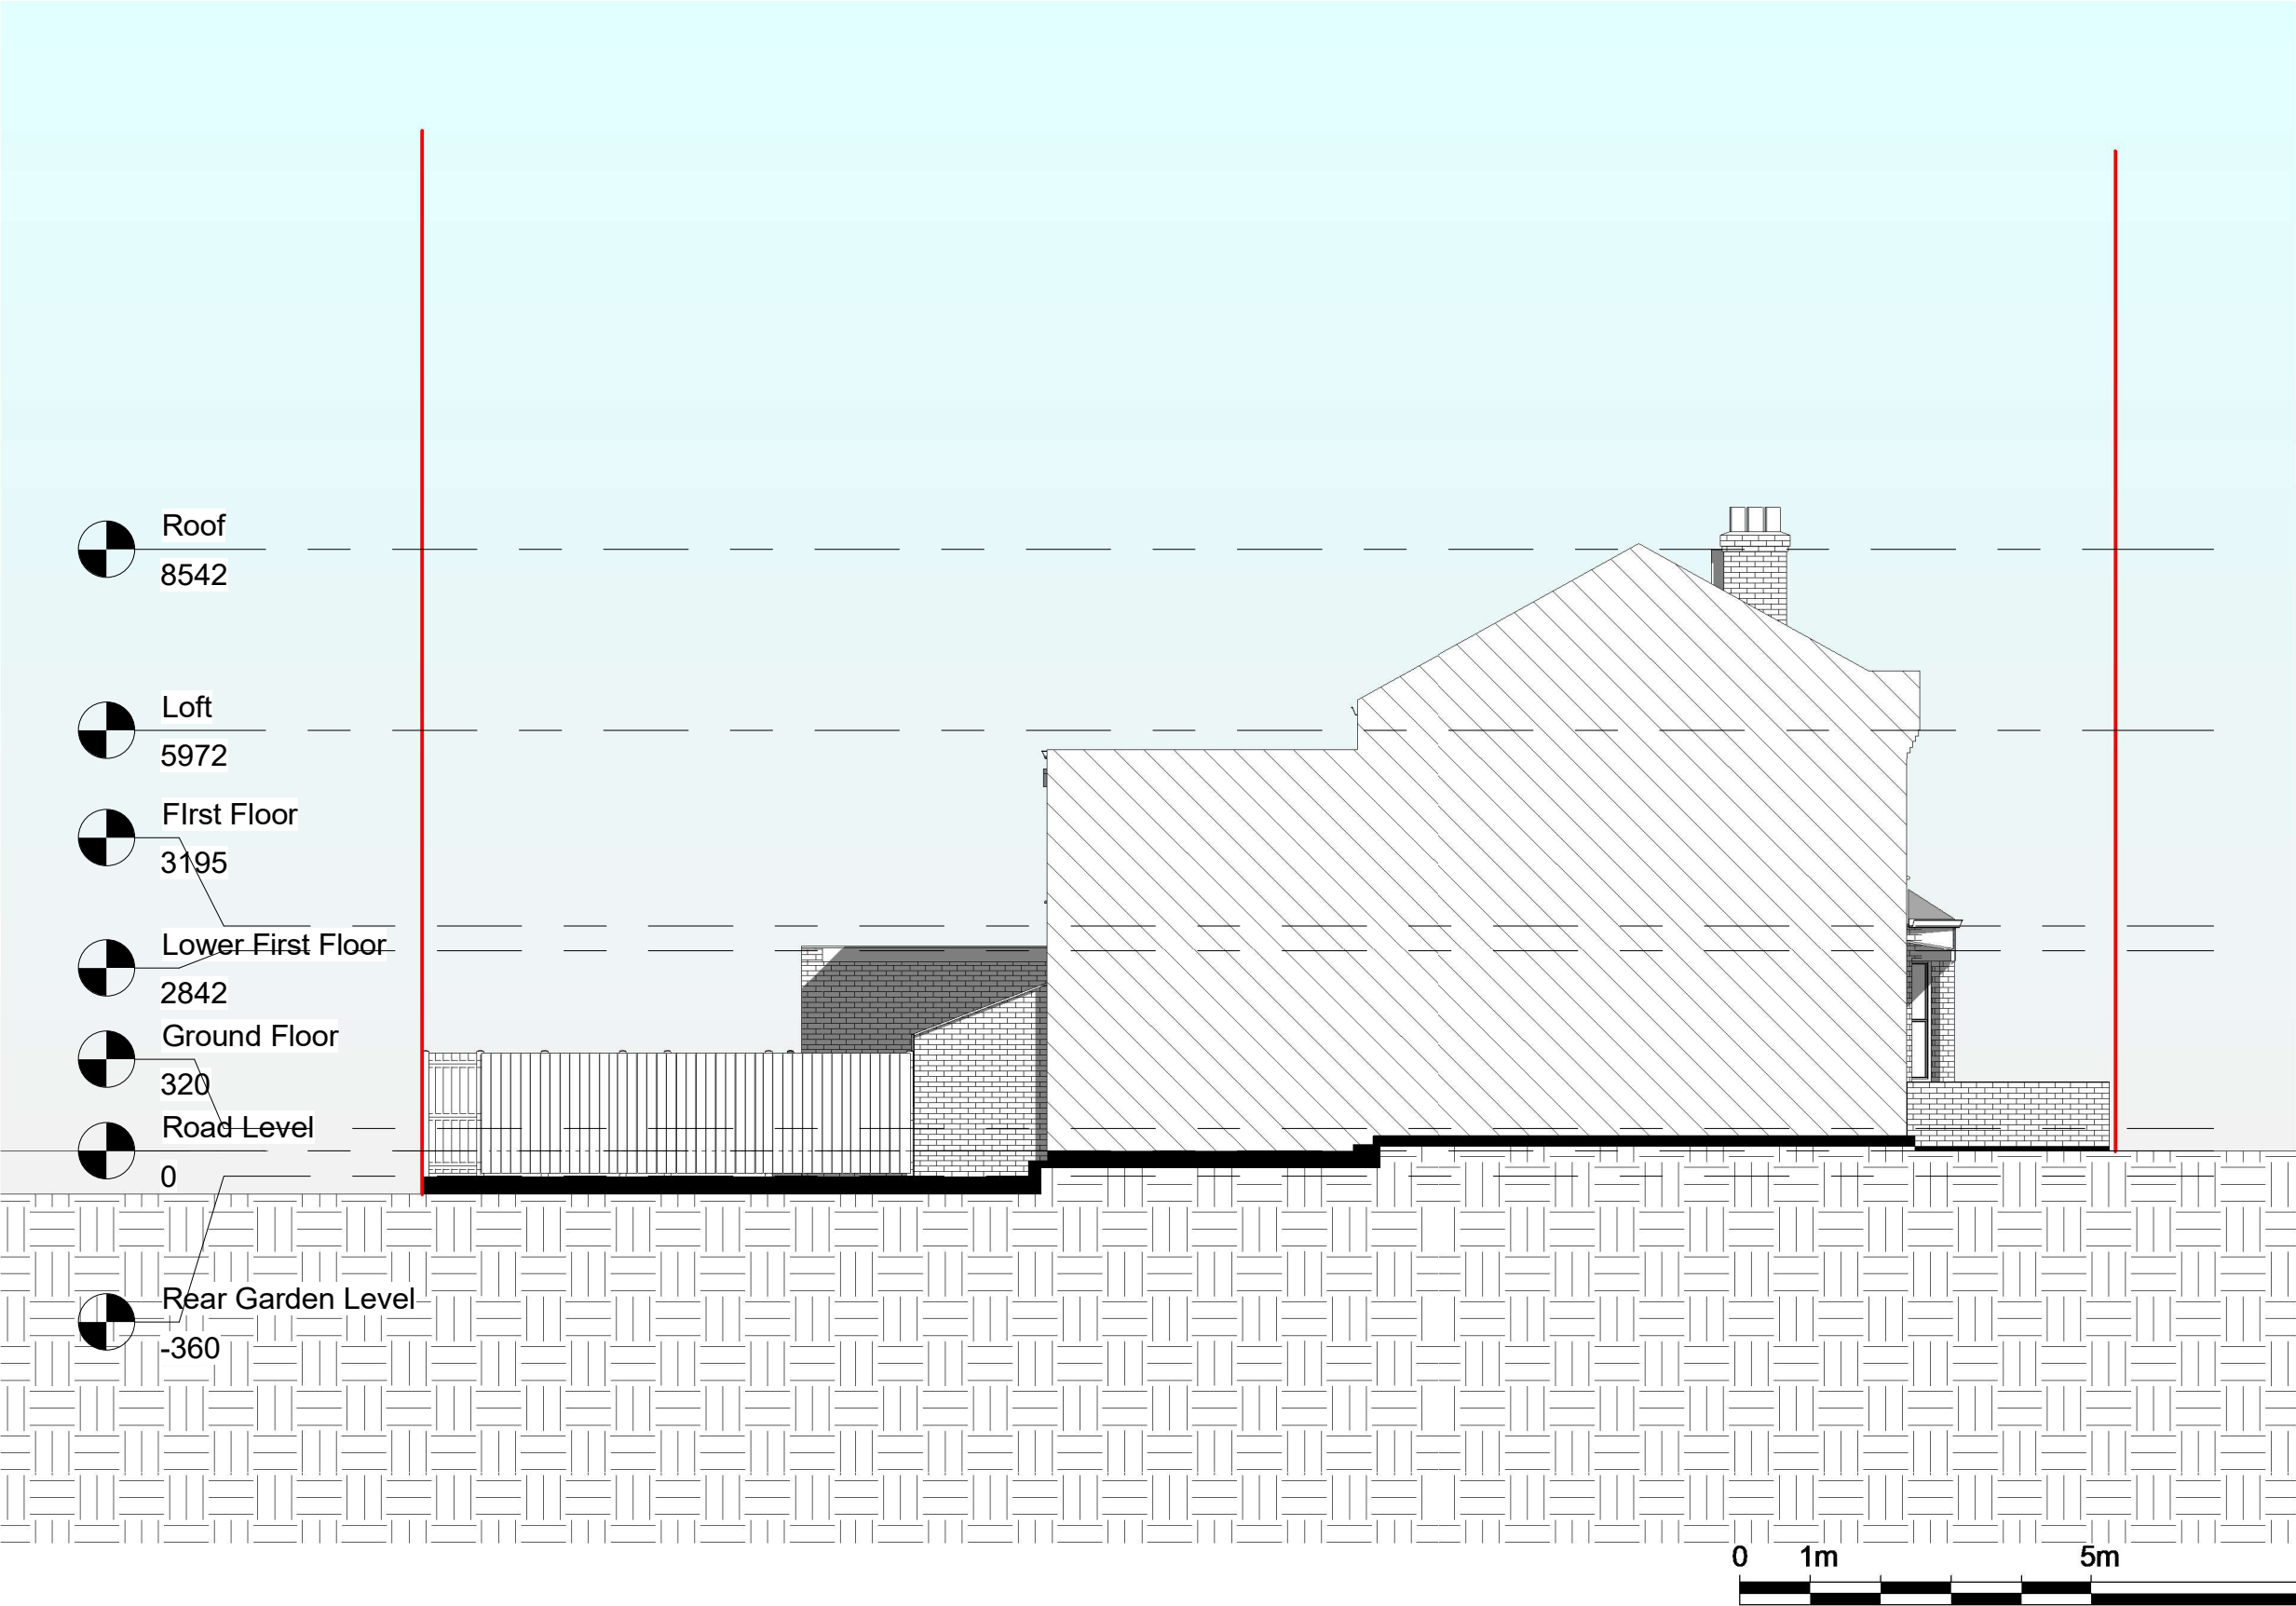

NOTES:
CONTRACTORS MUST VERIFY ALL DIMENSIONS
AT THE
SITE BEFORE COMENCING ANY WORK.
NO CONSTRUCTION WORK BEFORE BUILDING
CONTROL
APPROVAL AND STRUCTURAL ENGINEER
CONFIRMATION.
ANY DISCREPANCIES TO BE REPORTED TO
GRIDKUNE.
ALL DRAWINGS ARE TO BE READ IN
CONJUNCTION WITH
ALL RELEVANT DRAWINGS AND
SPECIFICATIONS.

Rev	Description	Date

PROJECT TITLE

70, Beechfield Road, Haringey, London, N4 1PE

Date
June 23

Project number
7306

DRWAING NUMBER
PR - E002

DRAWING TITLE

Proposed Side Elevation


CLIENT

Mr Avigdor Junger

Scale (@ A3)
1 : 100

Drawn by
Sara



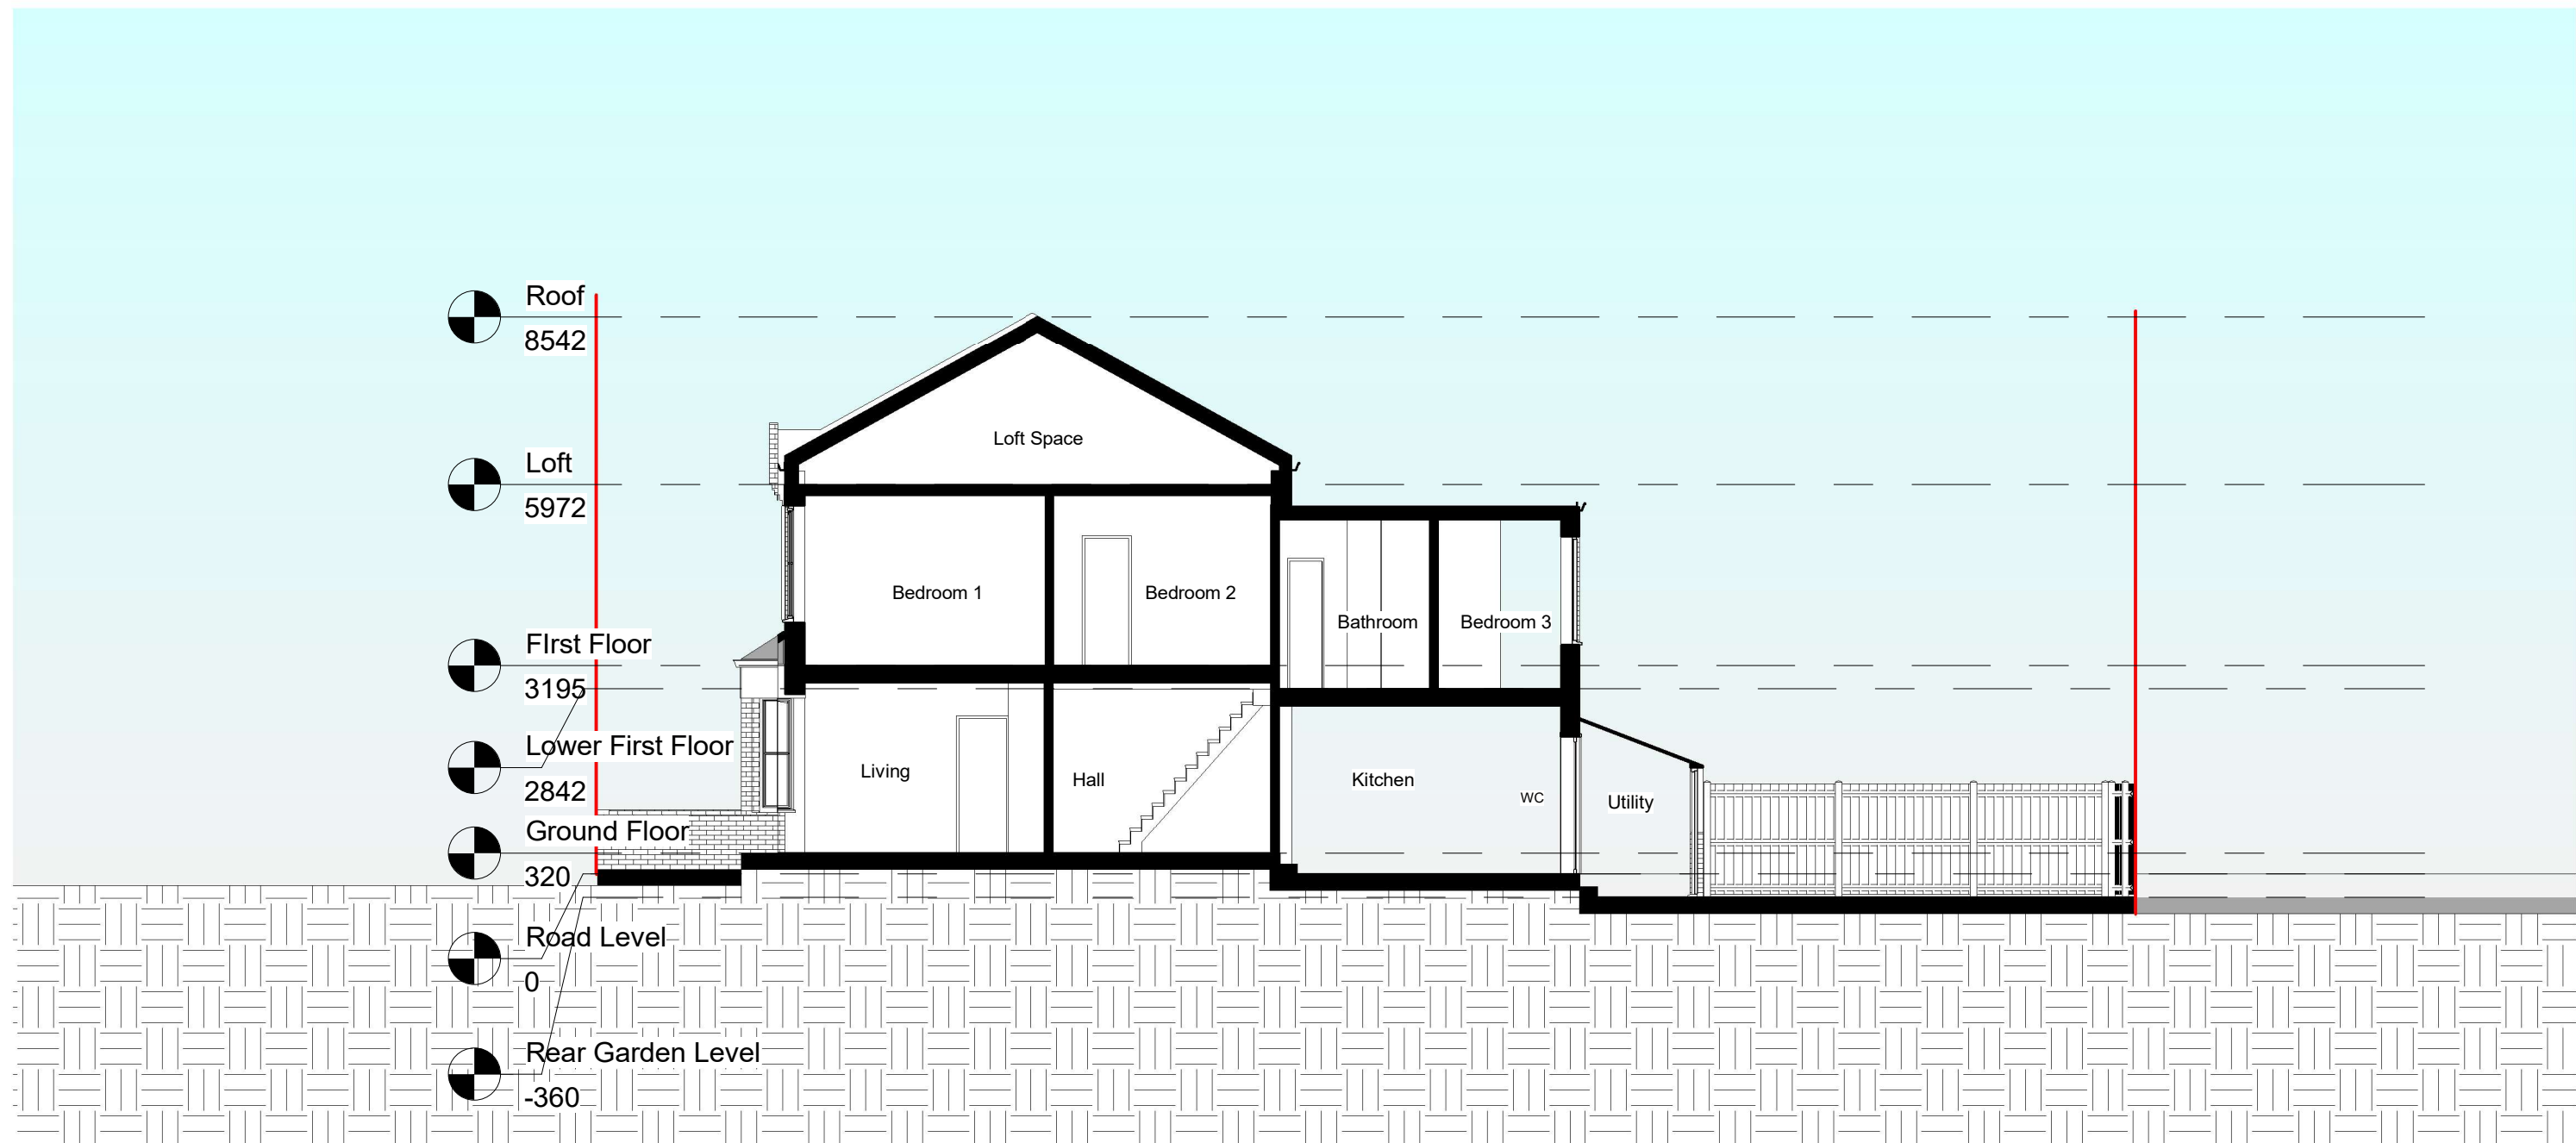

NOTES:
CONTRACTORS MUST VERIFY ALL DIMENSIONS
AT THE
SITE BEFORE COMMENCING ANY WORK.

NO CONSTRUCTION WORK BEFORE BUILDING
CONTROL
APPROVAL AND STRUCTURAL ENGINEER
CONFIRMATION.


ANY DISCREPANCIES TO BE REPORTED TO
GRIDKUNE.
ALL DRAWINGS ARE TO BE READ IN
CONJUNCTION WITH
ALL RELEVANT DRAWINGS AND
SPECIFICATIONS.

Rev	Description	Date


PROJECT TITLE		
70, Beechfield Road, Haringey, London, N4 1PE		
Date	Project number	DRWAING NUMBER
June 23	7306	PR - S001

DRAWING TITLE	
Proposed Section AA	
CLIENT	
Mr Avigdor Junger	
Scale (@ A3)	Drawn by
1 : 100	Sara



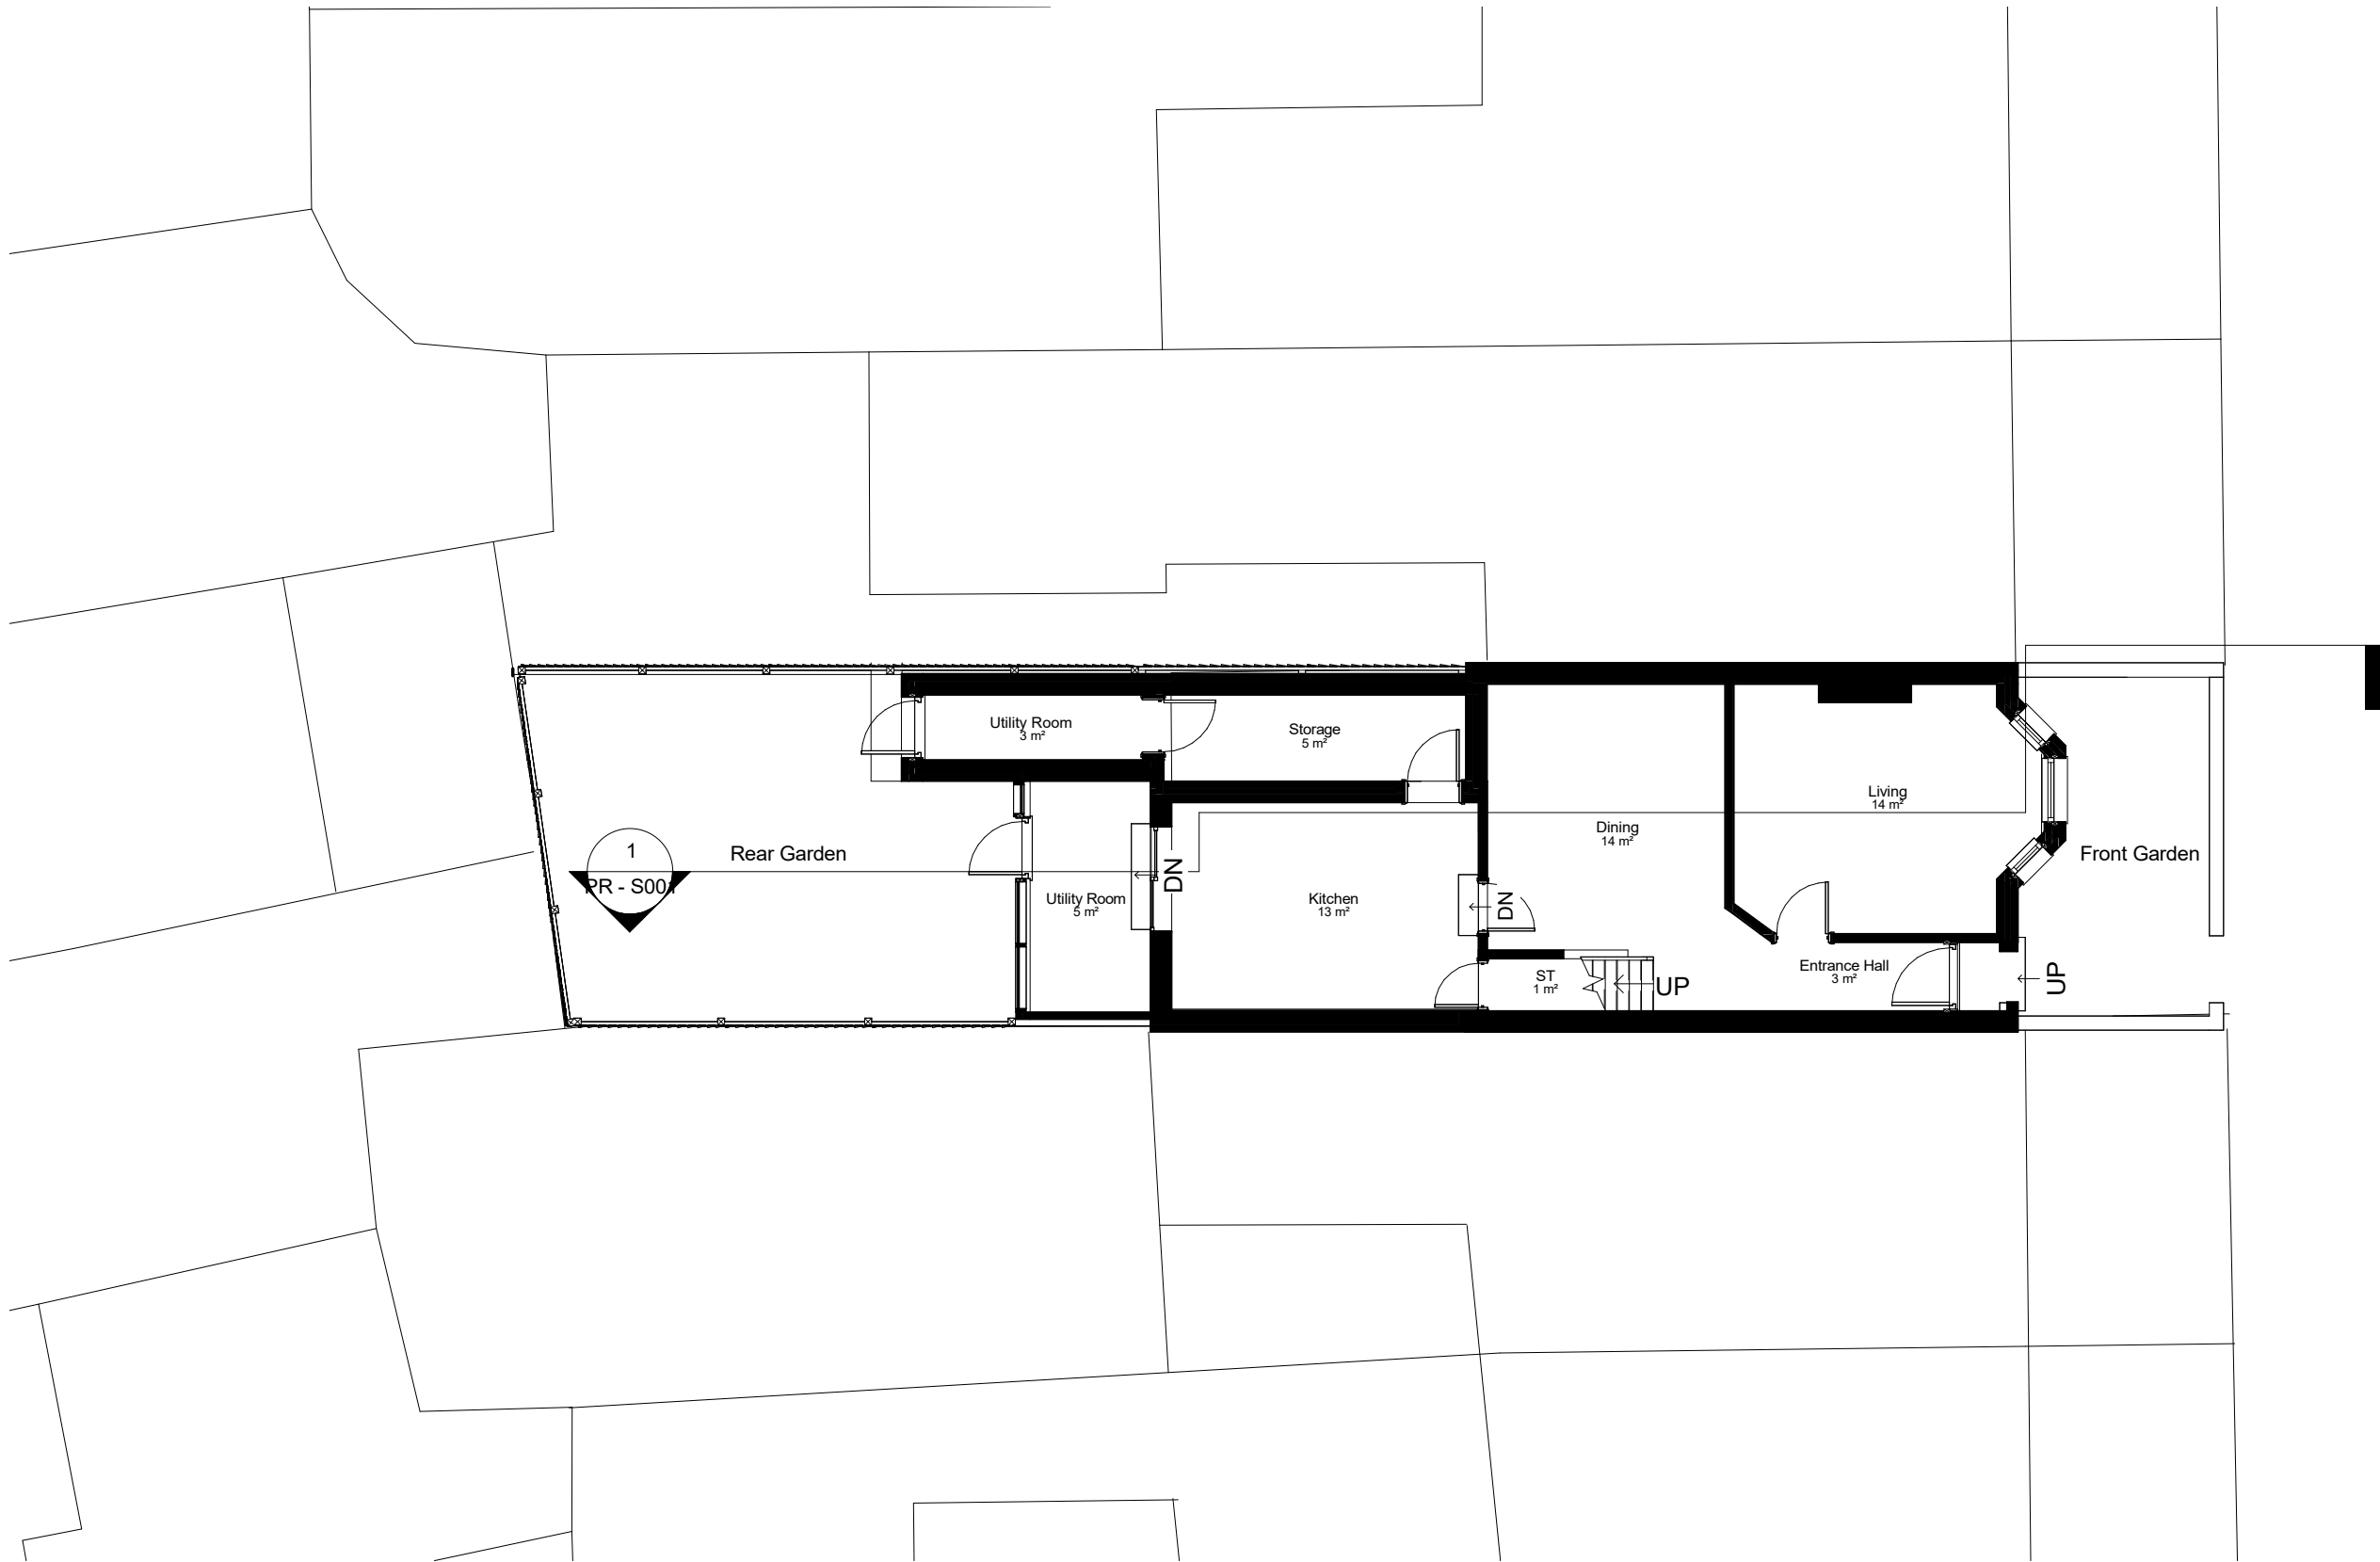

Beechfield Road

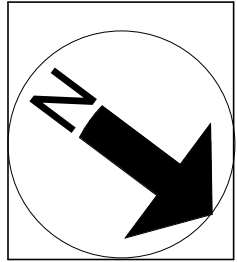



NOTES:
CONTRACTORS MUST VERIFY ALL DIMENSIONS AT THE SITE BEFORE COMENCING ANY WORK.
NO CONSTRUCTION WORK BEFORE BUILDING CONTROL APPROVAL AND STRUCTURAL ENGINEER CONFIRMATION.
ANY DISCREPANCIES TO BE REPORTED TO GRIDKUNE.
ALL DRAWINGS ARE TO BE READ IN CONJUNCTION WITH ALL RELEVANT DRAWINGS AND SPECIFICATIONS.

Rev	Description	Date

PROJECT TITLE		
70, Beechfield Road, Haringey, London, N4 1PE		
Date	Project number	DRWAING NUMBER
June 23	7306	PR - P001

DRAWING TITLE	
Proposed Ground Floor	
CLIENT	Mr Avigdor Junger
Scale (@ A3)	Drawn by
1 : 100	Sara



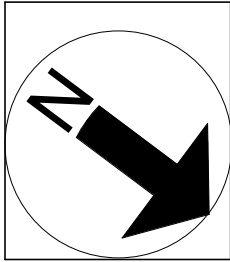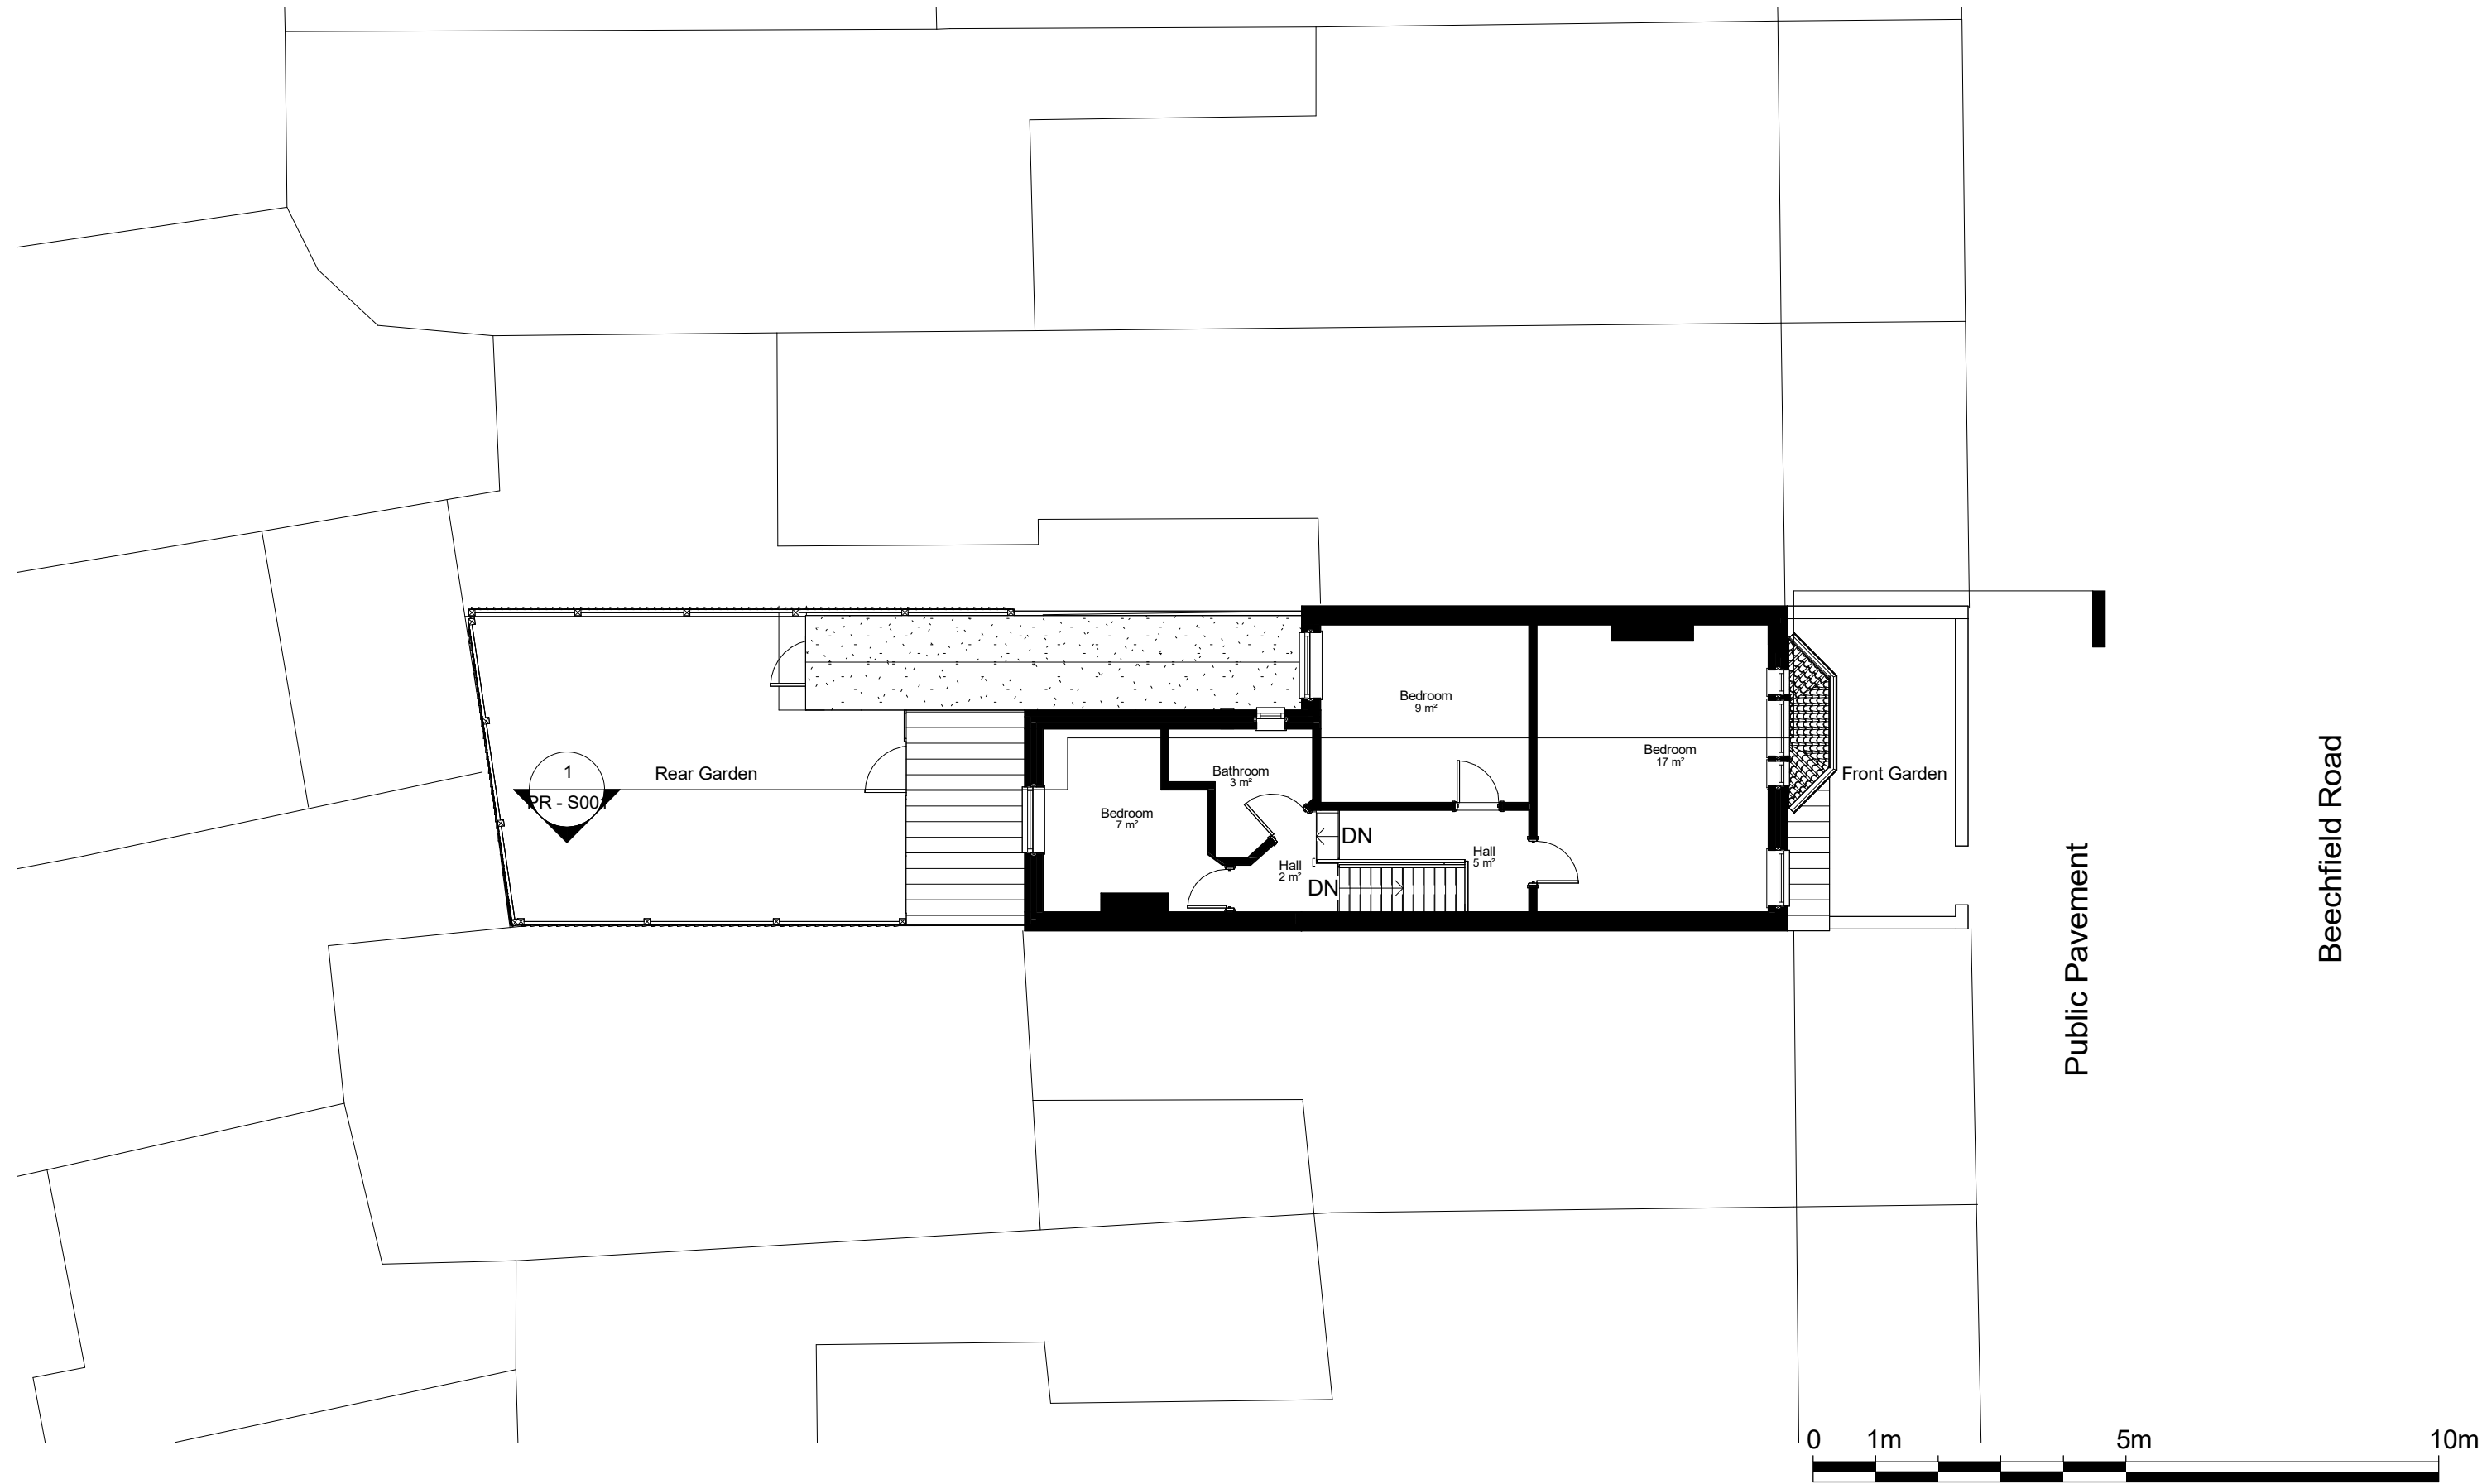

NOTES:
CONTRACTORS MUST VERIFY ALL DIMENSIONS
AT THE
SITE BEFORE COMENCING ANY WORK.

NO CONSTRUCTION WORK BEFORE BUILDING
CONTROL APPROVAL AND STRUCTURAL ENGINEER
CONFIRMATION.


ANY DISCREPANCIES TO BE REPORTED TO
GRIDKUNE.
ALL DRAWINGS ARE TO BE READ IN
CONJUNCTION WITH
ALL RELEVANT DRAWINGS AND
SPECIFICATIONS.

Rev	Description	Date


PROJECT TITLE		
70, Beechfield Road, Haringey, London, N4 1PE		
Date	Project number	DRWAING NUMBER
June 23	7306	PR - P002

DRAWING TITLE	
Proposed First Floor	
CLIENT	
Mr Avigdor Junger	
Scale (@ A3)	Drawn by
1 : 100	Sara



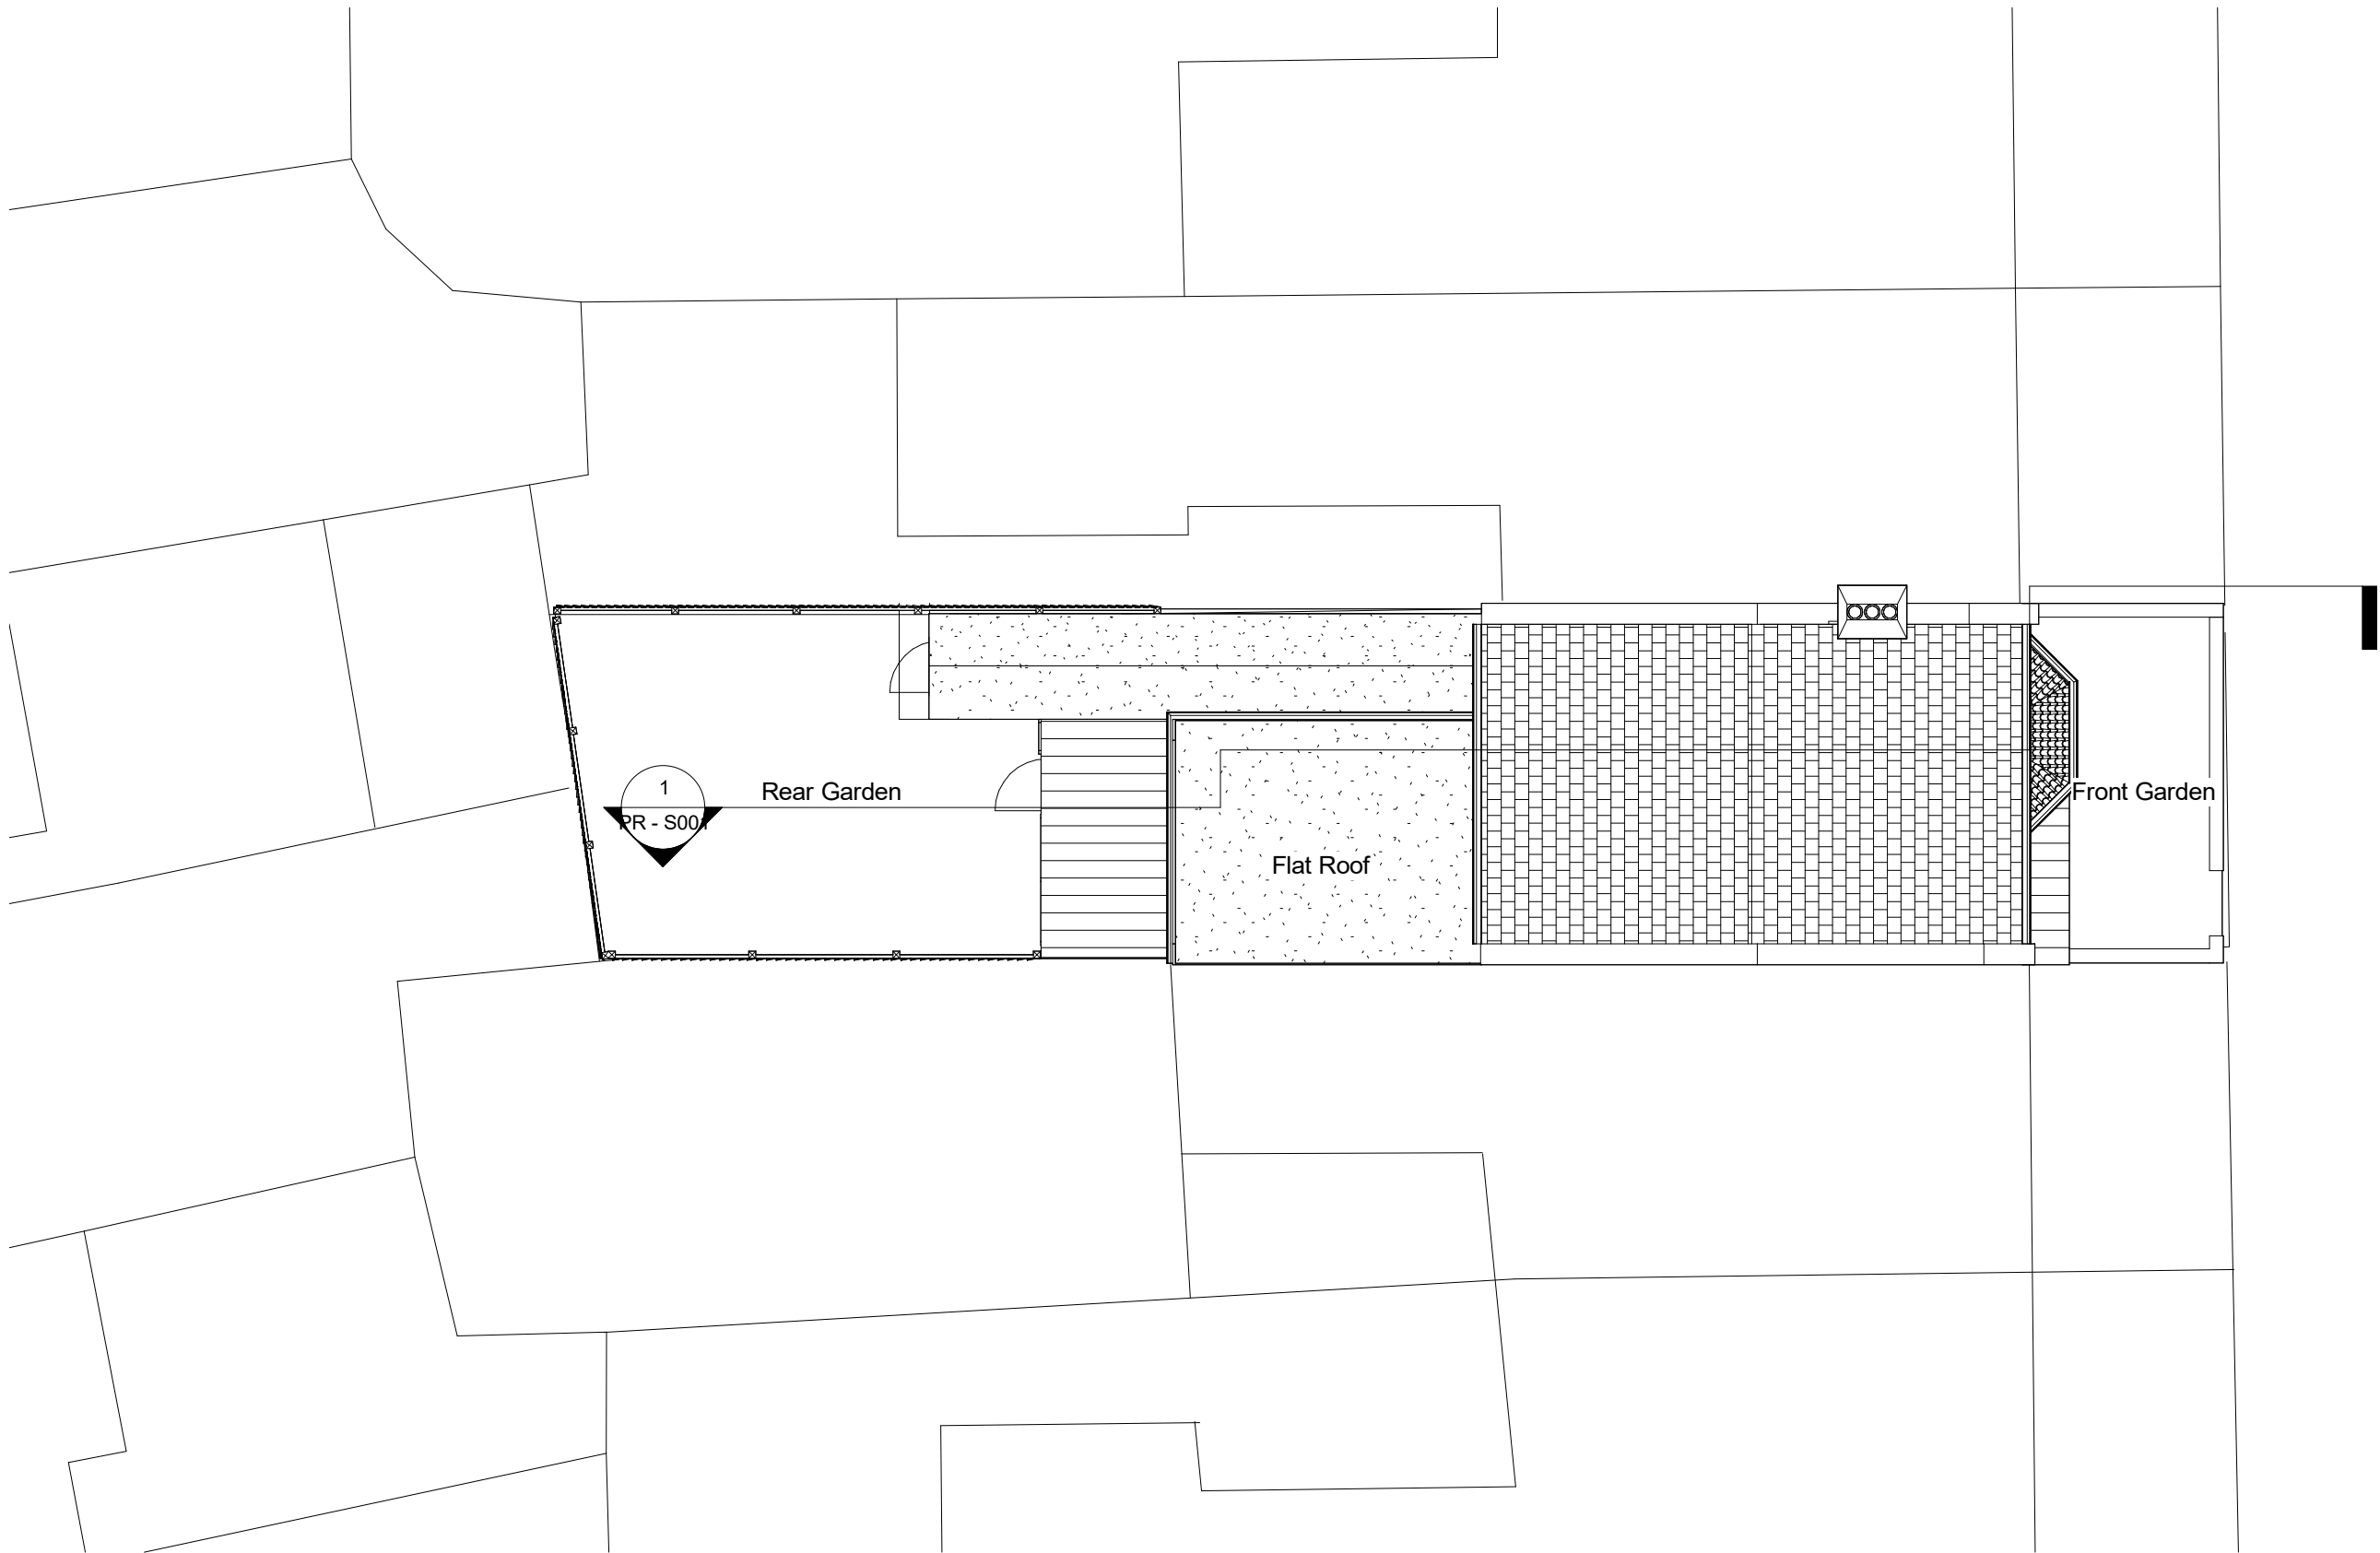

Beechfield Road

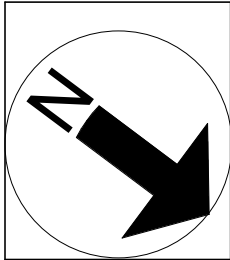

NOTES:
CONTRACTORS MUST VERIFY ALL DIMENSIONS AT THE SITE BEFORE COMENCING ANY WORK.

NO CONSTRUCTION WORK BEFORE BUILDING CONTROL APPROVAL AND STRUCTURAL ENGINEER CONFIRMATION.

ANY DISCREPANCIES TO BE REPORTED TO GRIDKUNE.
ALL DRAWINGS ARE TO BE READ IN CONJUNCTION WITH ALL RELEVANT DRAWINGS AND SPECIFICATIONS.

Rev	Description	Date

PROJECT TITLE		
70, Beechfield Road, Haringey, London, N4 1PE		
Date	Project number	DRWAING NUMBER
June 23	7306	EX - P003

DRAWING TITLE	
Proposed Roof Plan	
CLIENT	
Mr Avigdor Junger	
Scale (@ A3)	Drawn by
1 : 100	Sara







2 OS Map
1 : 1250



 Propoerty Boundry



1 Location Plan
1 : 200

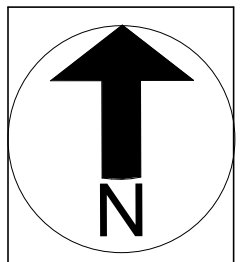 

NOTES:
CONTRACTORS MUST VERIFY ALL DIMENSIONS
AT THE
SITE BEFORE COMENCING ANY WORK.

NO CONSTRUCTION WORK BEFORE BUILDING
CONTROL
APPROVAL AND STRUCTURAL ENGINEER
CONFIRMATION.

ANY DISCREPANCIES TO BE REPORTED TO
GRIDKUNE.
ALL DRAWINGS ARE TO BE READ IN
CONJUNCTION WITH
ALL RELEVANT DRAWINGS AND
SPECIFICATIONS.

Rev	Description	Date

PROJECT TITLE 70, Beechfield Road, Haringey, London, N4 1PE			DRAWING TITLE Proposed Location Plan & OS Map		
			CLIENT Mr Avigdor Junger		
Date June 23	Project number 7306	DRWAING NUMBER PR - L001	Scale (@ A3) As indicated	Drawn by Sara	