


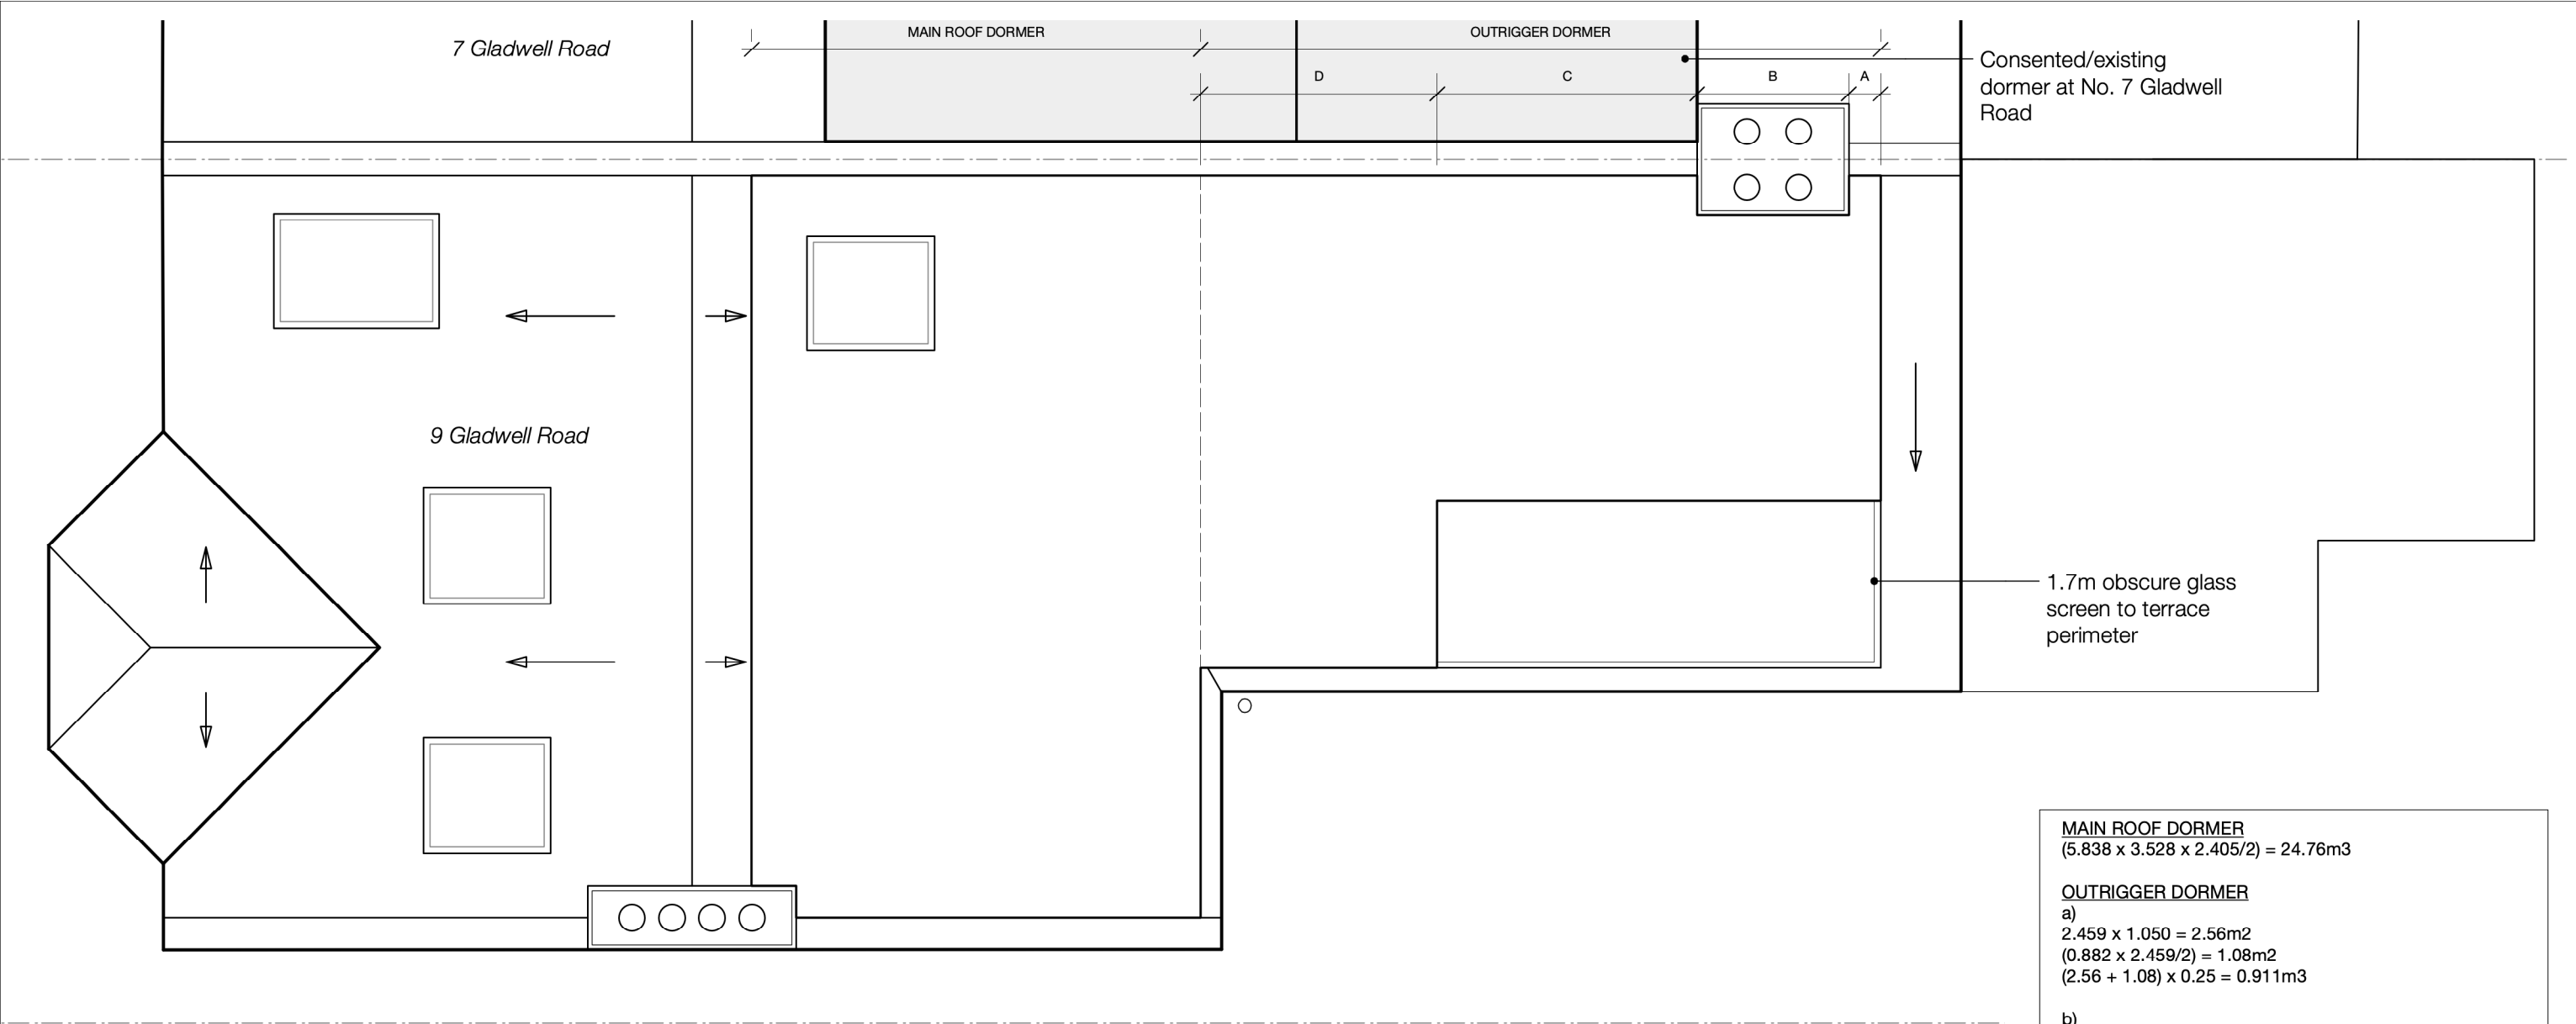

MAIN ROOF DORMER (5.838 x 3.528 x 2.405/2) = 24.76m3
OUTRIGGER DORMER
a) 2.459 x 1.050 = 2.56m2 (0.882 x 2.459/2) = 1.08m2 (2.56 + 1.08) x 0.25 = 0.911m3
b) 2.15 x 1.05 = 2.25m2 (0.882 x 2.15/2) = 0.948 m2 (2.25 + 0.948) x 1.192 = 3.812m3
c) 2.46 x 1.05 = 2.583m2 (2.46 x 0.882/2) = 1.084m2 (2.583 + 1.084) x 1.994 = 7.313m3
d) 1.050 x 3.871 = 4.064m2 (3.871 x 1.388/2) = 2.68m2 (4.064 + 2.68) x 1.91 = 12.88m3
a) + b) + c) + d) = 24.916m3
TOTAL VOLUME 24.76 + 24.916 = 49.676m3 Less triangular prism: (2.37/2) x (4.060/2) x 1.239 = 2.89m3 49.676 - 2.89 = 47m3

- GENERAL NOTES
- This drawing is the copyright of Haines Phillips Architects.
 - Do not scale from this drawing. Use figured dimensions only.
 - This drawing must not be used for land transfer purposes, or for construction purposes unless accompanied by an Architect's Instruction.

DRAWING ISSUE STATUS		
ISSUE	STATUS	COMMENT
P	PRELIMINARY	For comment and review
PL	PLANNING	Planning/Listed Building Application
BR	BUILDING REGS	Building Regs Application
T	TENDER	For pricing purposes only
C	CONSTRUCTION	For procurement & construction
FC	FINAL CONSTRUCTION	Record drawings on completion
L	LEGAL	Conveyancing or other legal purposes

REVISIONS		
REV	DATE	NOTES
1	20/06/23	Planning Issue

HAINES PHILLIPS ARCHITECTS

Tankerton Works
12 Argyle Walk
London WC1H 8HA

020 7833 9324
 020 7837 2864
 office@hainesphillips.co.uk

JOB TITLE			
9 Gladwell Road, N8 9AA			
DRAWING TITLE			
Proposed Roof Plan			
DRAWN	DATE	SCALE	
SBa	June 2023	1:50@A3	
JOB NR	DRAWING NO.	ISSUE	REVISION
4353	GA 315	PL	1