



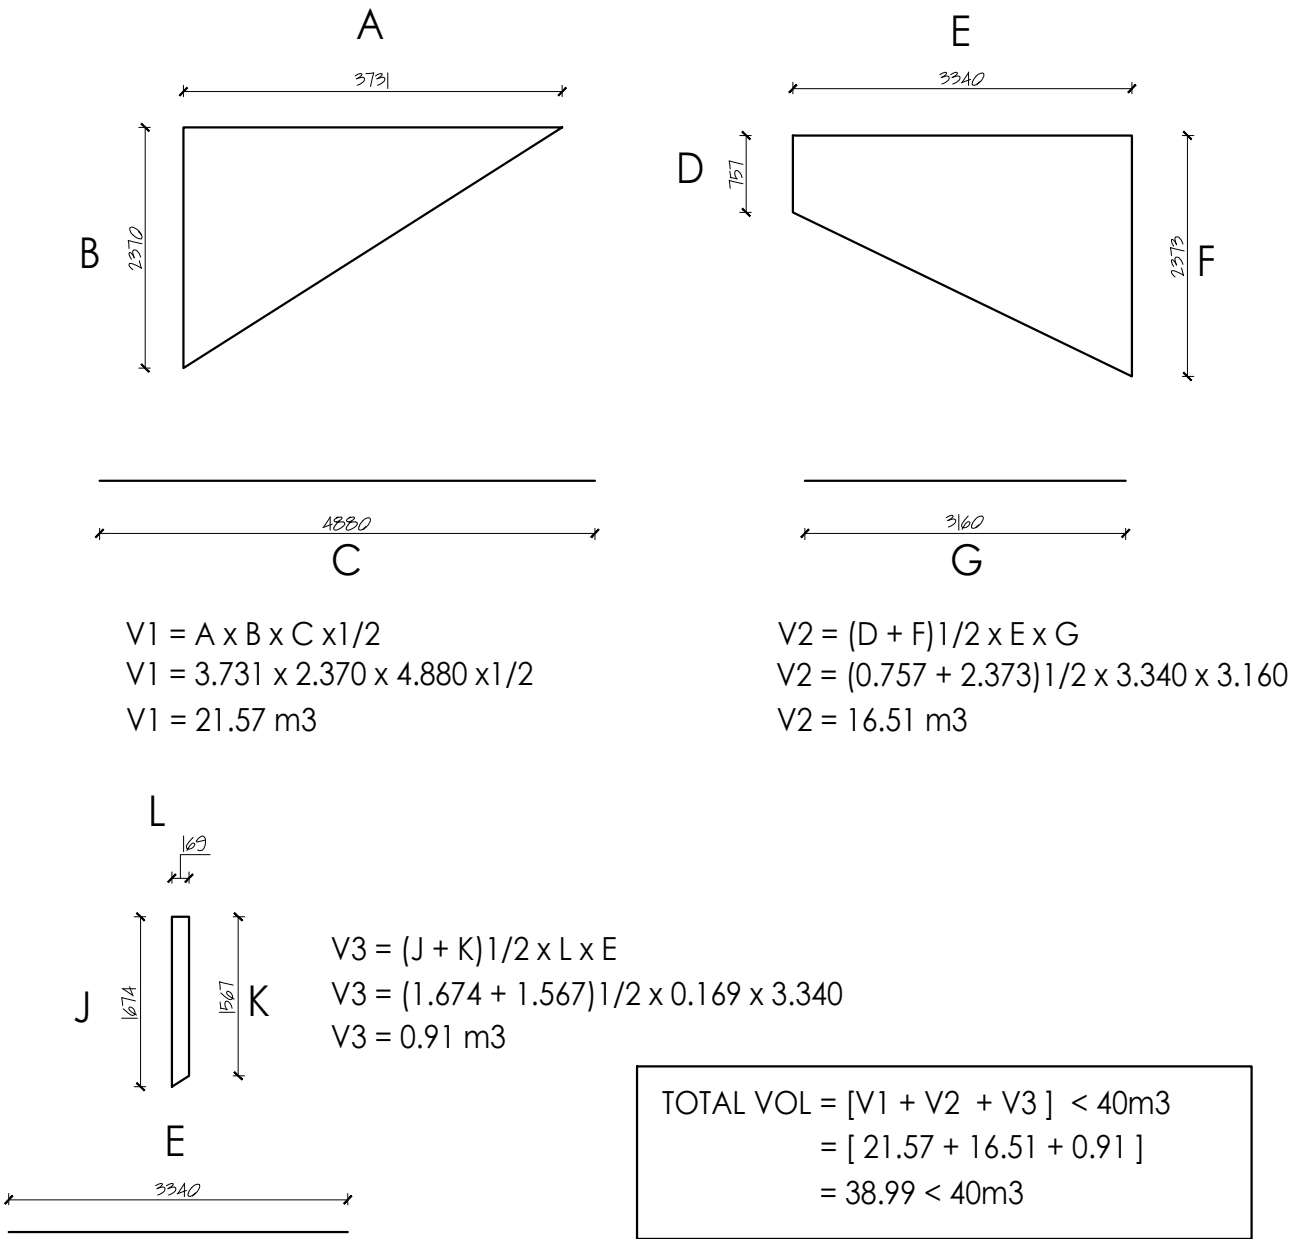


Volume Calculation

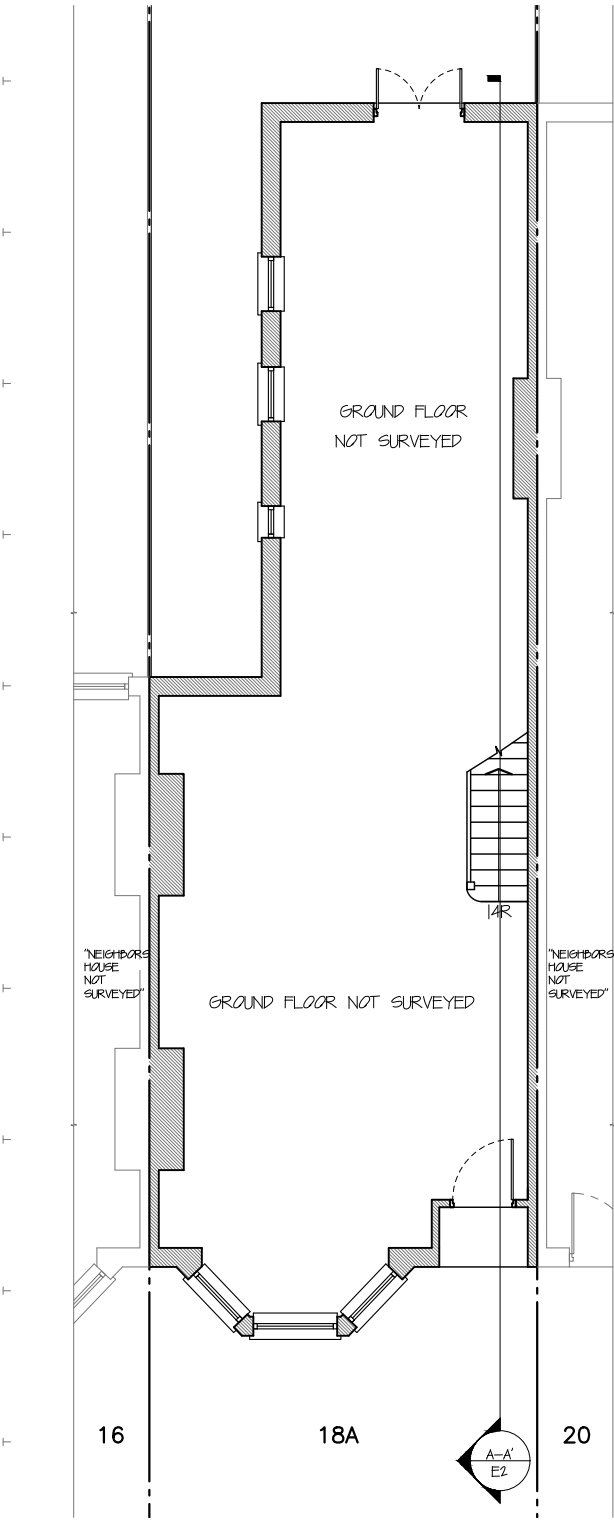


Existing Ground Floor Plan

1:100

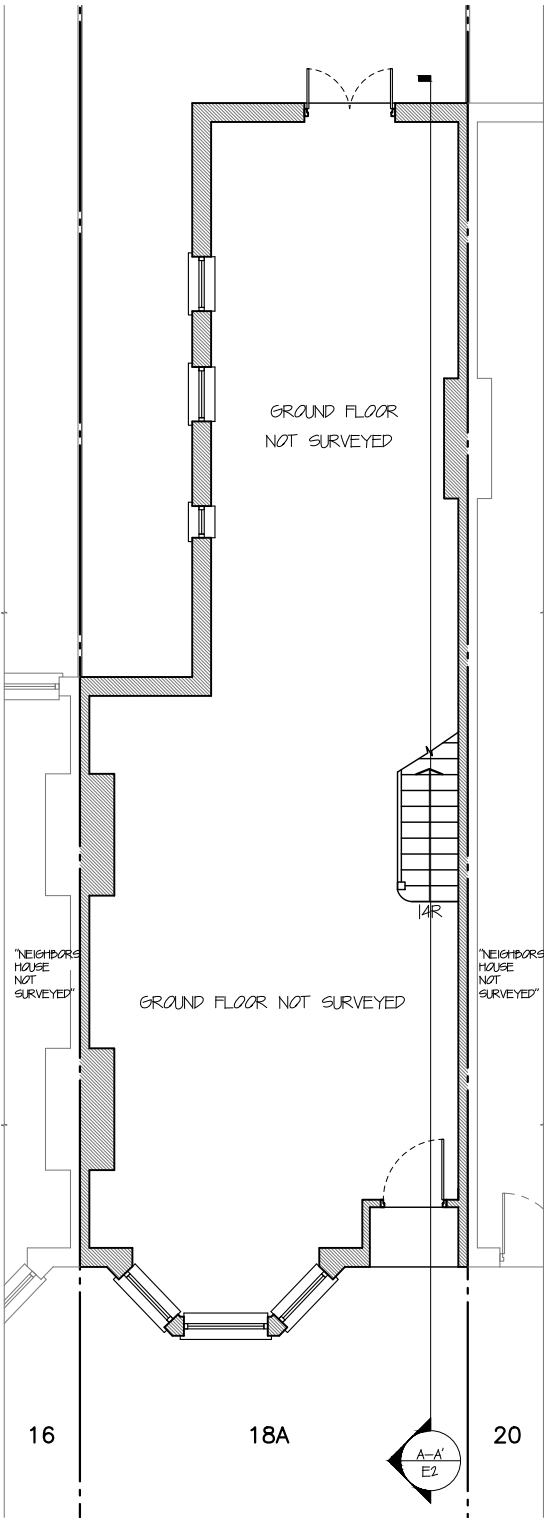


Proposed Ground Floor Plan

1:100

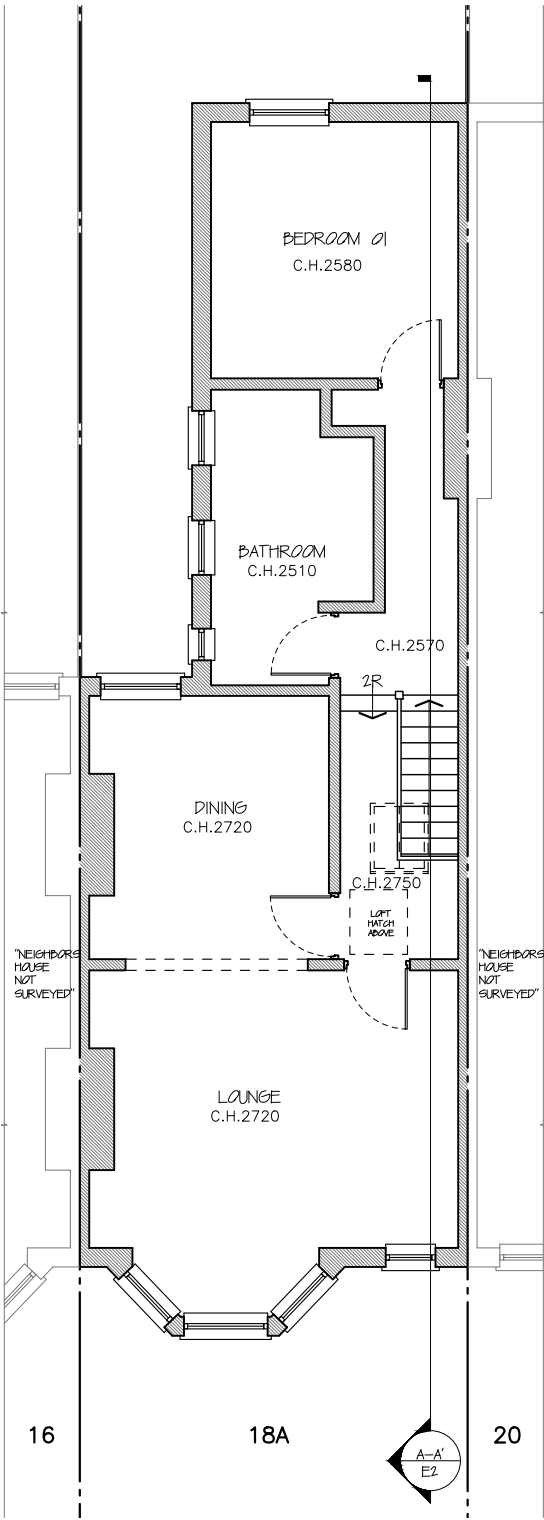

Existing First Floor Plan

1:100

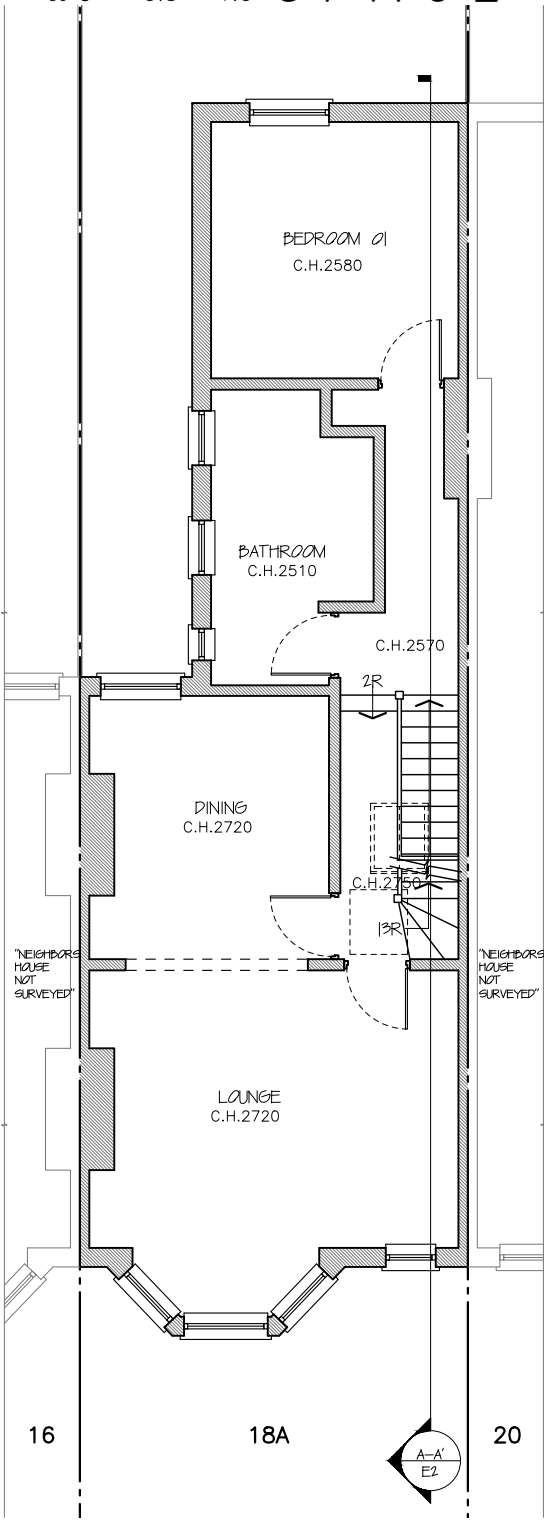

Proposed First Floor Plan

1:100


All works to be carried out in accordance with current building regulations and as per signed contract.
All dimensions / levels to be checked and verified on site before commencing any work and any discrepancies to be reported to the office immediately.
This drawing to be read in conjunction with contract documents, project working drawings, specification, all consultants / specialist drawings, details and specification.
All materials to be used in the construction of the external surfaces of the new works shall match those in the existing building.

CLIENT:
Kuettner
DRAWING TITLE:
Ground Fl and First Fl Plans

JOB TITLE:
Loft conversion
JOB REF / ADDRESS:
LW202300051 18a Higham Road N17 6NF (Kuettner)


SCALE: DATE:
1/100 @ A3 June 23
1/50 @ A3

PP Ref: PP-
JOB NO: LW202300051
PHASE: Planning
DRAWING NO: 02
DRAWN BY: CC
REVISION: 00

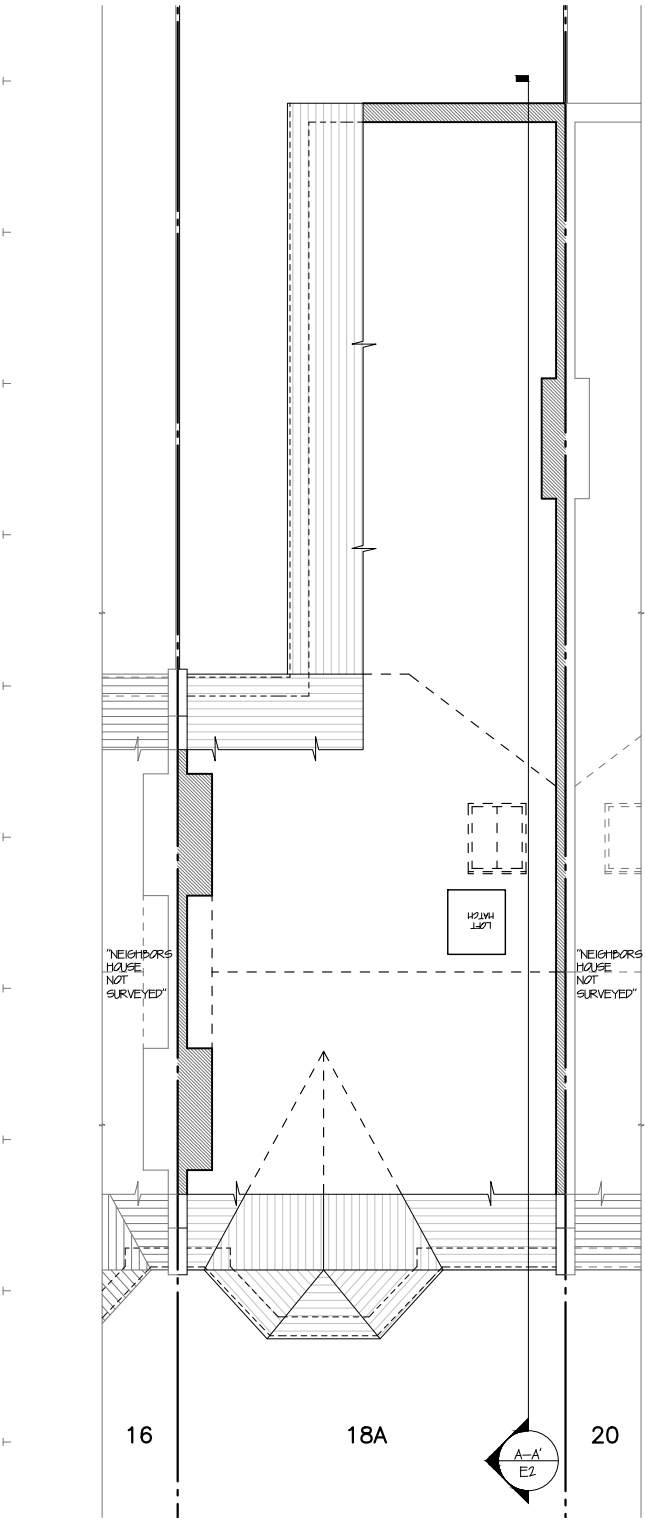


Existing Loft Plan

1:100

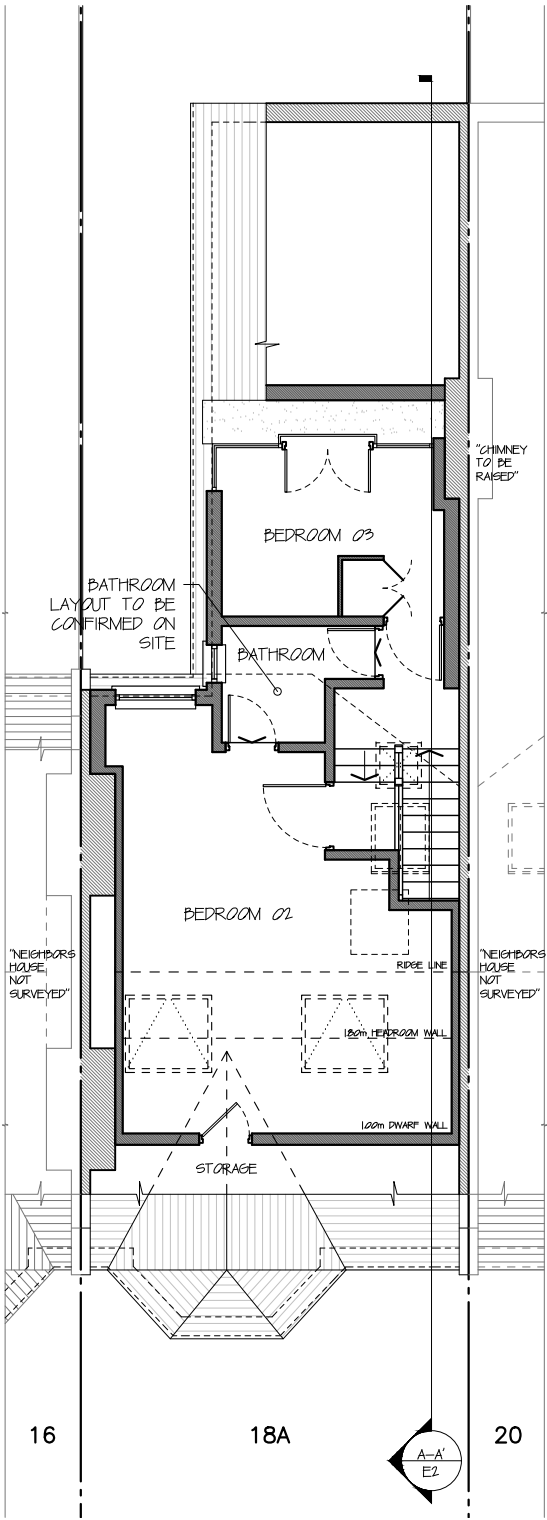


Proposed Loft Plan

1:100

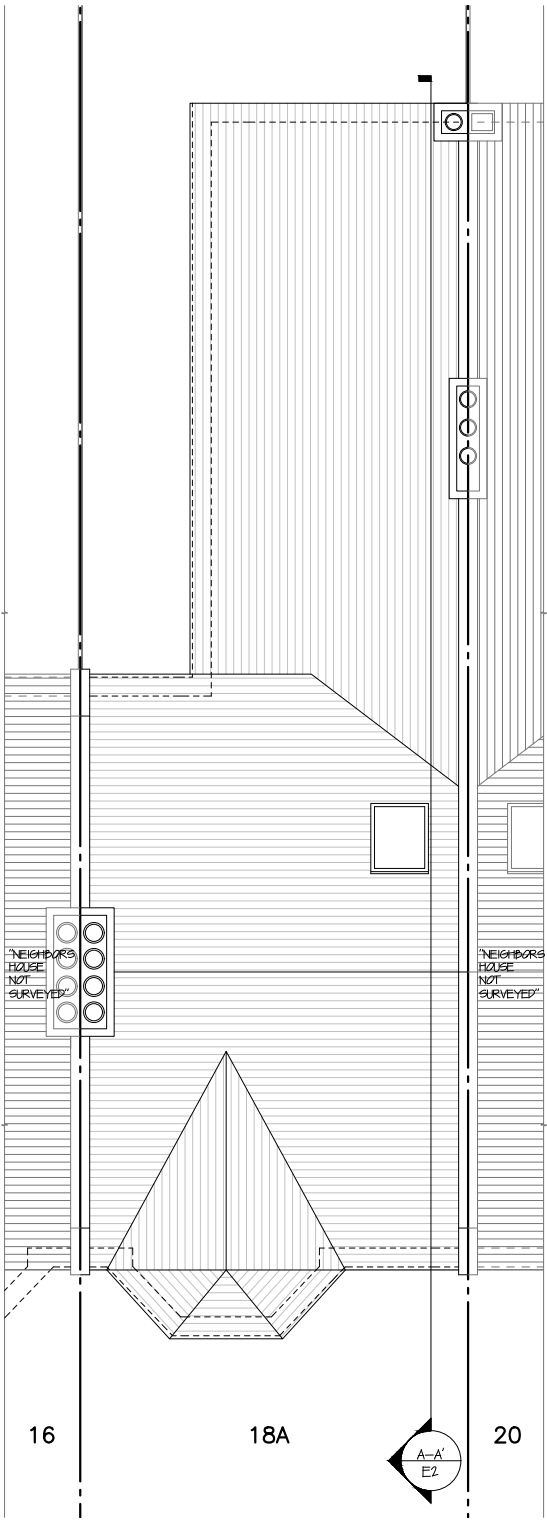

Existing Roof Plan

1:100

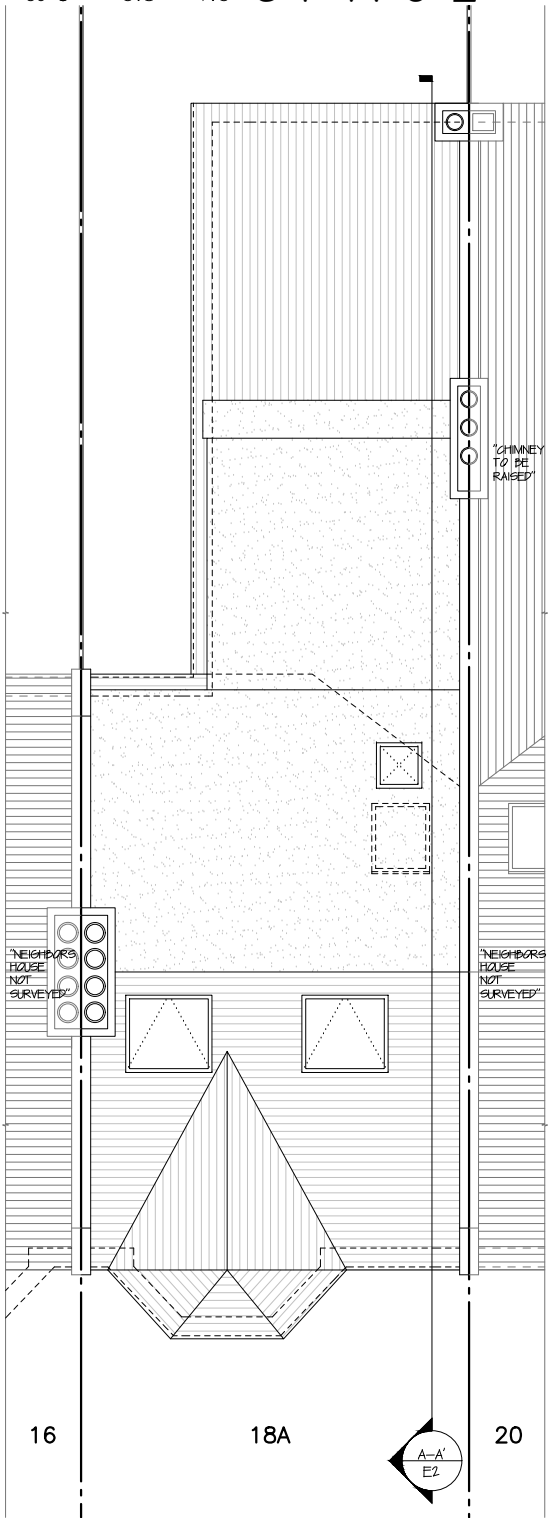

Proposed Roof Plan

1:100

All works to be carried out in accordance with current building regulations and as per signed contract.
All dimensions / levels to be checked and verified on site before commencing any work and any discrepancies to be reported to the office immediately.
This drawing to be read in conjunction with contract documents, project working drawings, specification, all consultants / specialist drawings, details and specification.
All materials to be used in the construction of the external surfaces of the new works shall match those in the existing building.

CLIENT:
Kuettner
DRAWING TITLE:
Loft and Roof Plans

JOB TITLE:
Loft conversion
JOB REF / ADDRESS:
LW202300051 18a Higham Road N17 6NF (Kuettner)
SCALE: 1/100 @ A3
DATE: **June 23**
1/50 @ A3

PP Ref: **PP-**
JWB NO: **LW202300051**
PHASE: **Planning**
DRAWING NO: **03**
DRAWN BY: **CC**
REVISION: **00**



CLIENT:
Kuettner

DRAWING TITLE :
in Proposed Loft Plans

PP Ref: PP-
JOB NO : LW202300051

PHASE : Planning
DRAWING NO : 04

DRAWN BY :
CC
REVISION:
00



