





2 South Elevation
1 : 200

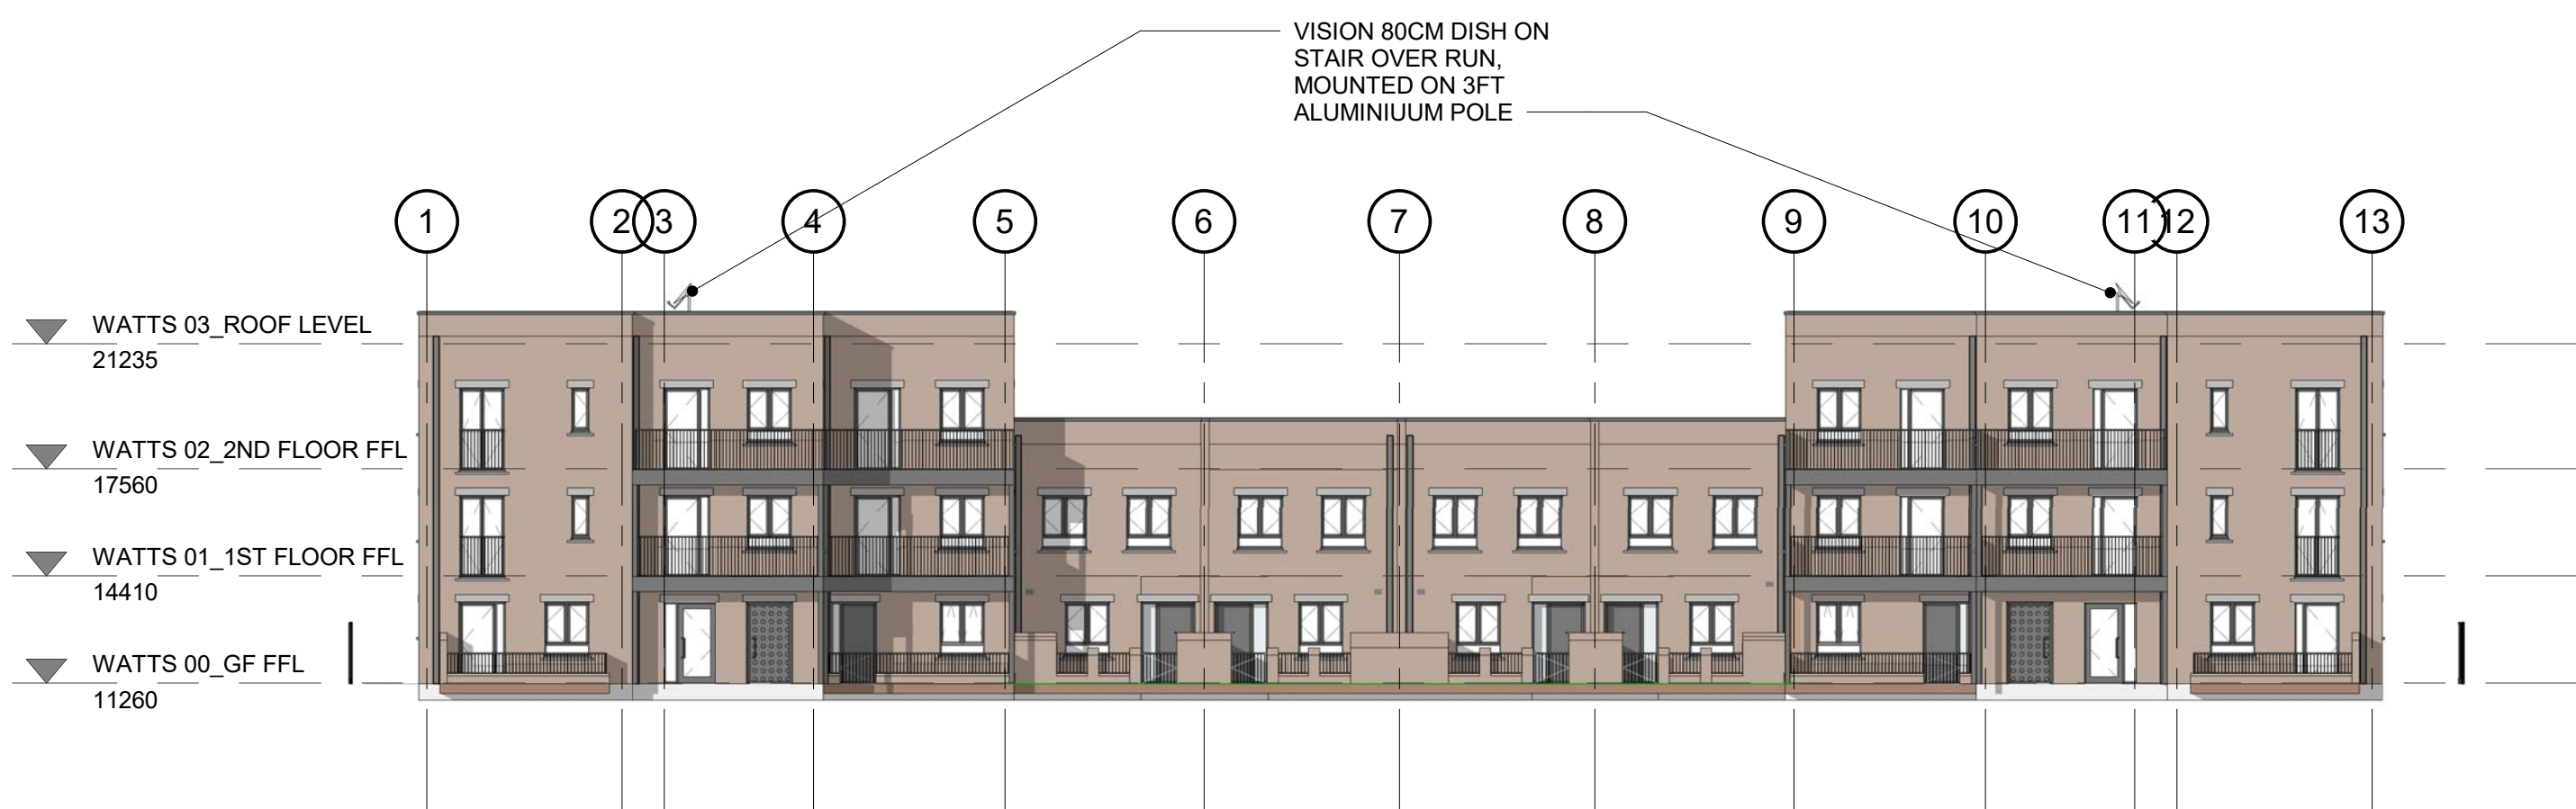

4 South Elevation Zoom in
1 : 100



1 Location Plan
1 : 200

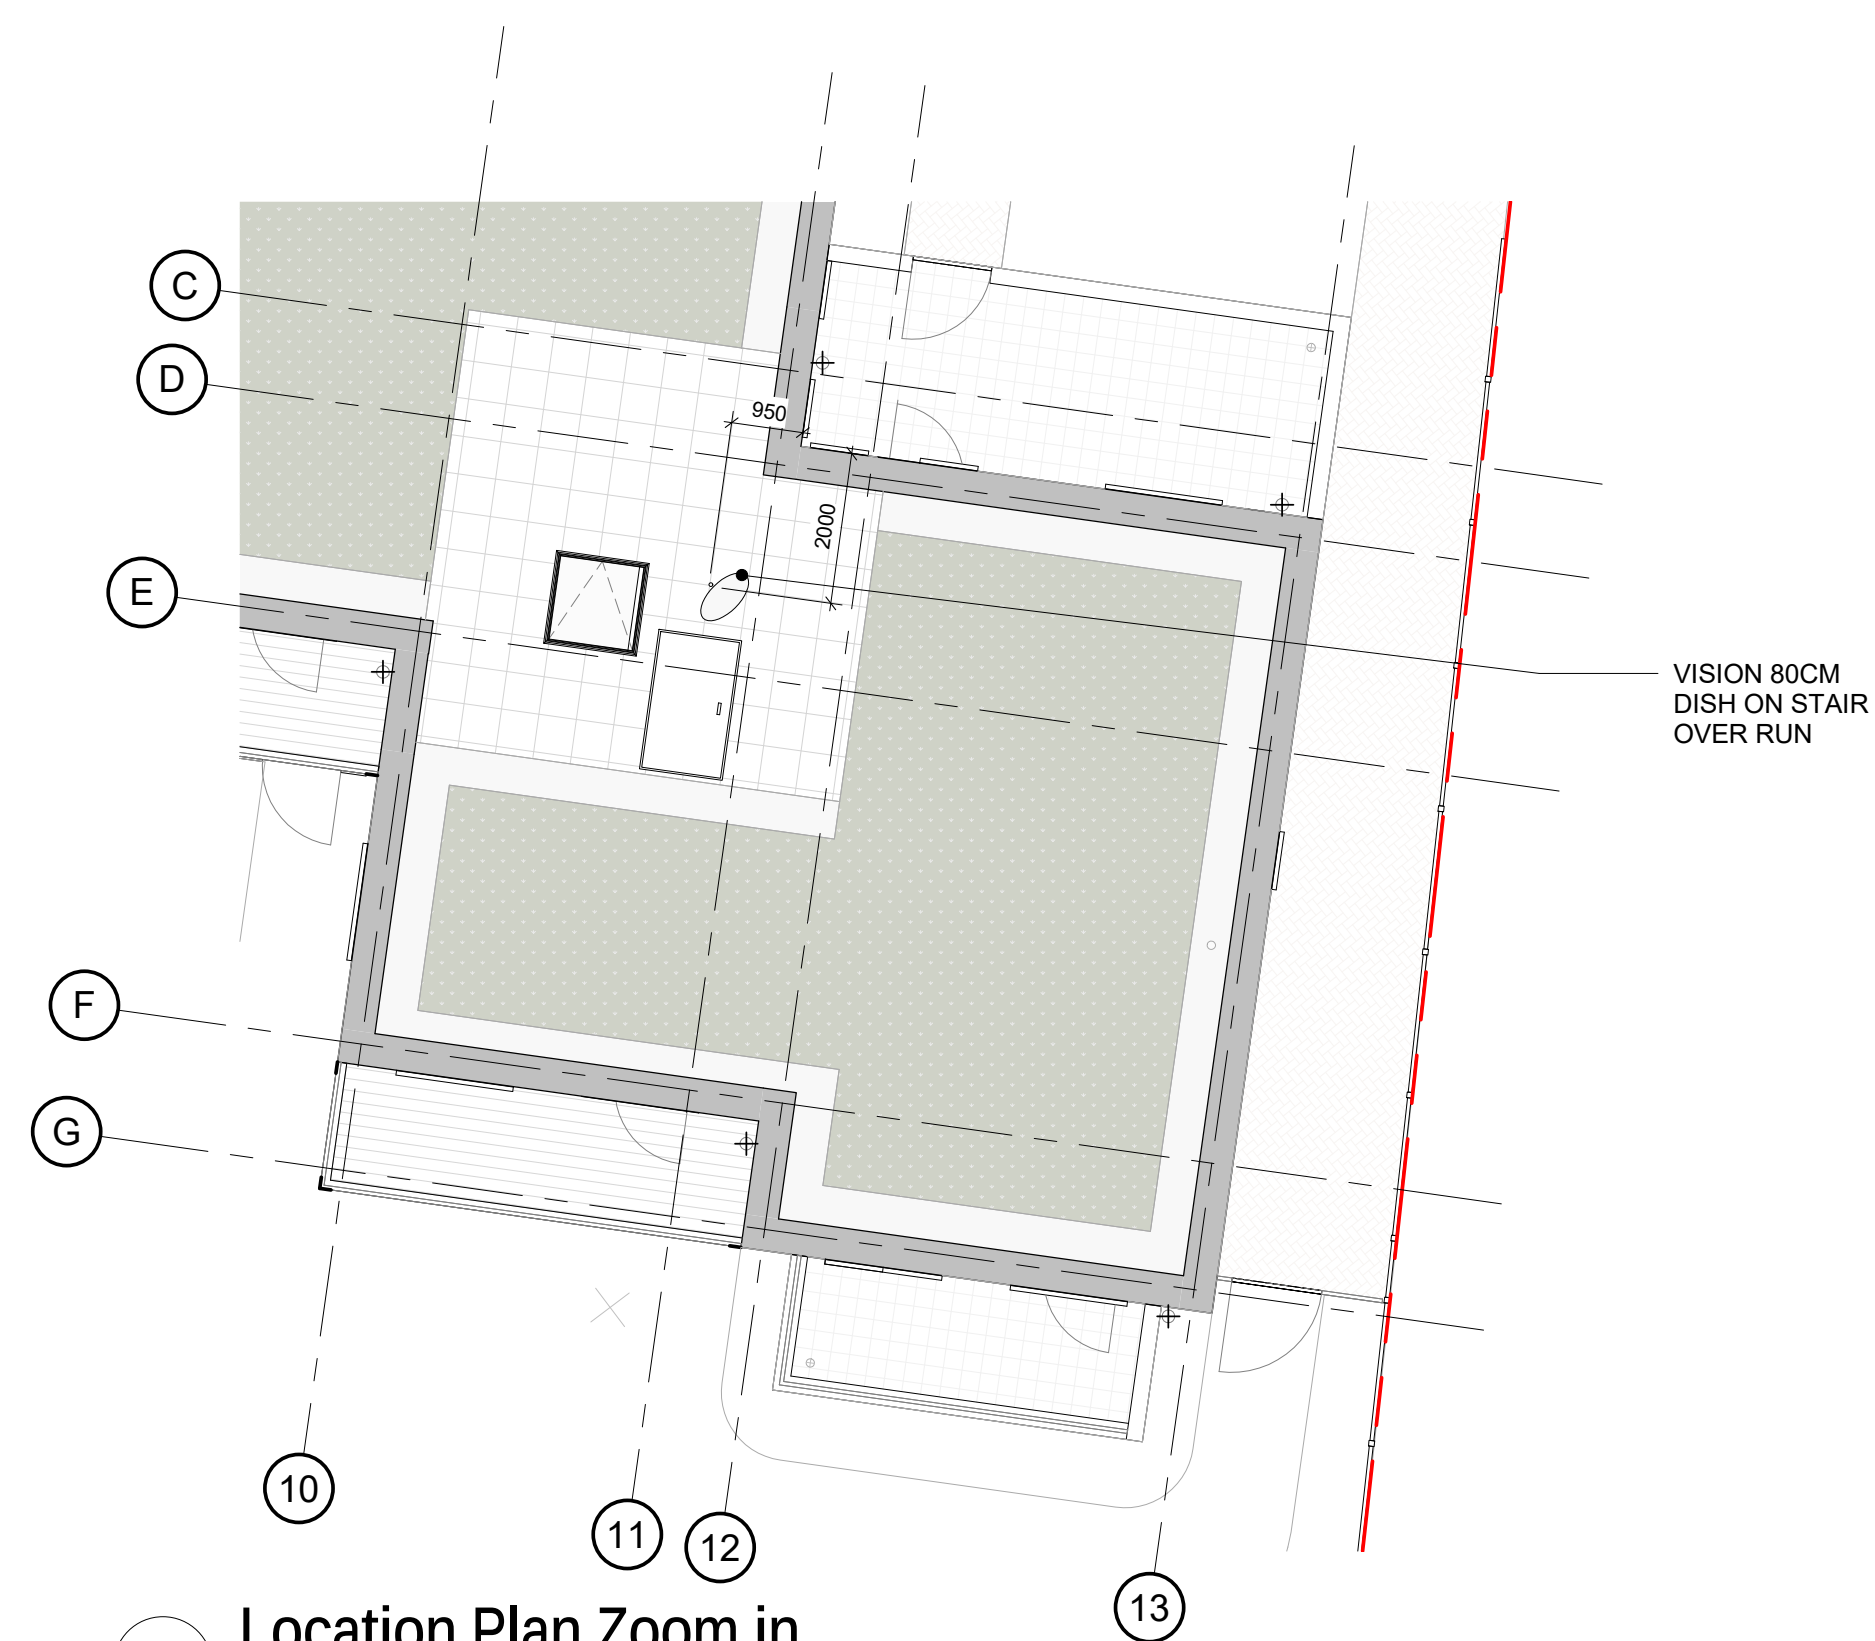

3 Location Plan Zoom in
1 : 100

Copyright reserved
All dimensions to be checked on site before work commences.
Figured dimensions to be taken in preference to scaled dimensions.
If in doubt please ask.

C1	First issue	21/06/23
Revision	Description	Date
STATUS		
For Construction		
PROJECT		
Watts Close		
DRAWING		
Satellite Dish Plan and Elevation		
DRAWN BY	CHECKED BY	DATE
ER	CB	21/06/23
SCALE (@ A1)	PROJECT NUMBER	
As indicated	22015	
DRAWING NUMBER	REV	
WAT - DAR - XX - XX - DR - A - 0131	C1	
Project Identifier	Originator	Zone
Level	Type	Discipline
Number	Revision	