

All levels and dimensions to be checked on site prior to construction/fabrication; report discrepancies immediately. Do not scale dimensions from this drawing. This drawing is copyright protected.

To be read in conjunction with relevant specifications.

Where hazards and risks are noted on this drawing, refer to relevant Risk Information Schedule

Read in conjunction with General Notes and Legends drawing

Rev	Description	Date	Dr by	App by
A	Tender Issue	31.03.23	DD	DA

MATERIALS KEY:

1 - FLAT METAL BUILT UP WALL CLADDING SYSTEM:

CA TWIN-THERM MR300
Colour: White - RAL 9003



2 - FLAT METAL BUILT UP WALL CLADDING SYSTEM:

CA TWIN-THERM MR300
Colour: RAL3000



3 - CURVED METAL BUILT UP WALL CLADDING SYSTEM:

CA TWIN-THERM ARC 50 930
Colour: Spectrum Silver - RAL 9006



4 - FACING BRICK

External - Ibstock A5146A (Dark Grey)
Internal - 100mm blockwork

5 - CURTAIN WALLING ENTRANCE SCREEN:

Proprietary double glazed curtain walling / entrance system to be approved.
Fenestration Colour: Traffic Red - RAL 3020

6 - ENTRANCE DOOR:

Shop Front Door within aluminium CW system.
Frame Colour: Traffic Red - RAL 3020

7 - STANDARD DOOR:

External steel doorset.
Colour: Traffic Red - RAL 3020

8 - FIRE EXIT DOORS:

Proprietary PPC steel security single leaf.
Colour: To match surrounding cladding panels.

9 - ACCESS ROLLER SHUTTER DOORS:

Proprietary PPC steel security shutters.
Colour: Patriot Red

10 - SECURITY FENCE / GATE:

Proprietary PPC steel paladin fencing 2.0metre high + secure entry pedestrian gate + automated sliding vehicle access/ egress gate.
Colour: Black

11 - SHURGARD SIGNAGE:

Vinyl lettering applied to Kingspan cladding panels
Size: Small & Extra-Large
Colour: Black on white panels

12 - SHURGARD SIGNAGE:

Vinyl lettering applied to Kingspan cladding panels
Size: Medium
Colour: White on red panels

13 - COLUMNS

Concrete encasement to columns

14 - SMOKE VENTILATION LOUVRES:

Louvre fins to be insulated w/ painted aluminium finish
Colour: to match surrounding cladding panels.

TENDER

SCALE	DATE	DRAWN	CHECKED
As indicated @A1	09/02/22	Author	Approver


CLIENT
SHURGARD UK
PROJECT
Tottenham

DRAWING
South Elevation




The Garment Factory
10 Montrose Street
GLASGOW
G1 1RE
t 0141 229 7575
www.360architecture.com

DRAWING No.	REVISION
22007GA-20-013	A

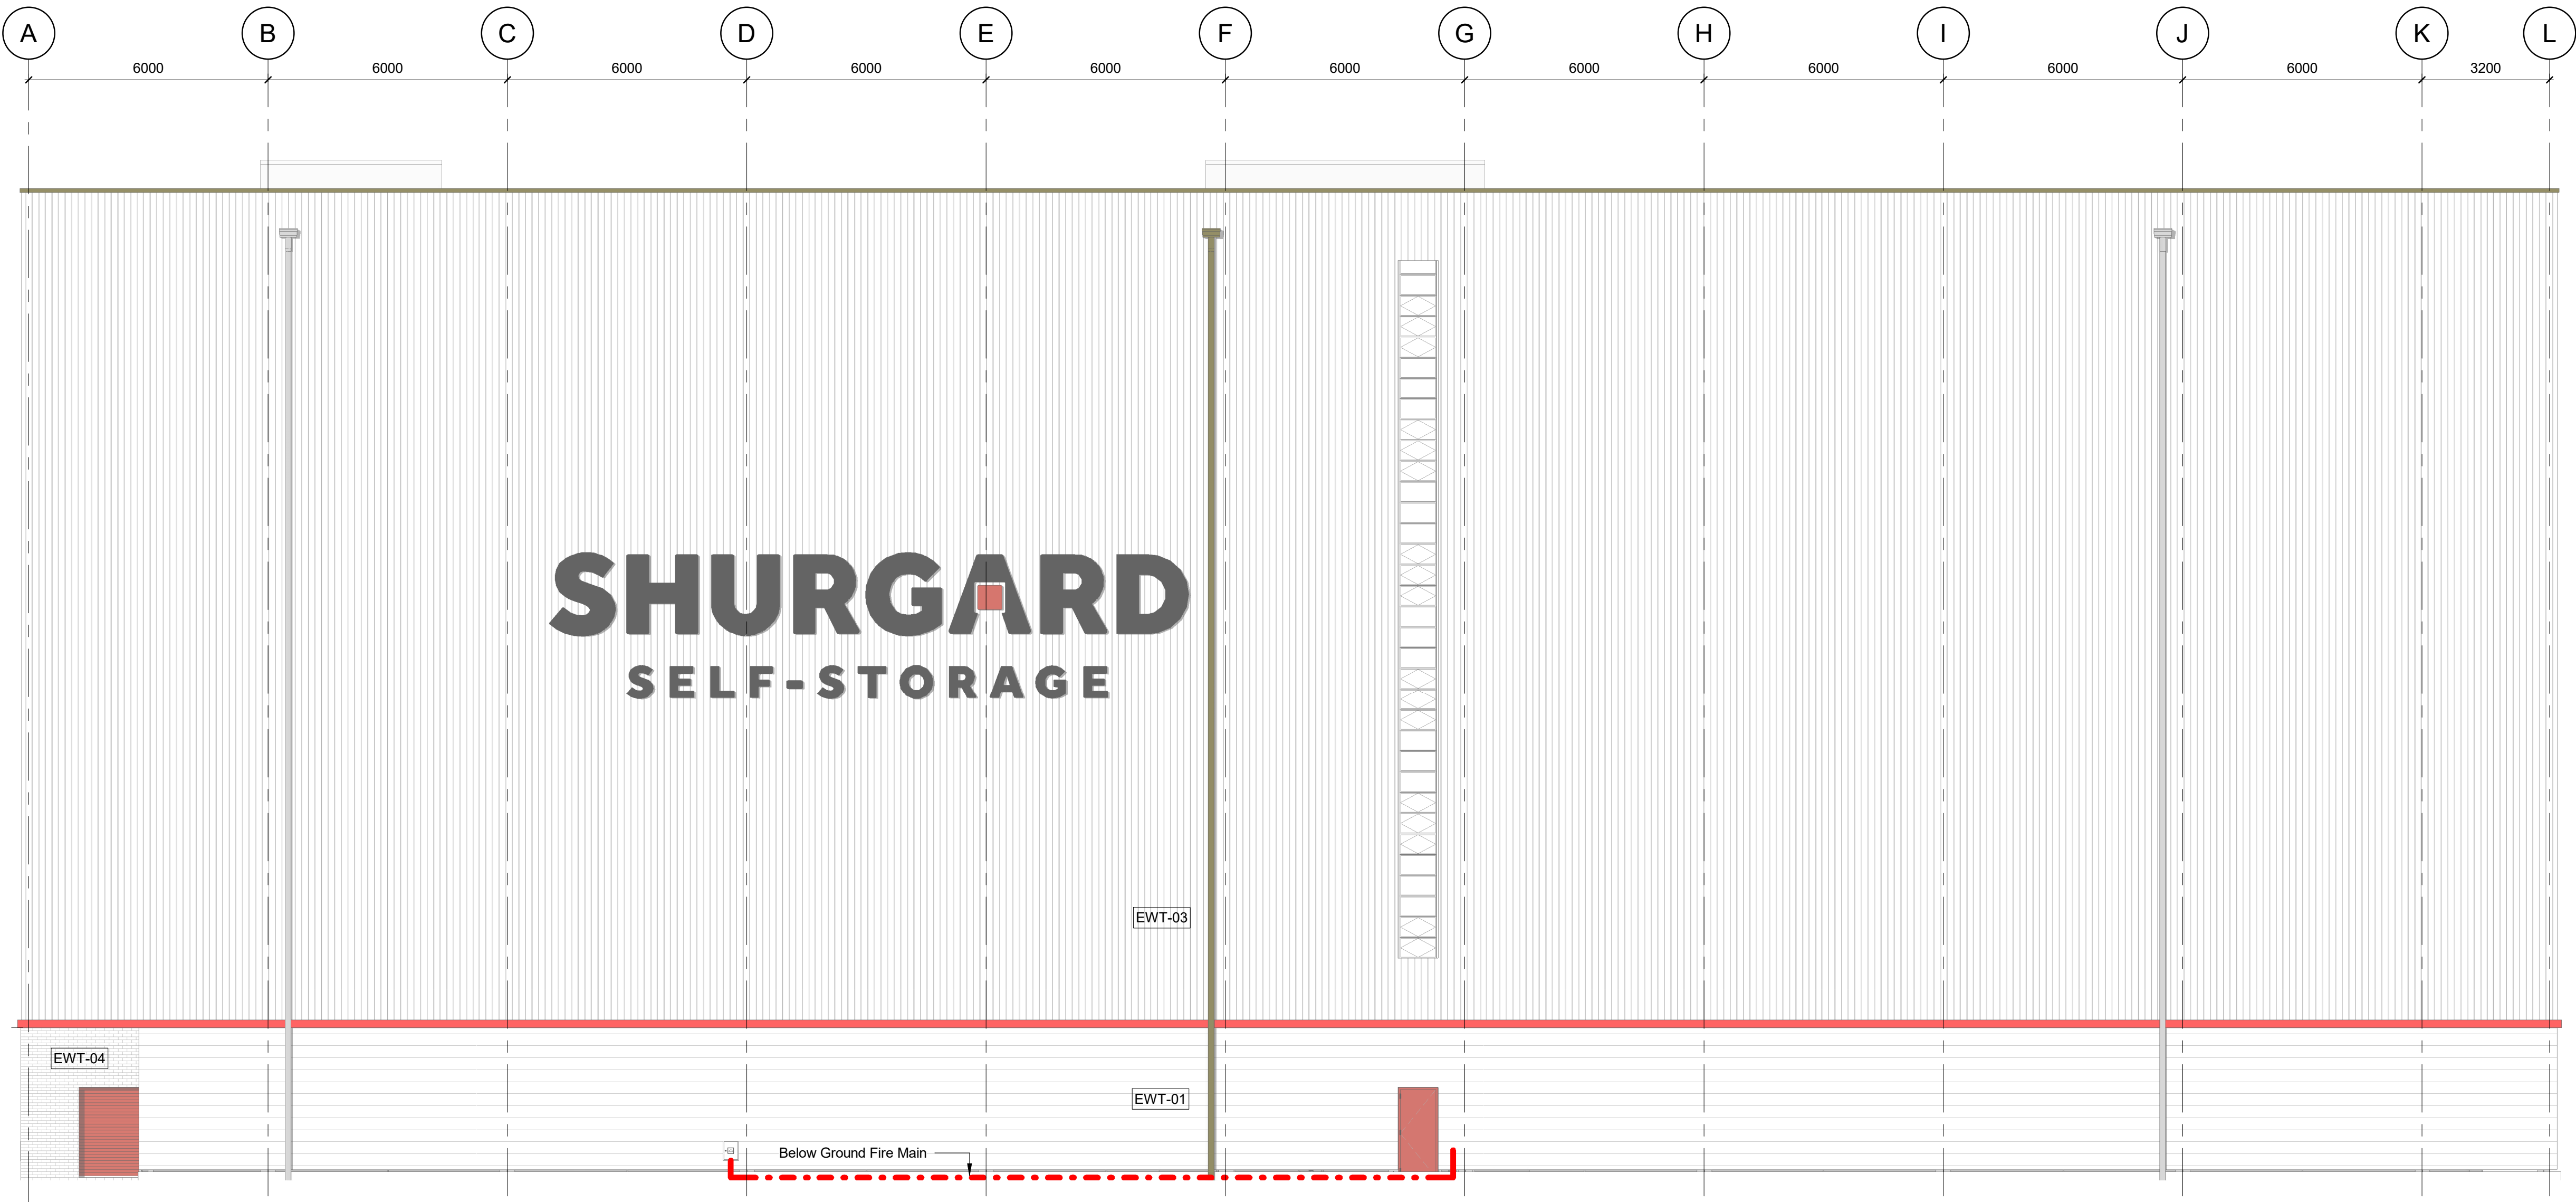

South Elevation
Scale - 1 : 100

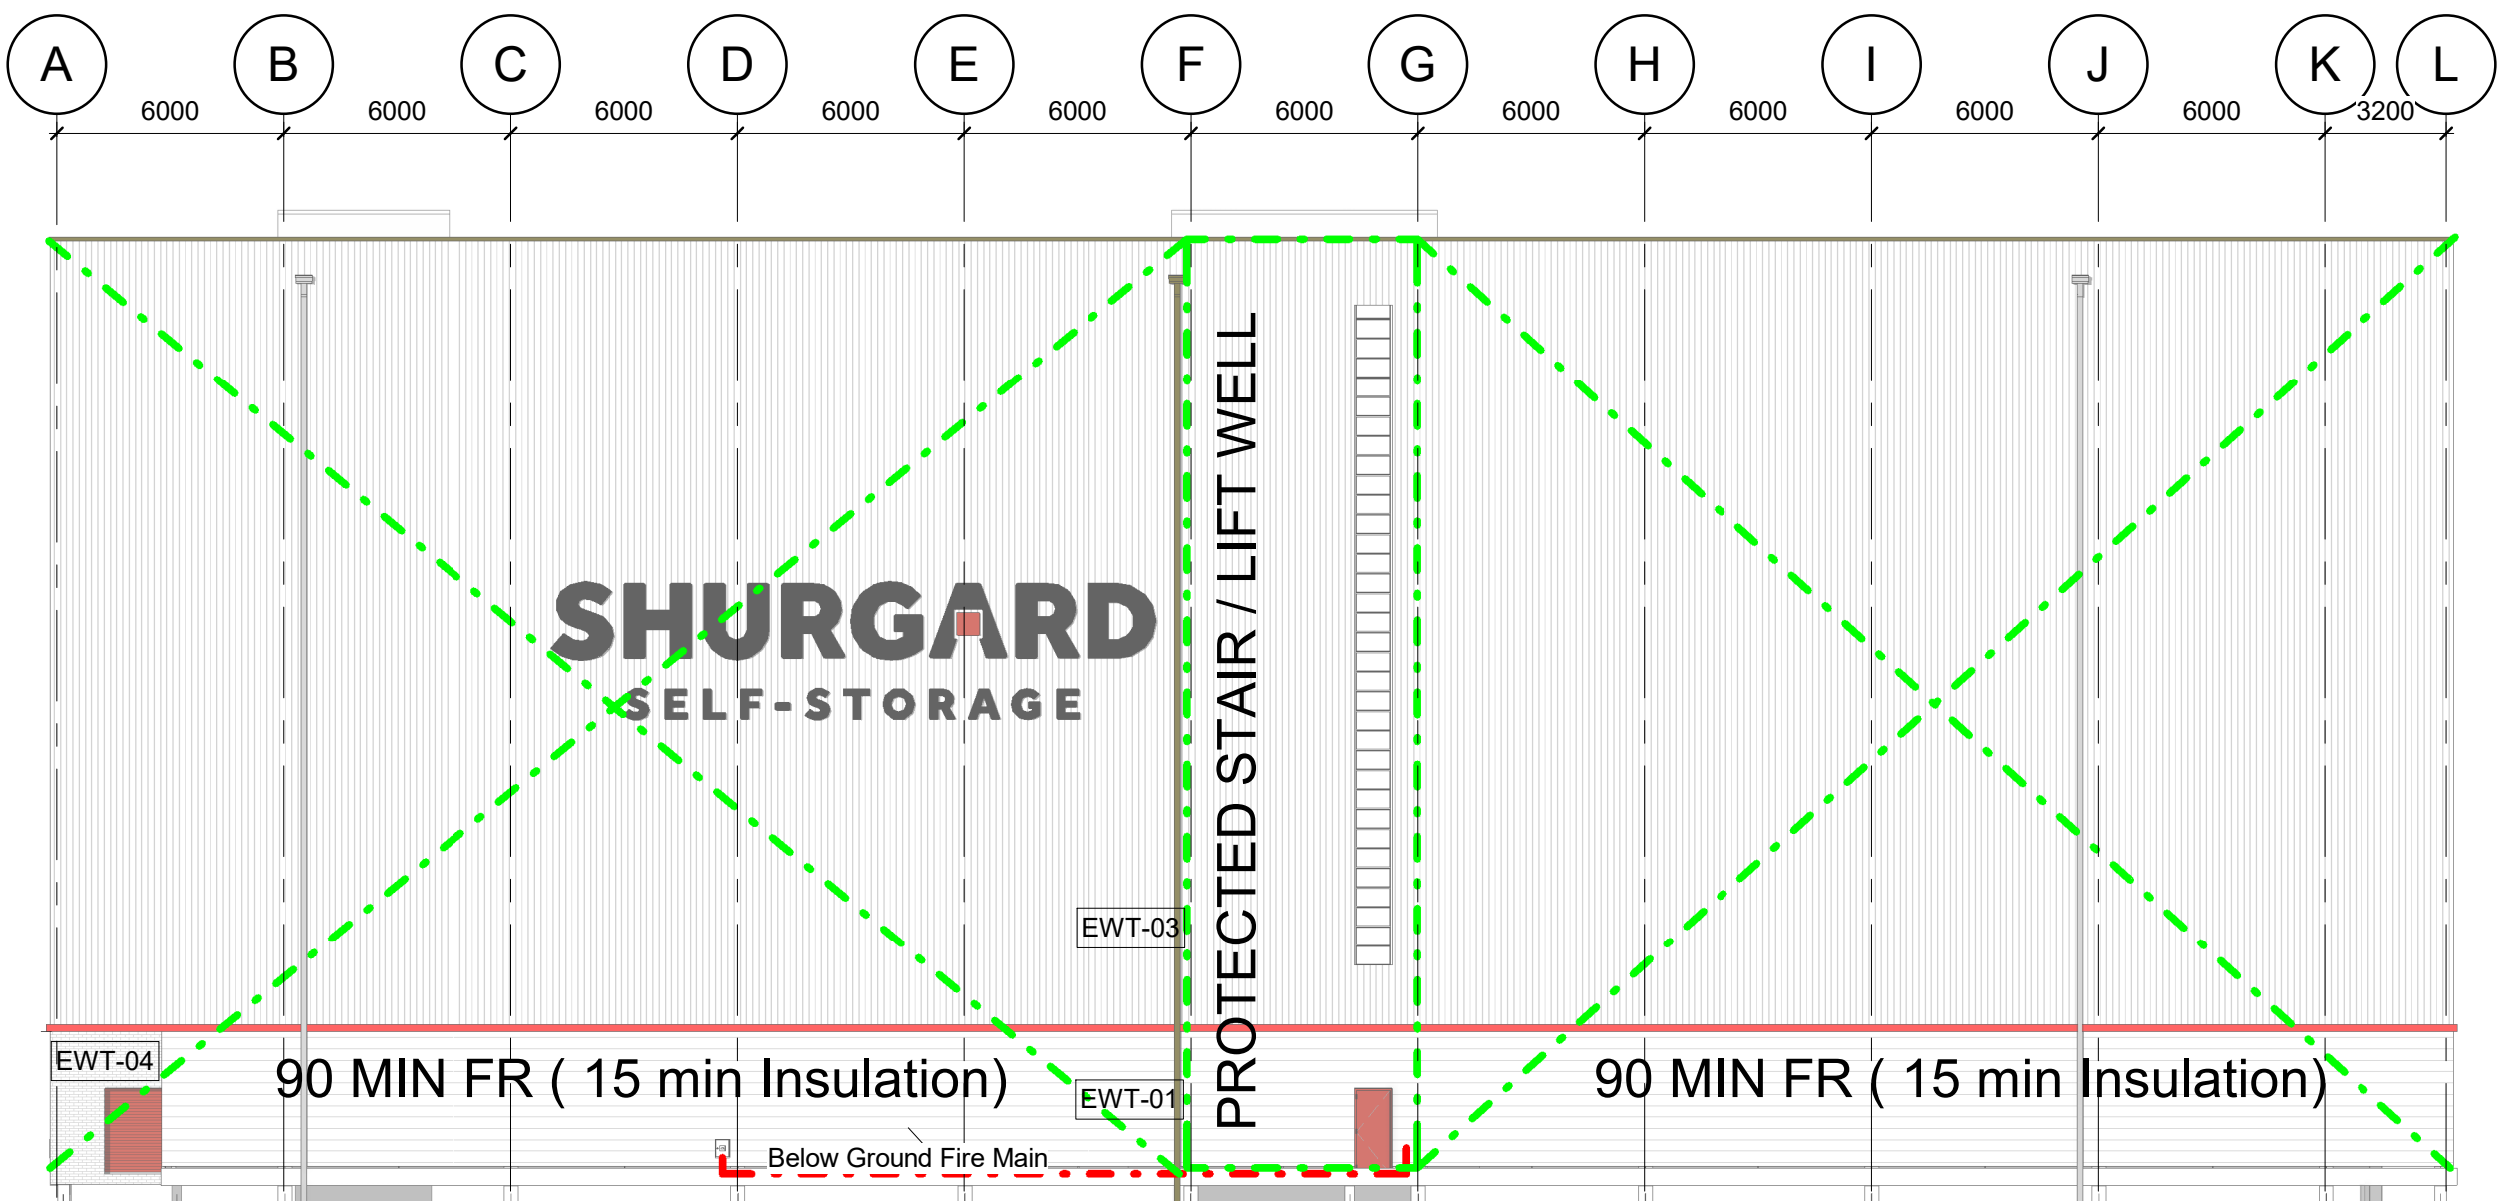

Boundary Condition South Elevation
Scale - 1 : 200